

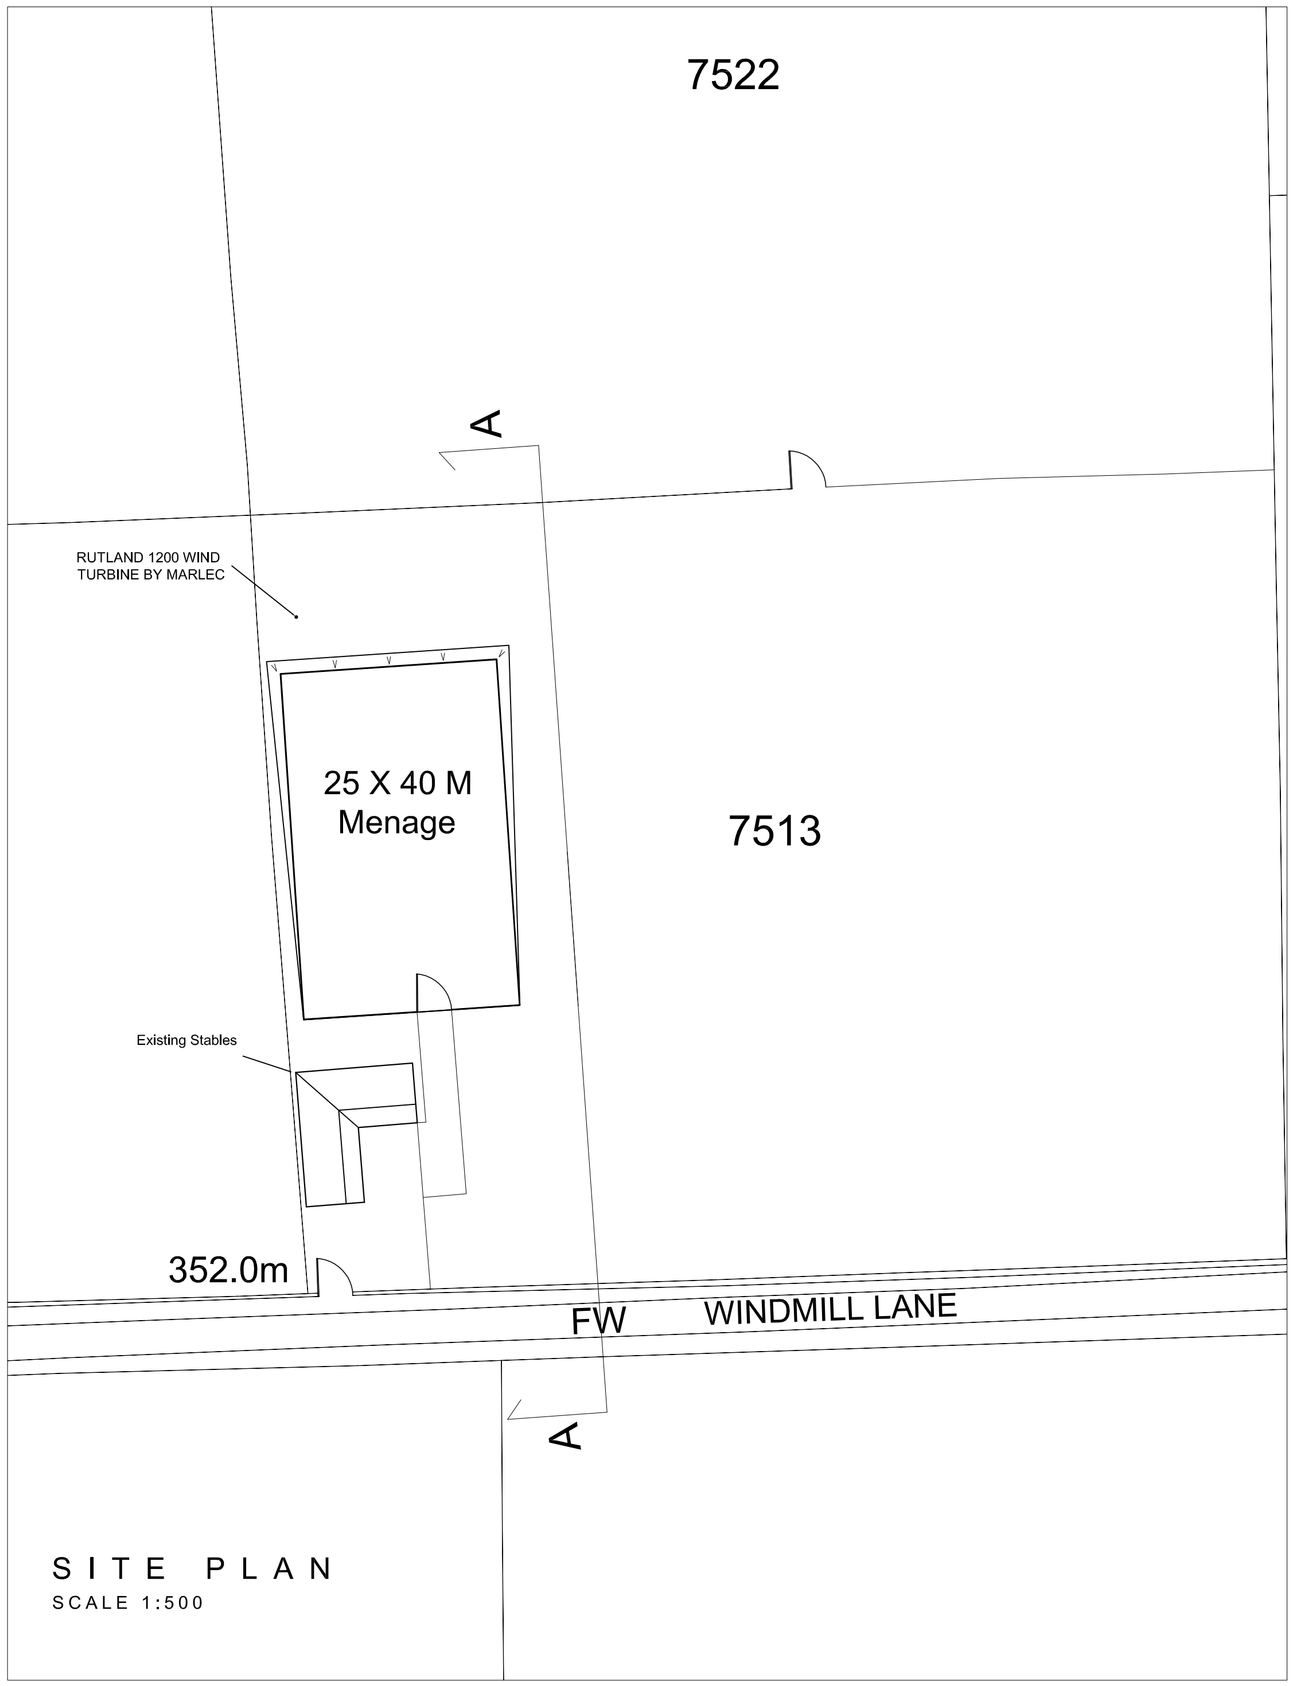


SITE PLAN
SCALE 1:500

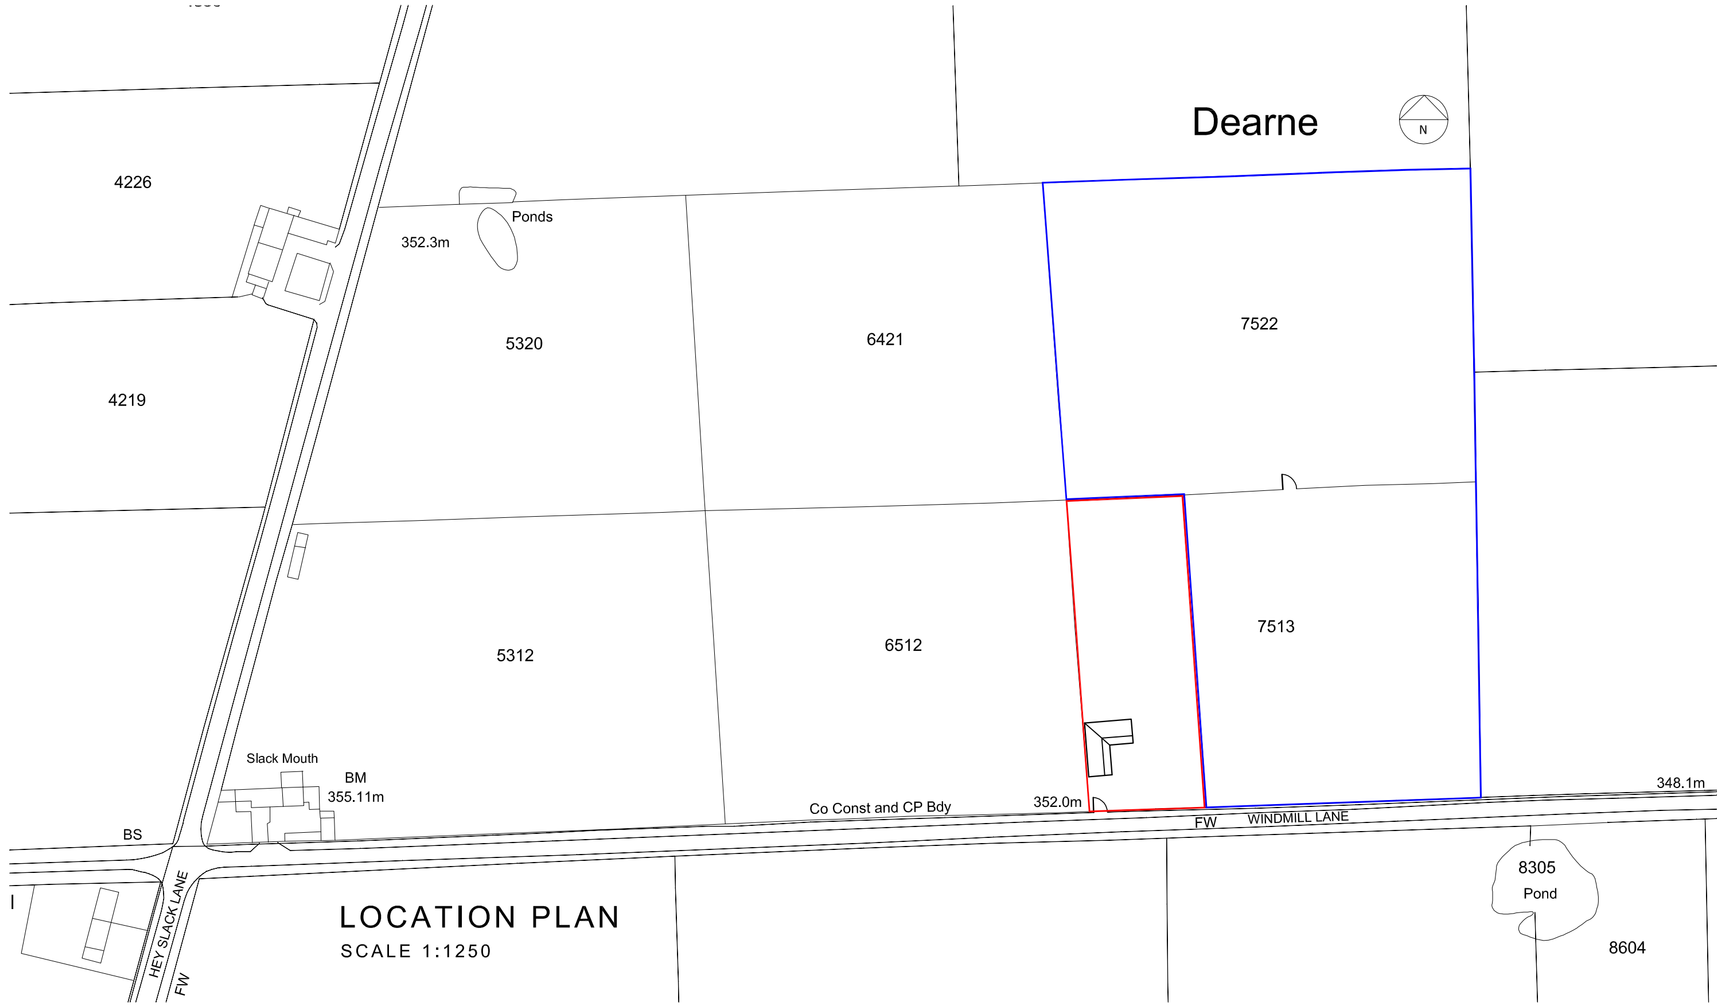

LOCATION PLAN
SCALE 1:1250

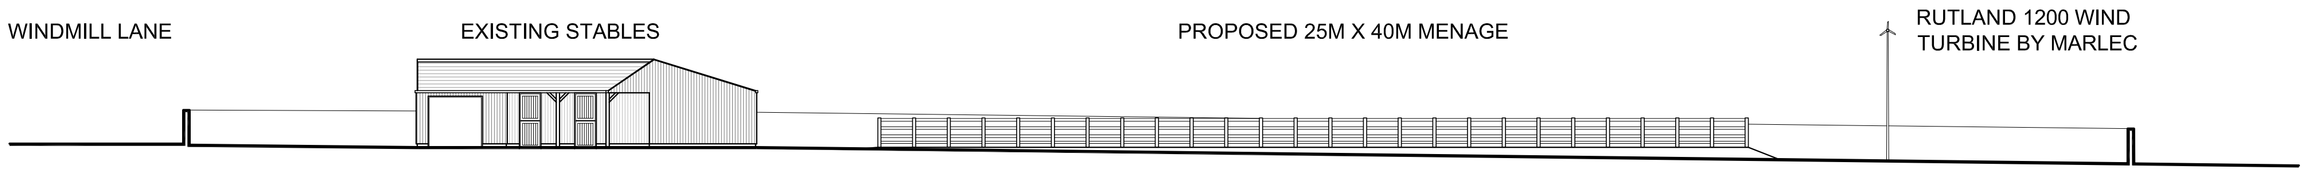

SECTION A-A
SCALE 1:200

Only figured dimensions should be used.

Scaled dimensions should be checked with the Architect.

This drawing together with the design, is the property and copyright of the Architect and must not be reproduced without written permission

PLANNING

Rev A:
Boundary lines amended as requested **MC 08.05.17**
Revision:

acumen
designers & architects
acumenarchitects.co.uk 01484 546000
Headrow House, Old Leeds Road, Huddersfield, HD1 1SG

Client:
MRS L HEPWORTH

Job title:
RIDING MENAGE AT LAND OFF WINDMILL LANE, DRAKE HILL, CUMBERWORTH, HUDDERSFIELD

Drawing title:
AS PROPOSED

Drawn:	JF	**Date:**	APR '17
Checked:	JC	**Scale:**	1:200 @ A1
Drawing number:			1000 - 03A