

Drawing No.	Rev No.
MSC001 -003	




PROPOSED FRONT ELEVATION
SCALE 1:100 AT A3

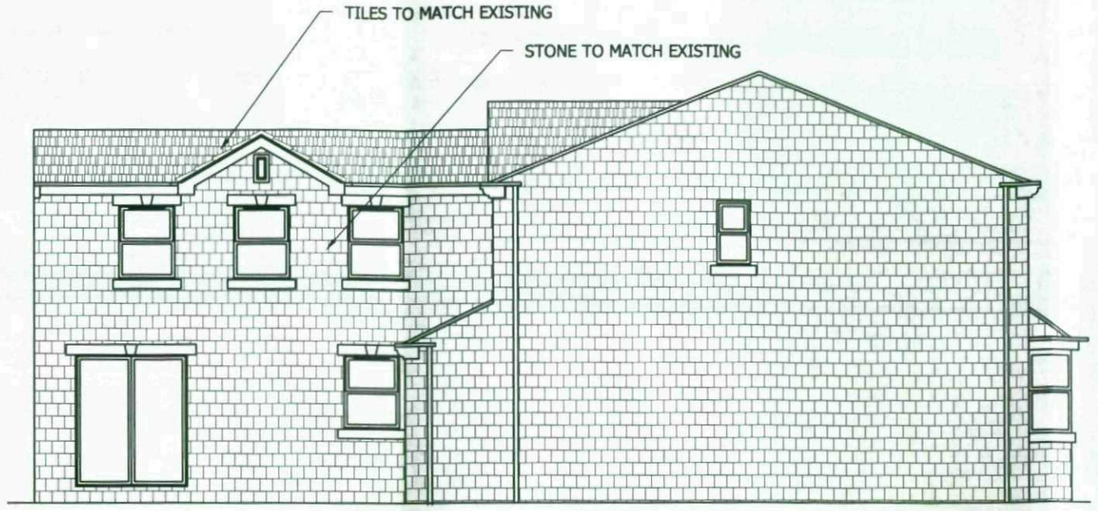

PROPOSED SIDE ELEVATION
SCALE 1:100 AT A3

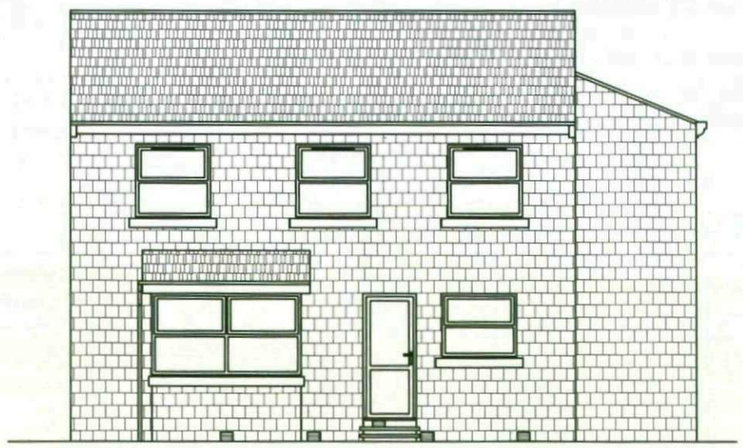

PROPOSED REAR ELEVATION
SCALE 1:100 AT A3

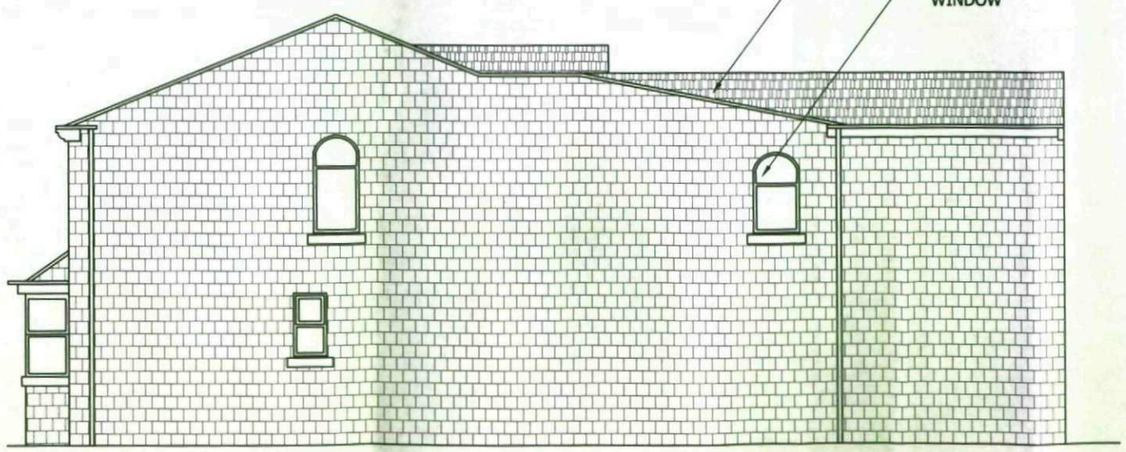

PROPOSED SIDE ELEVATION
SCALE 1:100 AT A3

DO NOT SCALE: Contractor to check all dimensions and report any omissions or errors

NOTES

Barnsley Metropolitan Borough Council
18 NOV 2008
Corporate Mail Room

Rev	Description	By	Chk	App	Date

JRB DESIGNS Ltd
166 Churchfield Lane
Darton
Barnsley
S75 5EA
Tel: 01226 383542
Fax: 01226 380078
Mob: 07970 541192
Email: john@jrbdesigns.co.uk

This drawing is copyright. © jrbdesigns Ltd.

Client
MR. S CAREY

Drawing Title
PROPOSED ELEVATIONS

Address
9 NORTH FIELD
SILKSTONE
BARNSLEY
S75 4NQ

Project Title:
PROPOSED TWO STOREY FRONT EXTENSION

Purpose of Issue:
PLANNING

Drawing Status
FIRST ISSUE

Scale at A3	Drawn By	Date	
AS SHOWN	JRB	19/10/2008	
Checked By	Date	Approved By	Date
SC	19/10/2008	SC	19/10/2008
Project No.	Drawing No.		Revision
MSC001	003		-

APPROVAL ☒ INFORMATION ☐ TENDER ☐ CONTRACT ☐ CONSTRUCTION ☐