

THIS DRAWING IS THE COPYRIGHT OF HYLO DESIGN


DO NOT SCALE

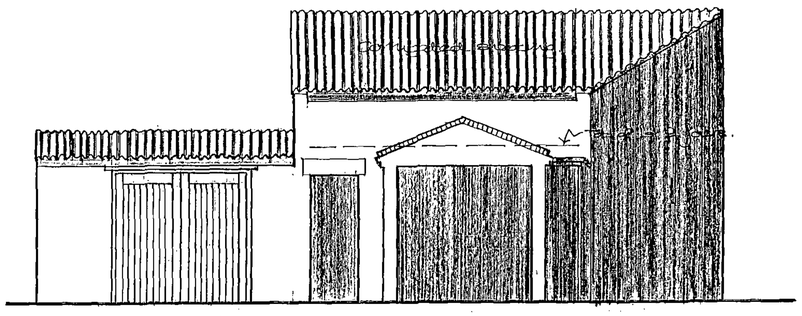


EXISTING ELEVATION FACING MAIN DWELLING.

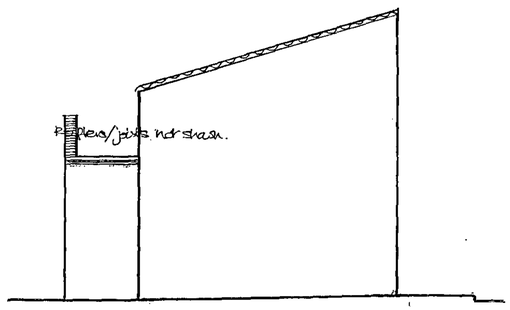

EXISTING SIDE ELEVATION TO DRIVE.

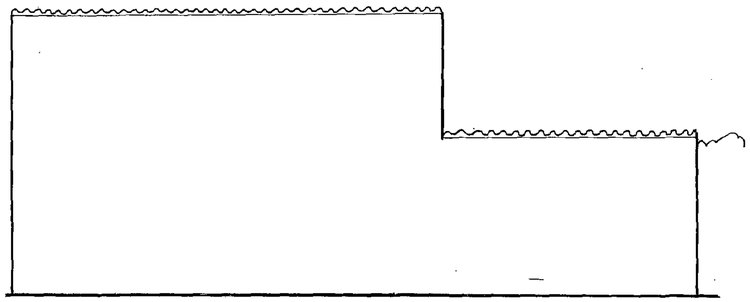


ELEVATION TO HIGHWAY (EXISTING.)

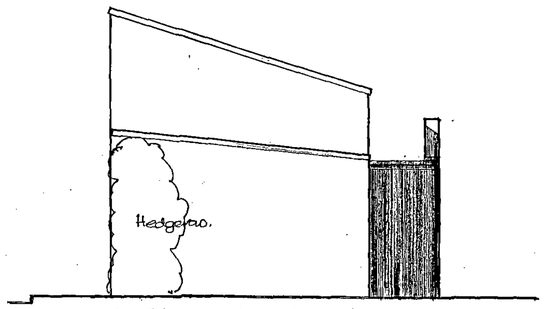

EXISTING SIDE ELEVATION TO GARDEN.

PLAN OF EXISTING BUILDING:

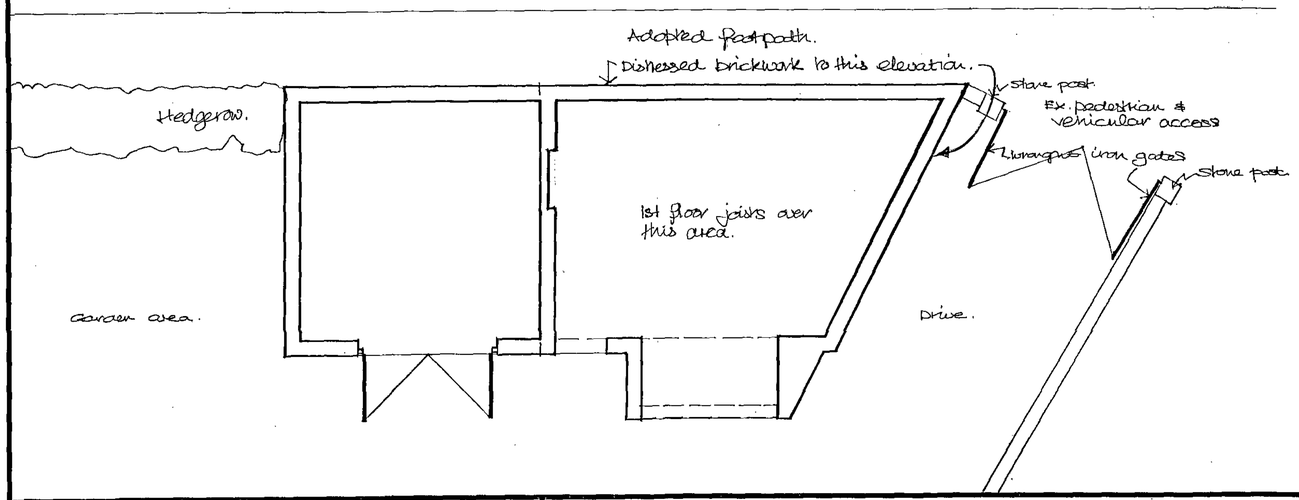

RECEIVED
14 OCT 2010

hylo Design: architect / designer
50, Church Street, Brierley, Nr. Barnsley, South Yorkshire. S72 9HT
Fax / Telephone No: 01226 713427

REVISIONS


Ref:	Description	Date	Ref:	Description	Date

Client	MR. & MRS. R.KYE.
Project	REPLACEMENT OF EX. GARAGE/OUTBUILDING AT COMMON HOUSE, STORRS MILL LANE, CUDWORTH, S72 8SQ
Title	EXISTING PLAN / ELEVATION.
Drawn	JST.
Date	OCT. '10.
Checked	
Scale	1:50.
Project Ref.	RK/C.
Drawing No.	1.


HEATHERBANK HOUSE

THIS DRAWING IS THE COPYRIGHT OF HYLO DESIGN


DO NOT SCALE

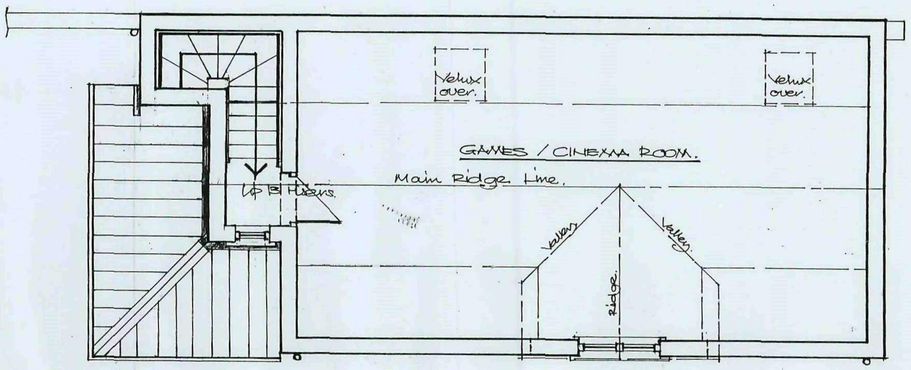


1ST. FLOOR PLAN.

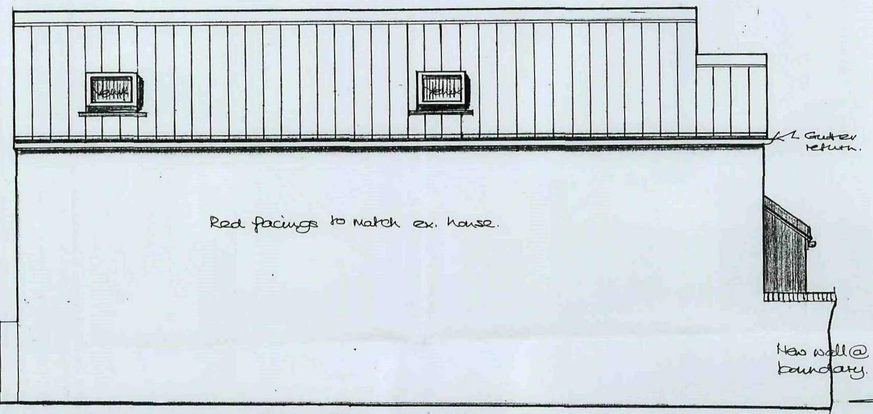


PROPOSED ELEVATION TO HIGHWAY.

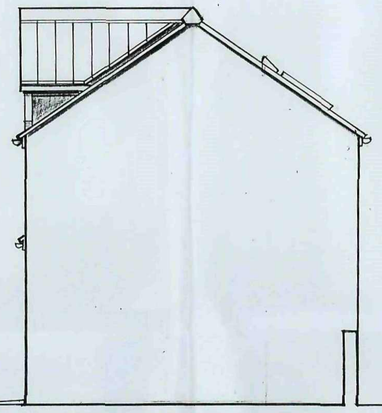


PROPOSED ELEVATION TO DRIVE.

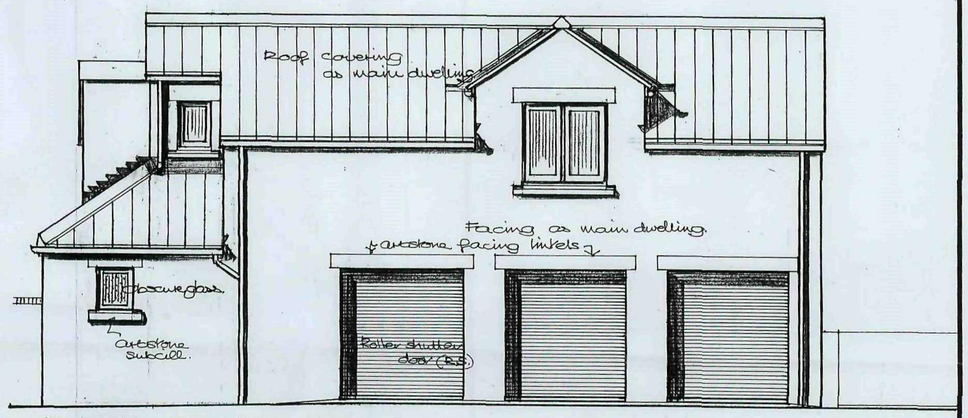


PROPOSED ELEVATION FACING DWELLING.

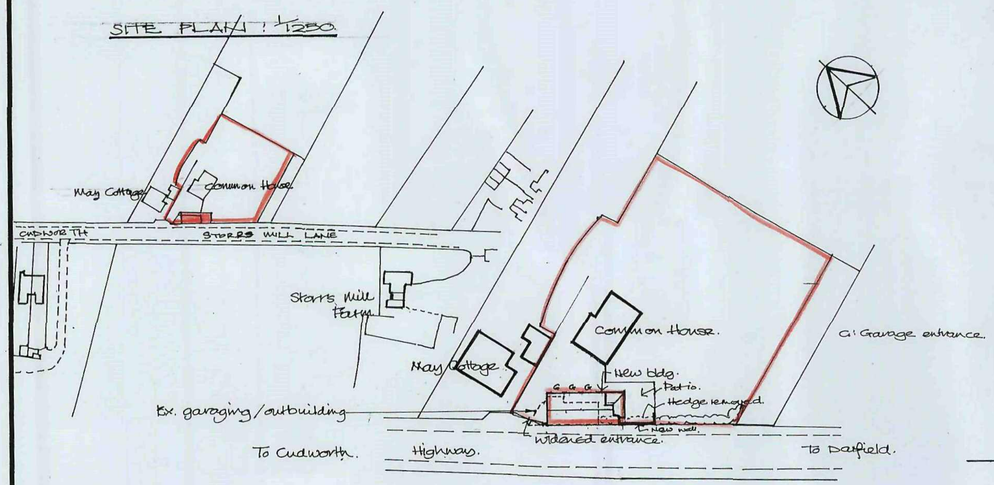

BLOCK PLAN: 1-500.

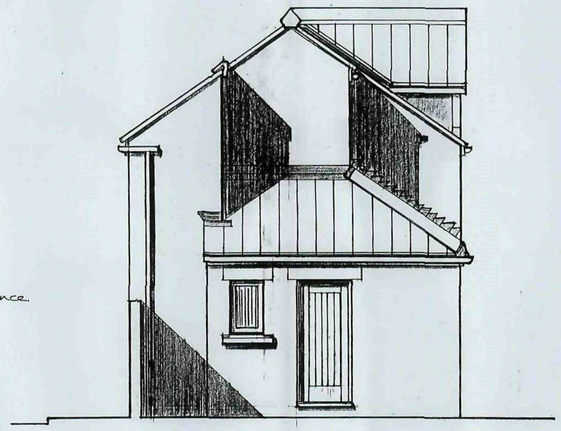

PROPOSED ELEVATION FACING GARDEN.

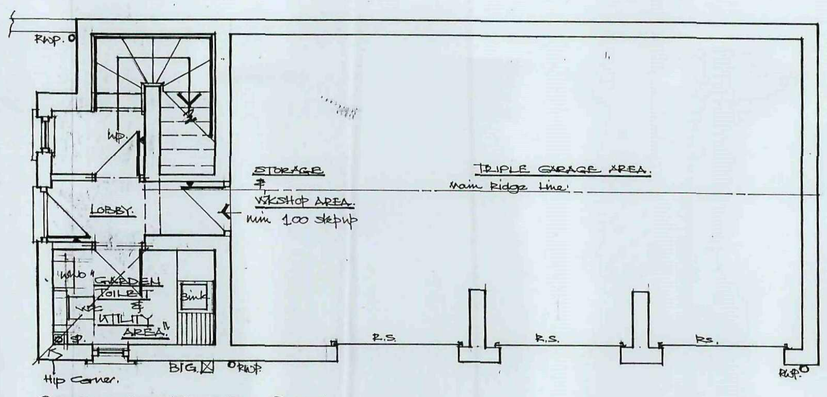

GROUND FLOOR PLAN.

RECEIVED 15 OCT 2010

Hylo Design: architect / designer
50, Church Street, Brierley, Nr. Barnsley, South Yorkshire. S72 9HT
Fax / Telephone No: 01226 713427

REVISIONS

Ref:	Description	Date	Ref:	Description	Date

Client: MR. & MRS. R. KYE.	Drawn: JJT.	Date: OCT '10.
Project: REPLACEMENT OF EX. GARAGE/ OUTBUILDING AT COMMON HOUSE, STORRS MILL LANE, CUDWORTH, S72 8SG	Checked	Scale: 1:1250, 1:50 / 1:500.
Title: PROPOSED PLANS / ELEVATIONS & BLOCK PLAN/SITE PLAN	Project Ref.: R.K./C.	
	Drawing No.: 2	