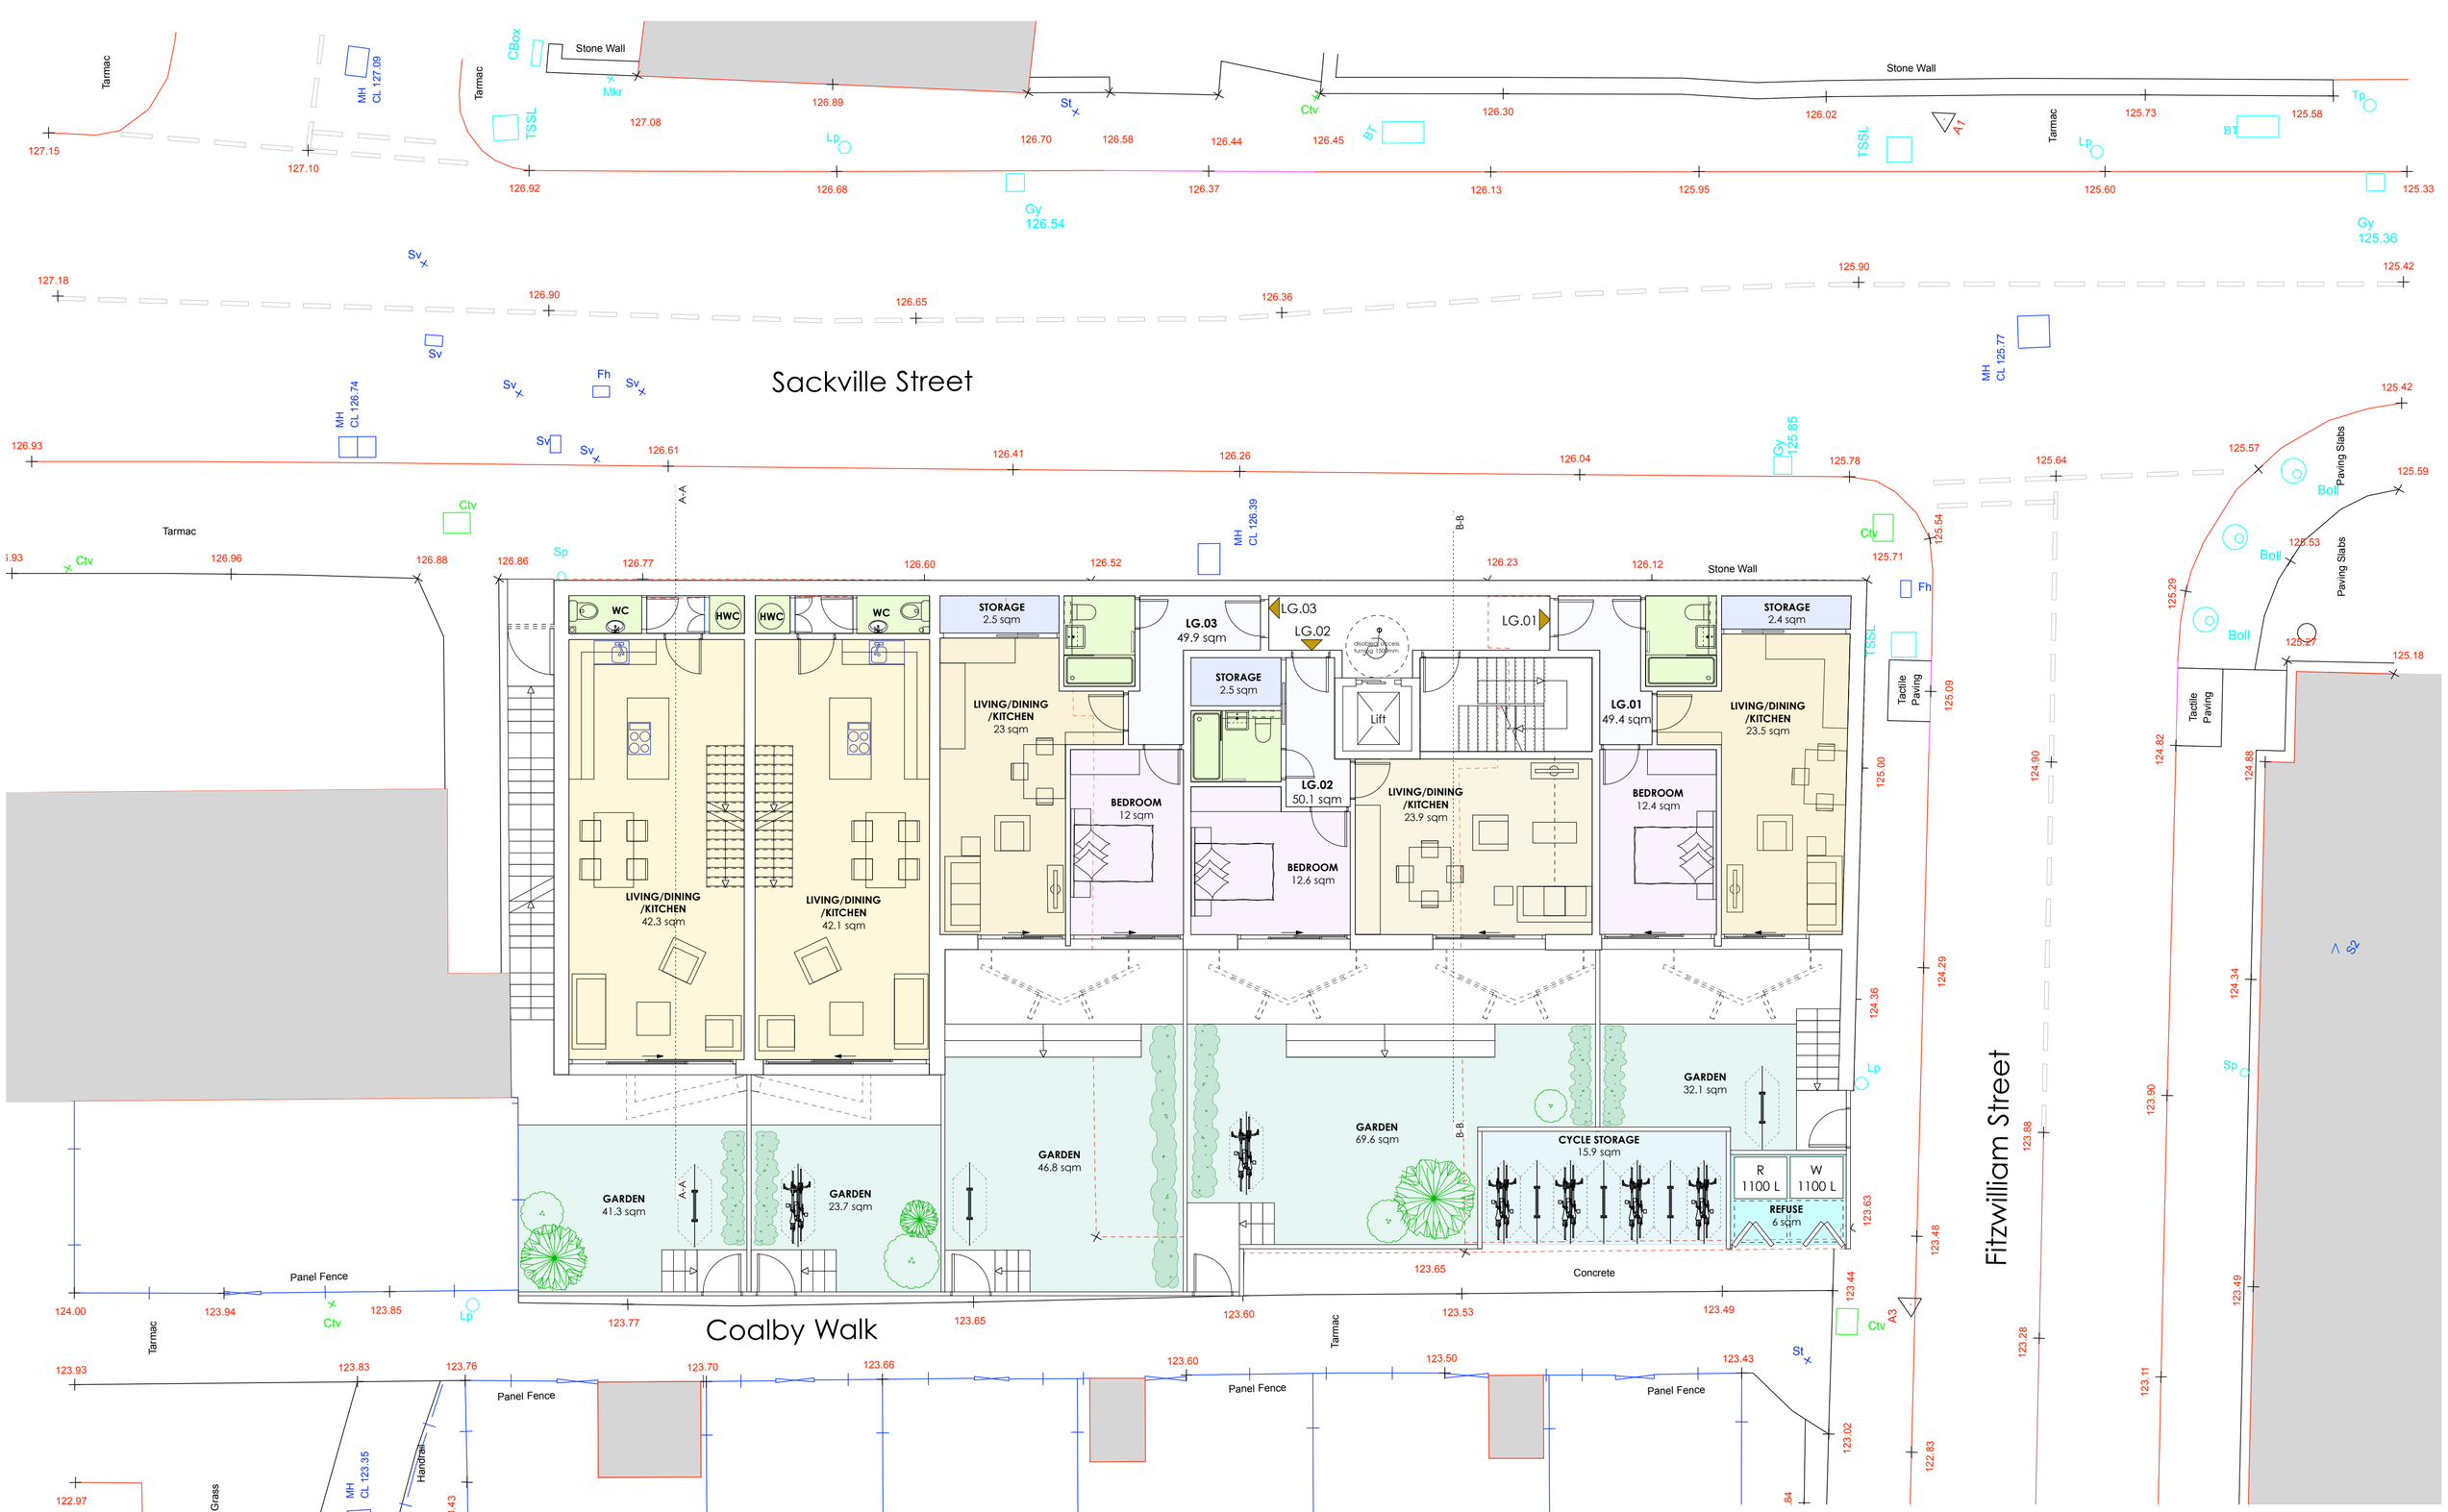


PLANNING APPLICATION

A2 1:100 @ A2 1:200 @ A4

AP (a.) alan power | (ARCHITECTS.)

Alan Power Architects Ltd
13 Needham Road London, W11 2RP
Tel. 020 7229 9375 Fax. 020 7221 4172

DRAWING	PROPOSED LOWER GRD FLOOR PLAN	DRWG. Nº. 580-100
PROJECT	FITZWILLIAM INN, 24 SACKVILLE ST, BARNSLEY S70 2DB	Rev.
		Scale 1:100 @ A2 1:200 @ A4
CLIENT	HIND PROPERTY CO LTD	Date Jan. 2019
		Drawn

DO NOT SCALE FROM THIS DRAWING. ALL DIMENSIONS TO BE CHECKED ON SITE AND DISCREPANCIES REPORTED TO ARCHITECT