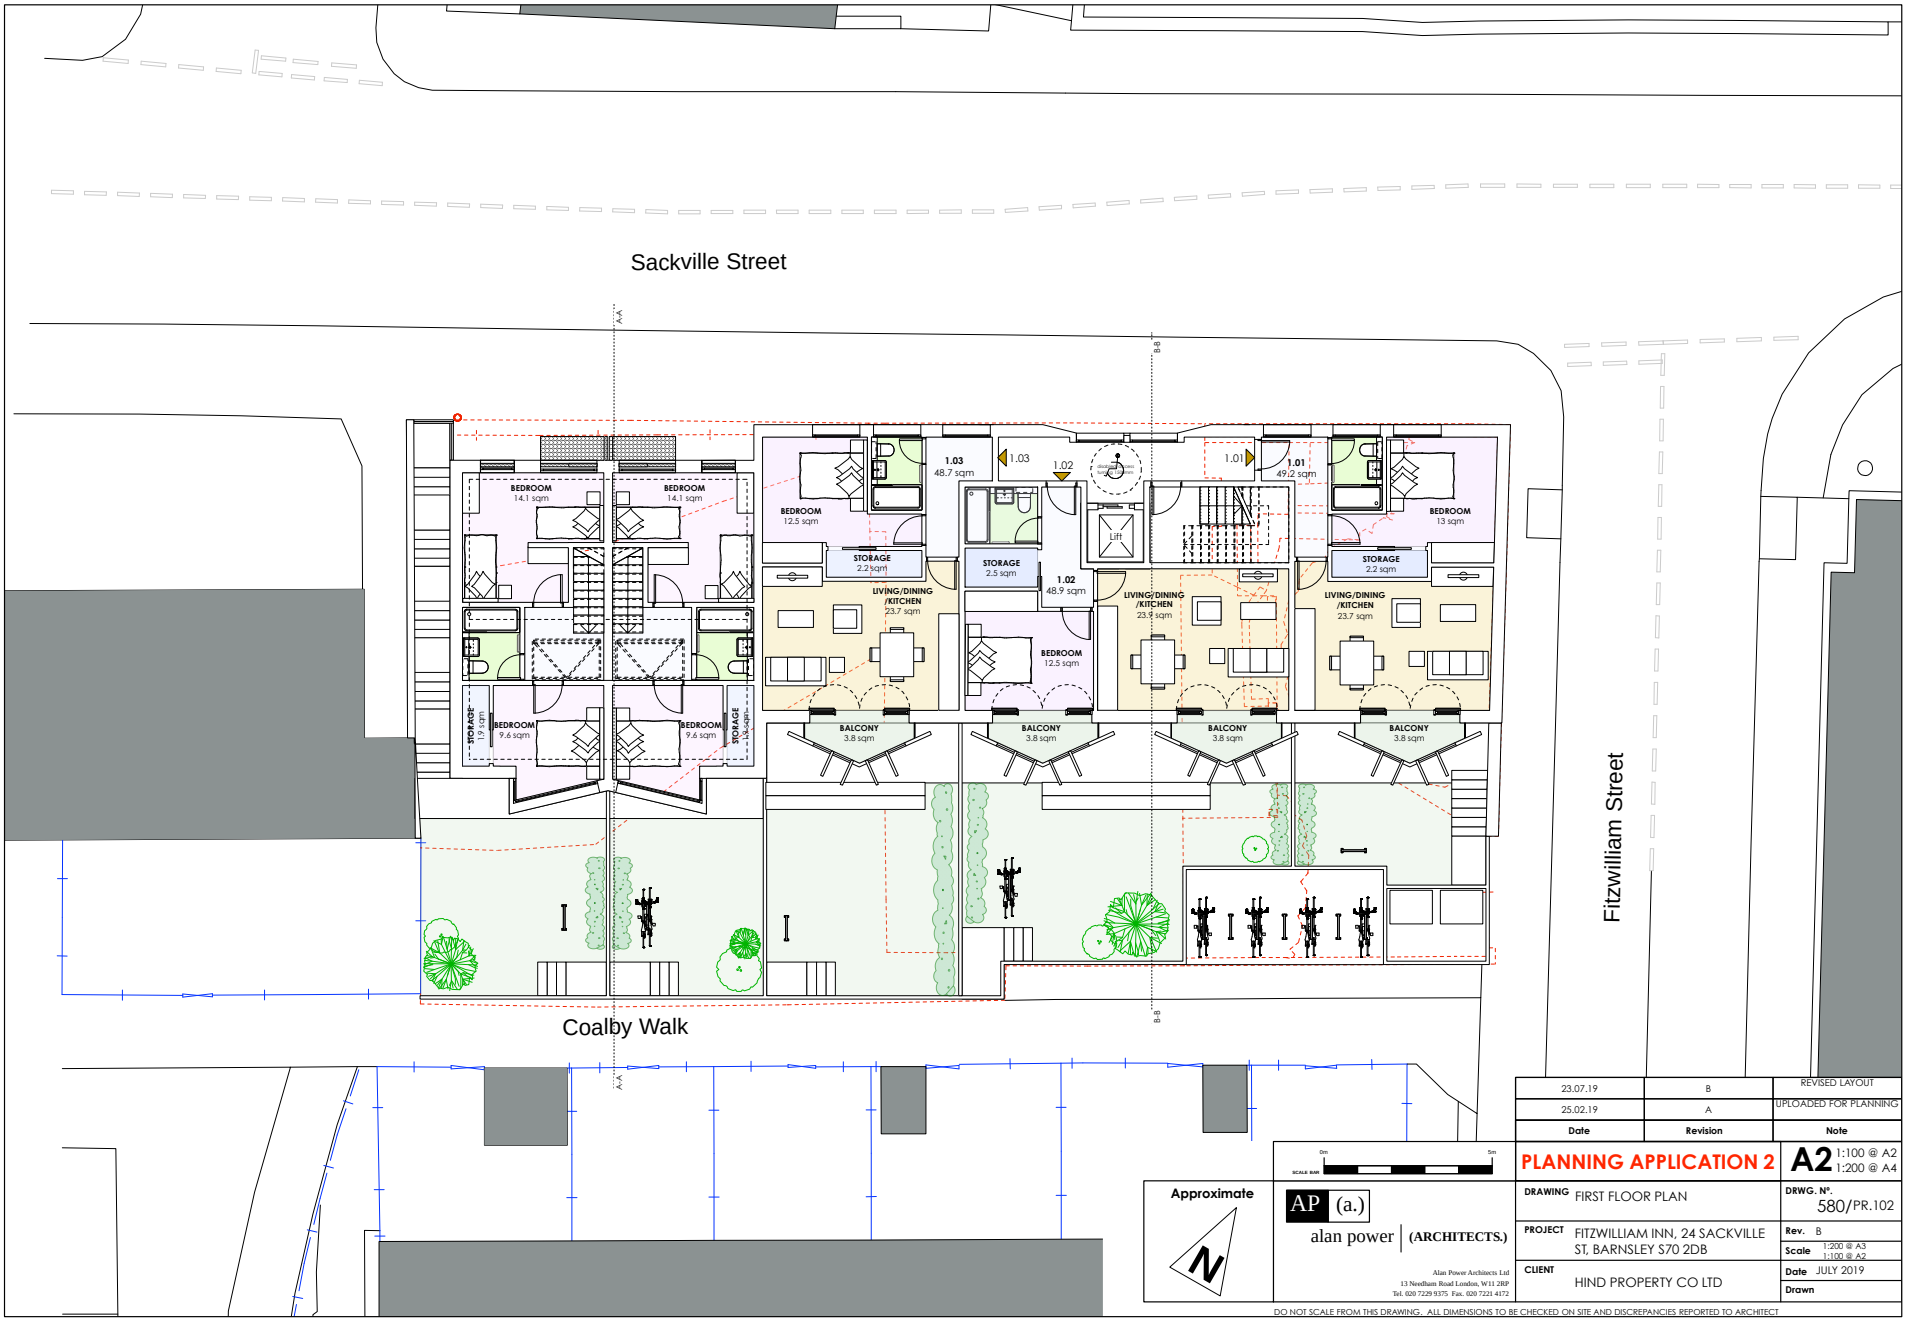



| Date | Revision | Note |
|---|---|---|
| 23.07.19 | B | REVISED LAYOUT |
| 25.02.19 | A | UPLOADED FOR PLANNING |

Approximate

N

0m 5m SCALE BAR


**PLANNING APPLICATION 2** — **A2** 1:100 @ A2, 1:200 @ A4

AP (a.) alan power | (ARCHITECTS.)

Alan Power Architects Ltd
13 Needham Road London, W11 2RP
Tel. 020 7229 9375 Fax. 020 7221 4172

| | |
|---|---|
| DRAWING | FIRST FLOOR PLAN |
| DRWG. N°. | 580/PR.102 |
| PROJECT | FITZWILLIAM INN, 24 SACKVILLE ST, BARNSLEY S70 2DB |
| Rev. | B |
| Scale | 1:200 @ A3, 1:100 @ A2 |
| CLIENT | HIND PROPERTY CO LTD |
| Date | JULY 2019 |
| Drawn | |

DO NOT SCALE FROM THIS DRAWING. ALL DIMENSIONS TO BE CHECKED ON SITE AND DISCREPANCIES REPORTED TO ARCHITECT

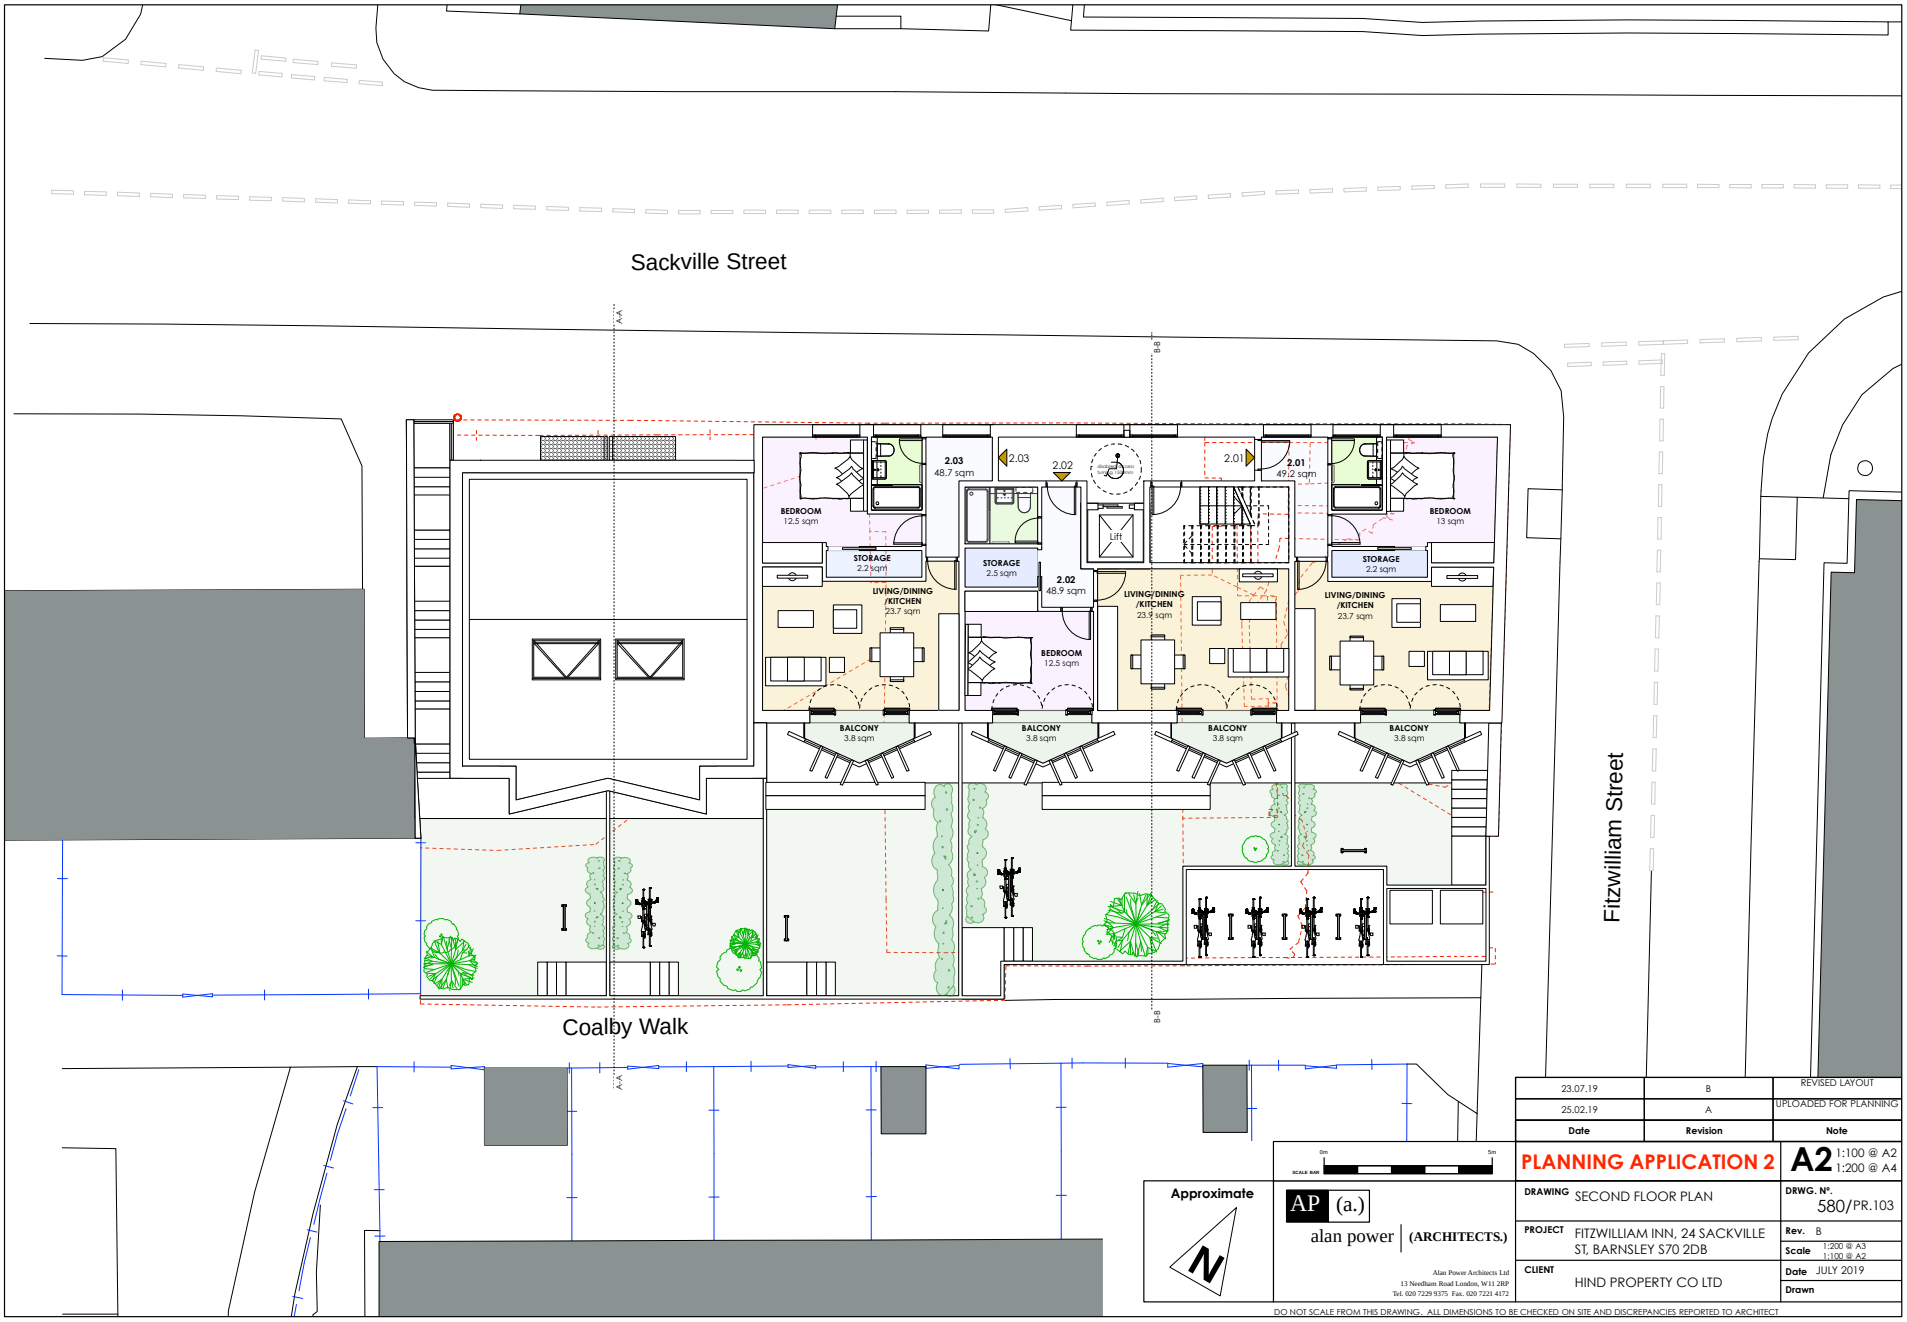


| Date | Revision | Note |
|---|---|---|
| 23.07.19 | B | REVISED LAYOUT |
| 25.02.19 | A | UPLOADED FOR PLANNING |

Approximate

N

SCALE BAR 0m 5m

**PLANNING APPLICATION 2**

**A2** 1:100 @ A2
1:200 @ A4

AP (a.) alan power | (ARCHITECTS.)

Alan Power Architects Ltd
13 Needham Road London, W11 2RP
Tel. 020 7229 9375 Fax. 020 7221 4172

DRAWING SECOND FLOOR PLAN

DRWG. N°. 580/PR.103

PROJECT FITZWILLIAM INN, 24 SACKVILLE ST, BARNSLEY S70 2DB

Rev. B


Scale 1:200 @ A3, 1:100 @ A2

CLIENT HIND PROPERTY CO LTD

Date JULY 2019

Drawn

DO NOT SCALE FROM THIS DRAWING. ALL DIMENSIONS TO BE CHECKED ON SITE AND DISCREPANCIES REPORTED TO ARCHITECT

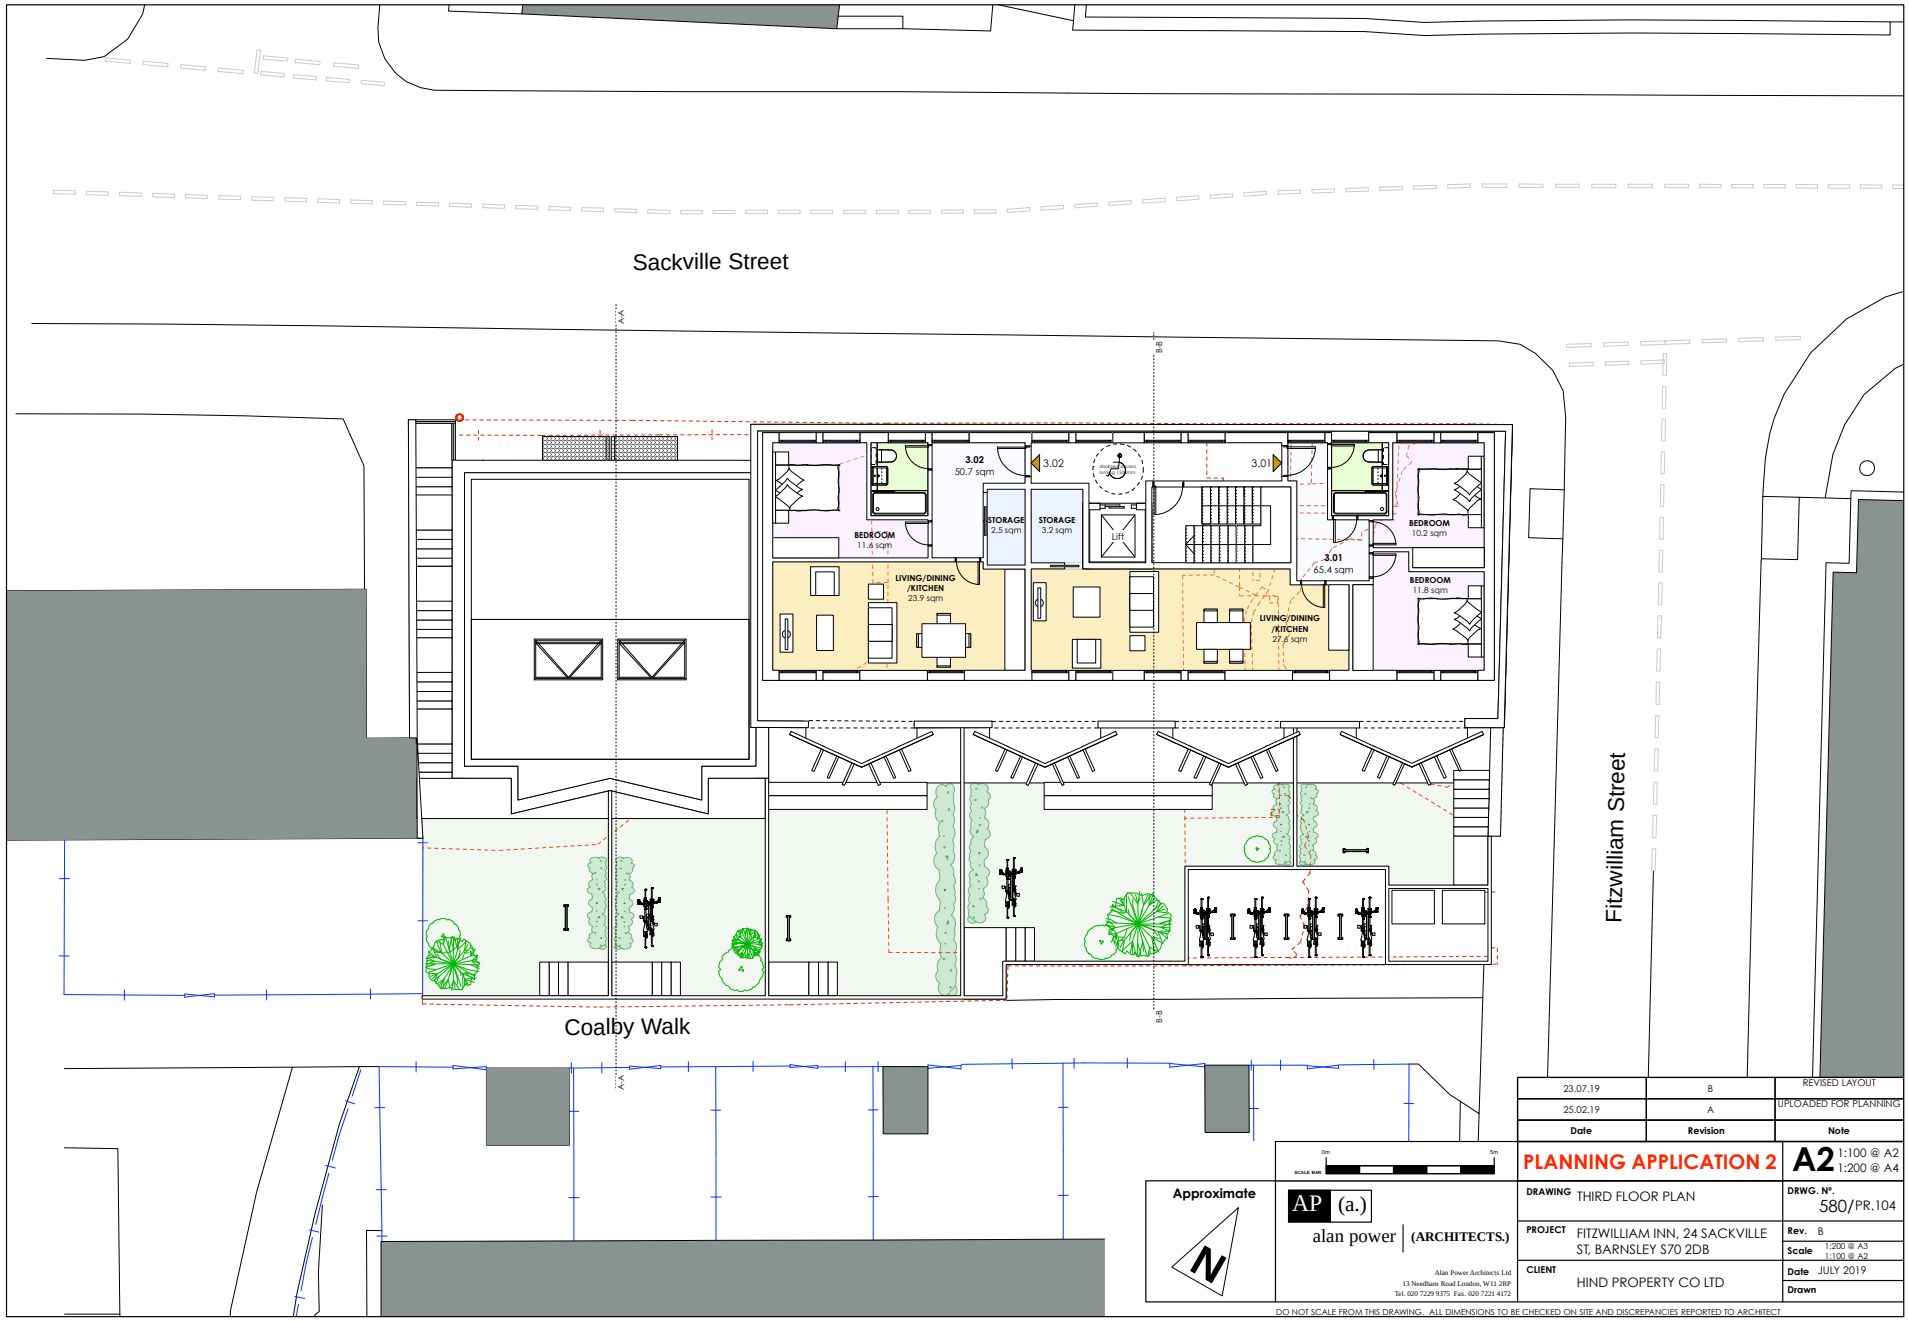


| Date | Revision | Note |
|---|---|---|
| 23.07.19 | B | REVISED LAYOUT |
| 25.02.19 | A | UPLOADED FOR PLANNING |

PLANNING APPLICATION 2

A2 1:100 @ A2 1:200 @ A4

Approximate

AP (a.) alan power (ARCHITECTS.)

Alan Power Architects Ltd
13 Needham Road London, W11 2RP
Tel. 020 7229 9375 Fax. 020 7221 4172

DRAWING THIRD FLOOR PLAN

DRWG. N°. 580/PR.104

PROJECT FITZWILLIAM INN, 24 SACKVILLE ST, BARNSLEY S70 2DB

Rev. B


Scale 1:200 @ A3 1:100 @ A2

CLIENT HIND PROPERTY CO LTD

Date JULY 2019

Drawn

DO NOT SCALE FROM THIS DRAWING. ALL DIMENSIONS TO BE CHECKED ON SITE AND DISCREPANCIES REPORTED TO ARCHITECT

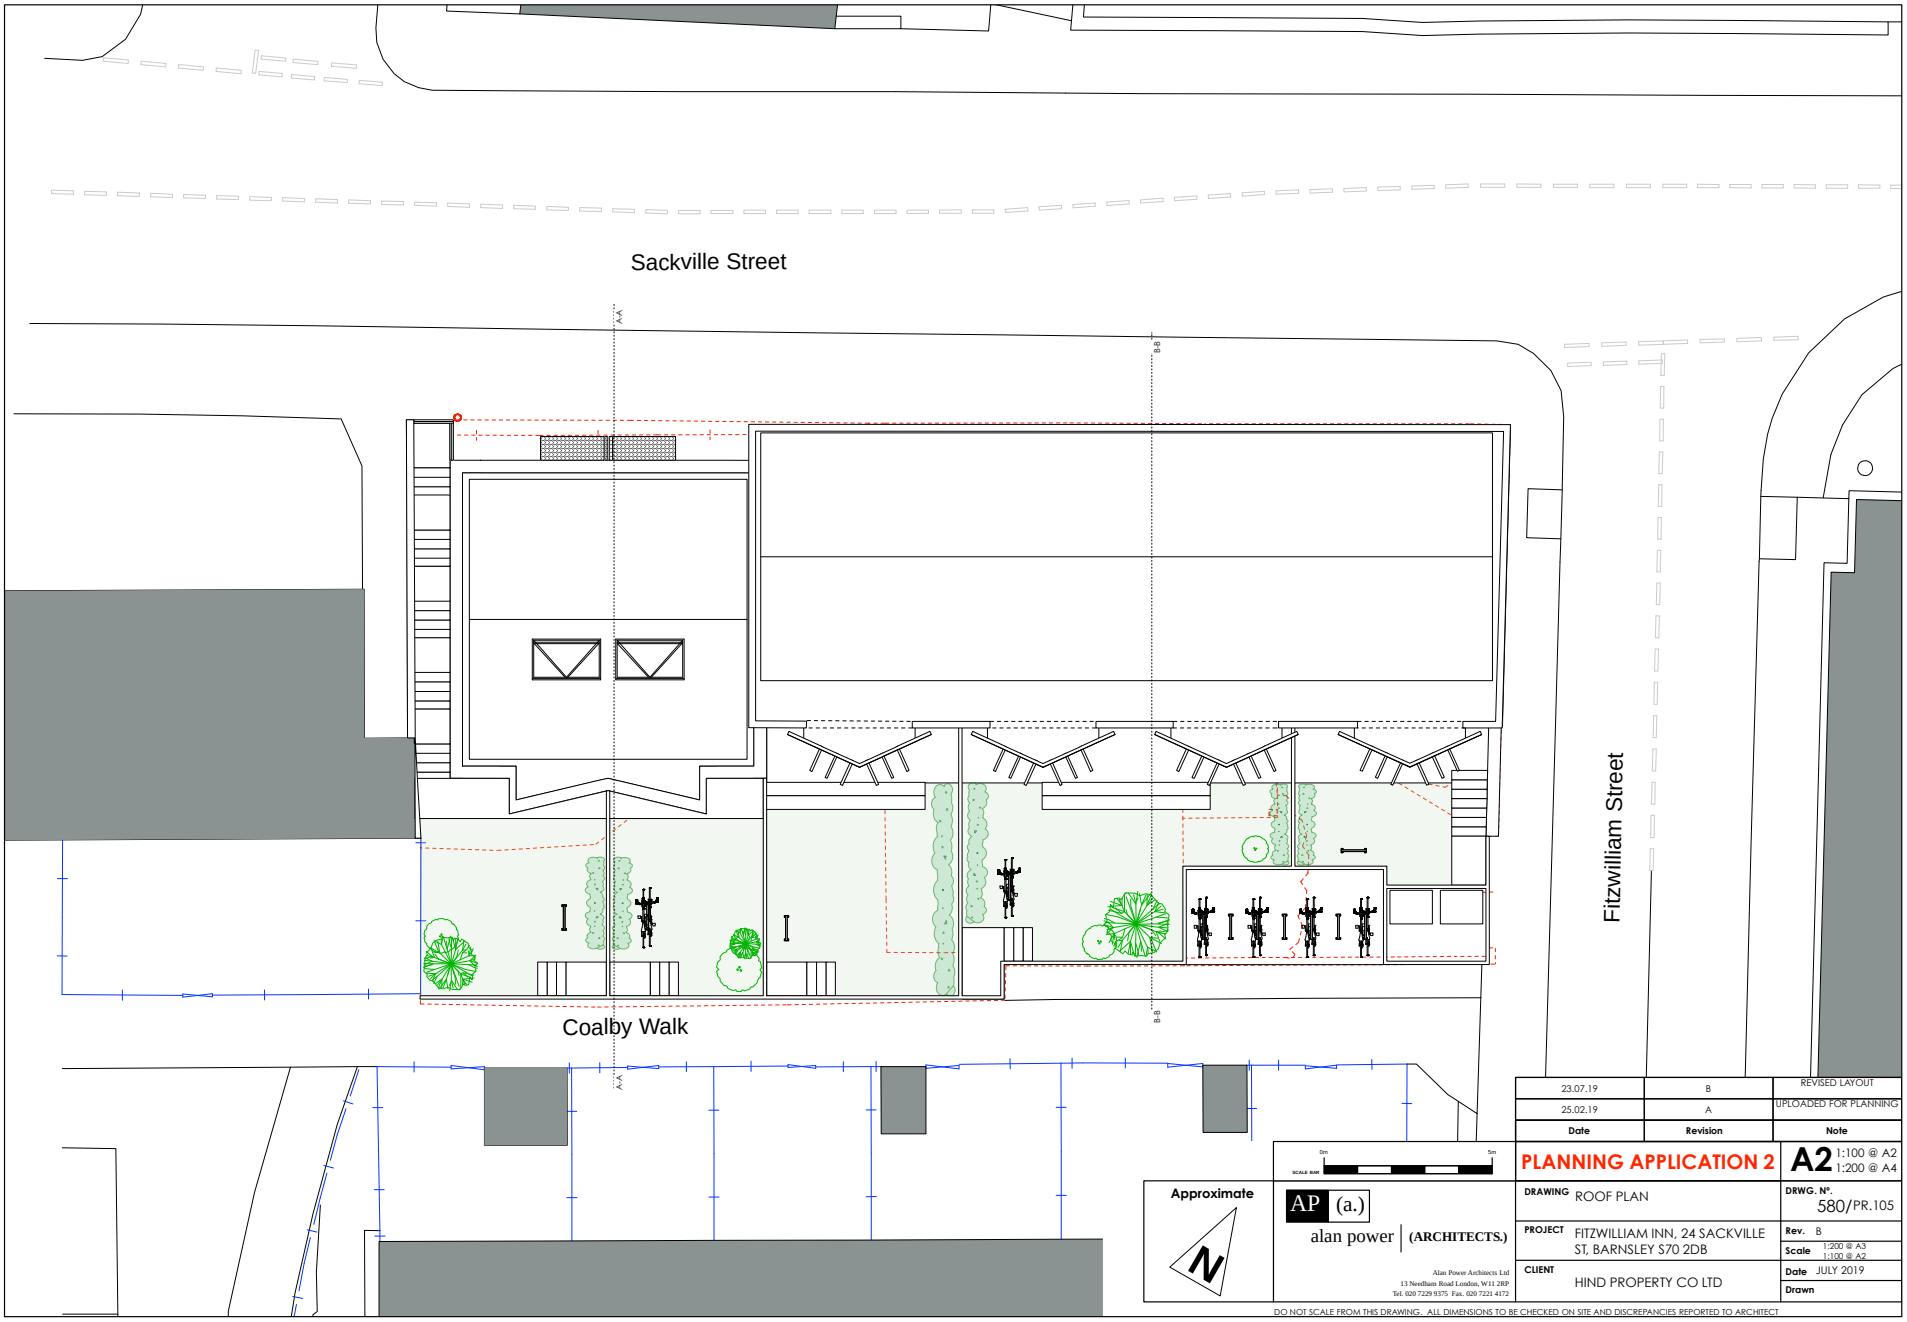


| Date | Revision | Note |
|---|---|---|
| 23.07.19 | B | REVISED LAYOUT |
| 25.02.19 | A | UPLOADED FOR PLANNING |

**PLANNING APPLICATION 2**

**A2** 1:100 @ A2 1:200 @ A4

AP (a.) alan power (ARCHITECTS.)

Alan Power Architects Ltd
13 Needham Road London, W11 2RP
Tel. 020 7229 9375 Fax. 020 7221 4172

DRAWING ROOF PLAN

DRWG. N°. 580/PR.105

PROJECT FITZWILLIAM INN, 24 SACKVILLE ST, BARNSLEY S70 2DB

Rev. B


Scale 1:200 @ A3 1:100 @ A2

CLIENT HIND PROPERTY CO LTD

Date JULY 2019

Drawn

DO NOT SCALE FROM THIS DRAWING. ALL DIMENSIONS TO BE CHECKED ON SITE AND DISCREPANCIES REPORTED TO ARCHITECT

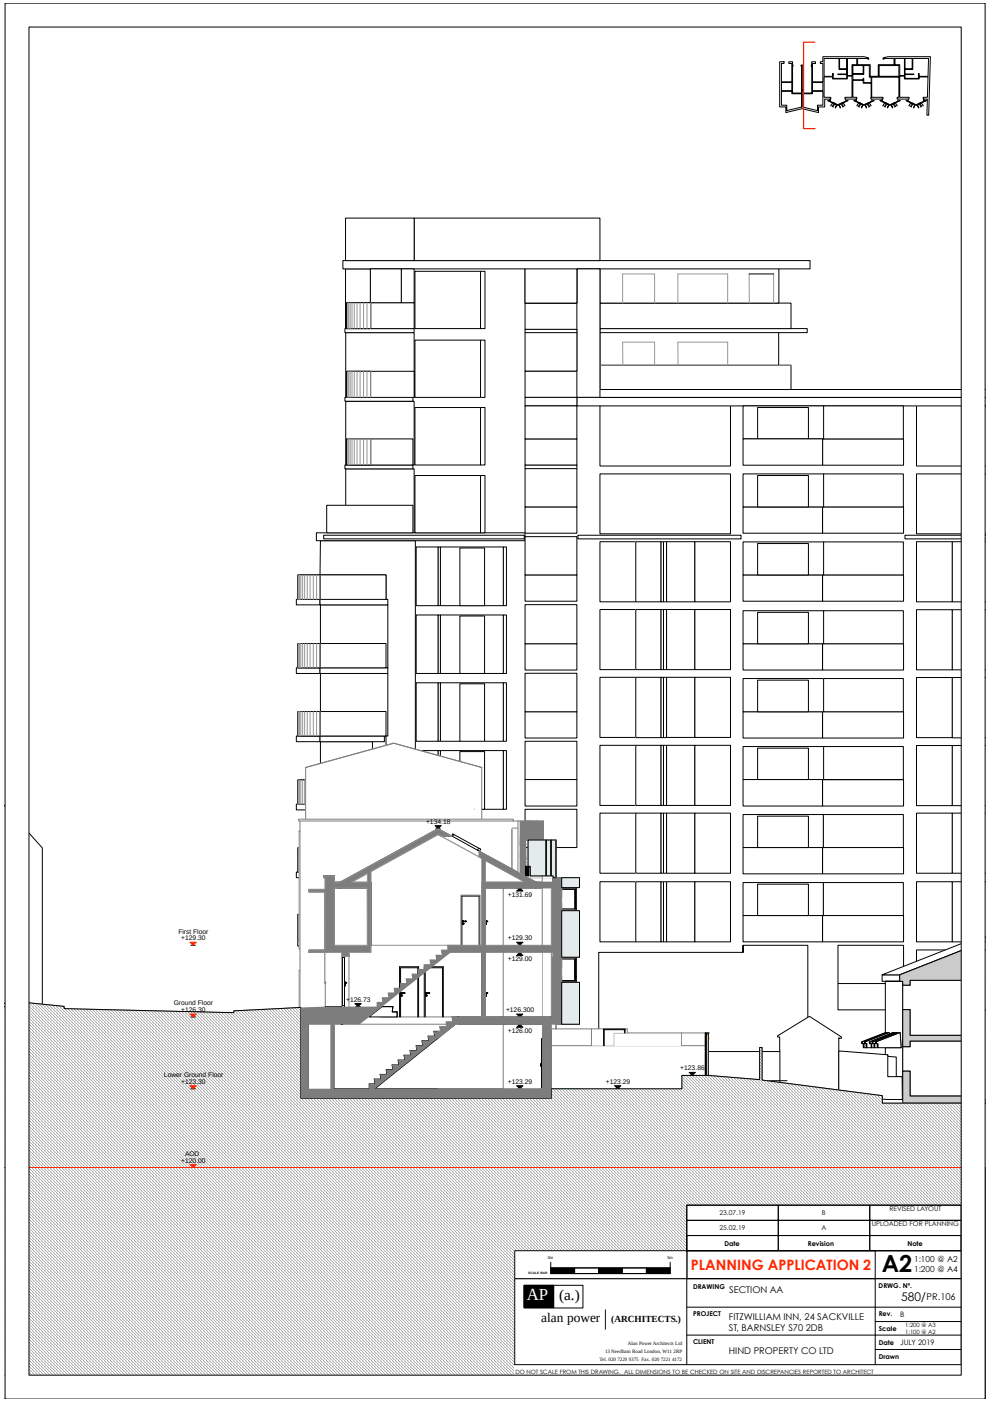


| Date | Revision | Note |
|---|---|---|
| 23.07.19 | B | REVISED LAYOUT |
| 25.02.19 | A | UPLOADED FOR PLANNING |

PLANNING APPLICATION 2


**A2** 1:100 @ A2
1:200 @ A4

AP (a.)
alan power | (ARCHITECTS)

Alan Power Architects Ltd
13 Needham Road London, W11 2RP
Tel: 020 7229 9275 Fax: 020 7221 4172

| | |
|---|---|
| DRAWING | SECTION AA |
| DRWG. N°. | 580/PR.106 |
| PROJECT | FITZWILLIAM INN, 24 SACKVILLE ST, BARNSLEY S70 2DB |
| Rev. | B |
| Scale | 1:200 @ A3<br>1:100 @ A2 |
| CLIENT | HIND PROPERTY CO LTD |
| Date | JULY 2019 |
| Drawn | |

DO NOT SCALE FROM THIS DRAWING. ALL DIMENSIONS TO BE CHECKED ON SITE AND DISCREPANCIES REPORTED TO ARCHITECT

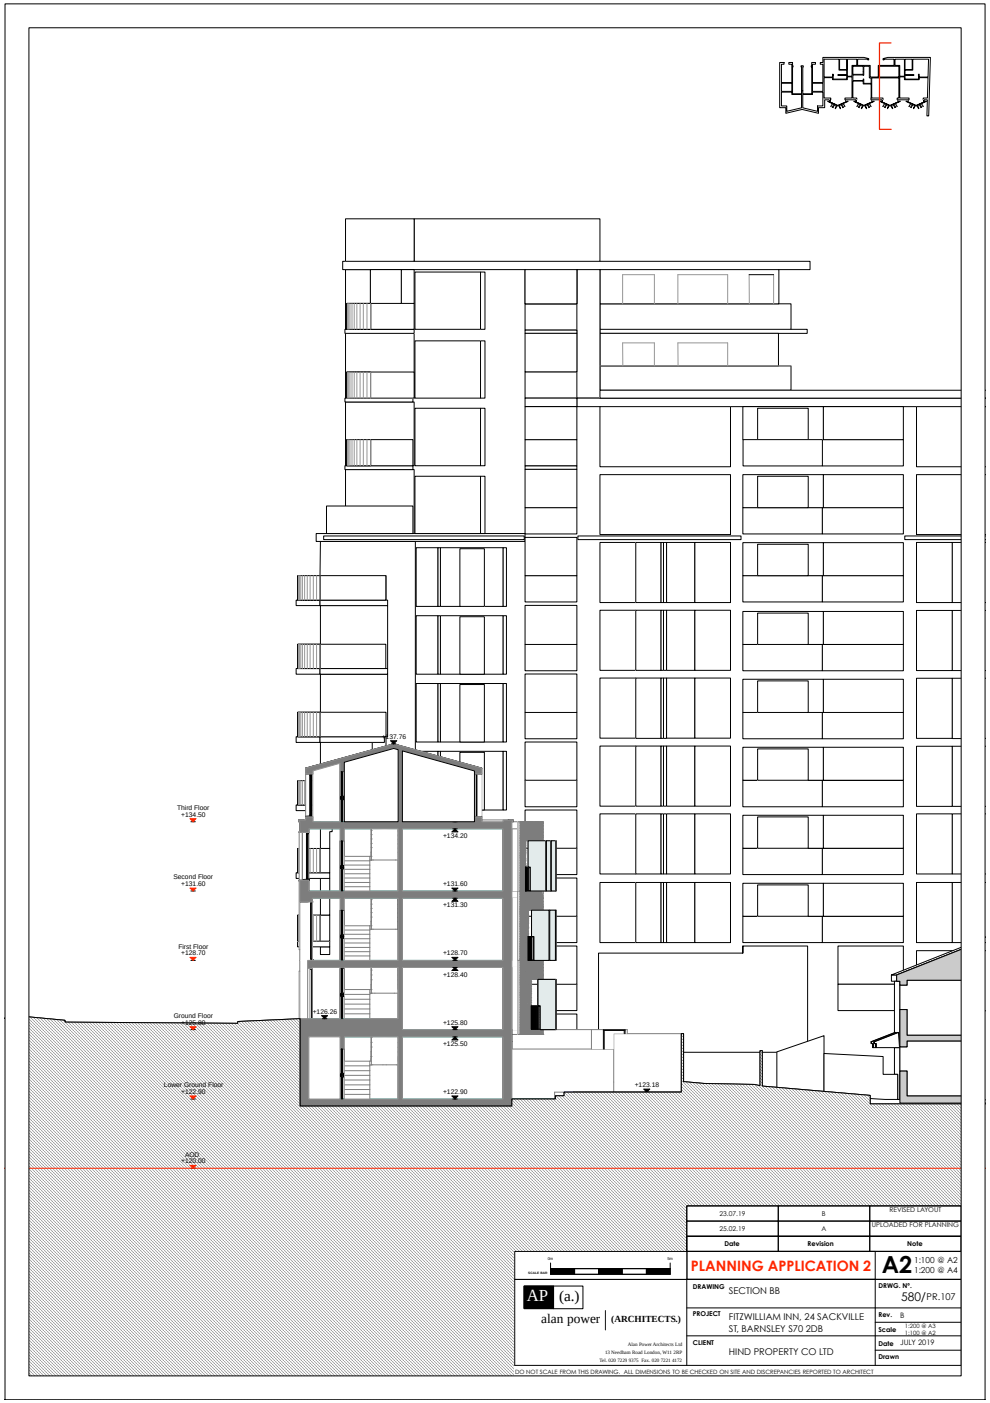


| Date | Revision | Note |
|---|---|---|
| 23.07.19 | B | REVISED LAYOUT |
| 25.02.19 | A | UPLOADED FOR PLANNING |

PLANNING APPLICATION 2

A2 1:100 @ A2
1:200 @ A4

AP (a.)
alan power | (ARCHITECTS)

Alan Power Architects Ltd
13 Needham Road London, W11 2RP
Tel: 020 7229 9275 Fax: 020 7243 4172

DRAWING: SECTION BB

DRWG. N°: 580/PR.107

PROJECT: FITZWILLIAM INN, 24 SACKVILLE ST, BARNSLEY S70 2DB

Rev. B


Scale 1:200 @ A3 1:100 @ A2

CLIENT: HIND PROPERTY CO LTD

Date JULY 2019

Drawn

DO NOT SCALE FROM THIS DRAWING. ALL DIMENSIONS TO BE CHECKED ON SITE AND DISCREPANCIES REPORTED TO ARCHITECT

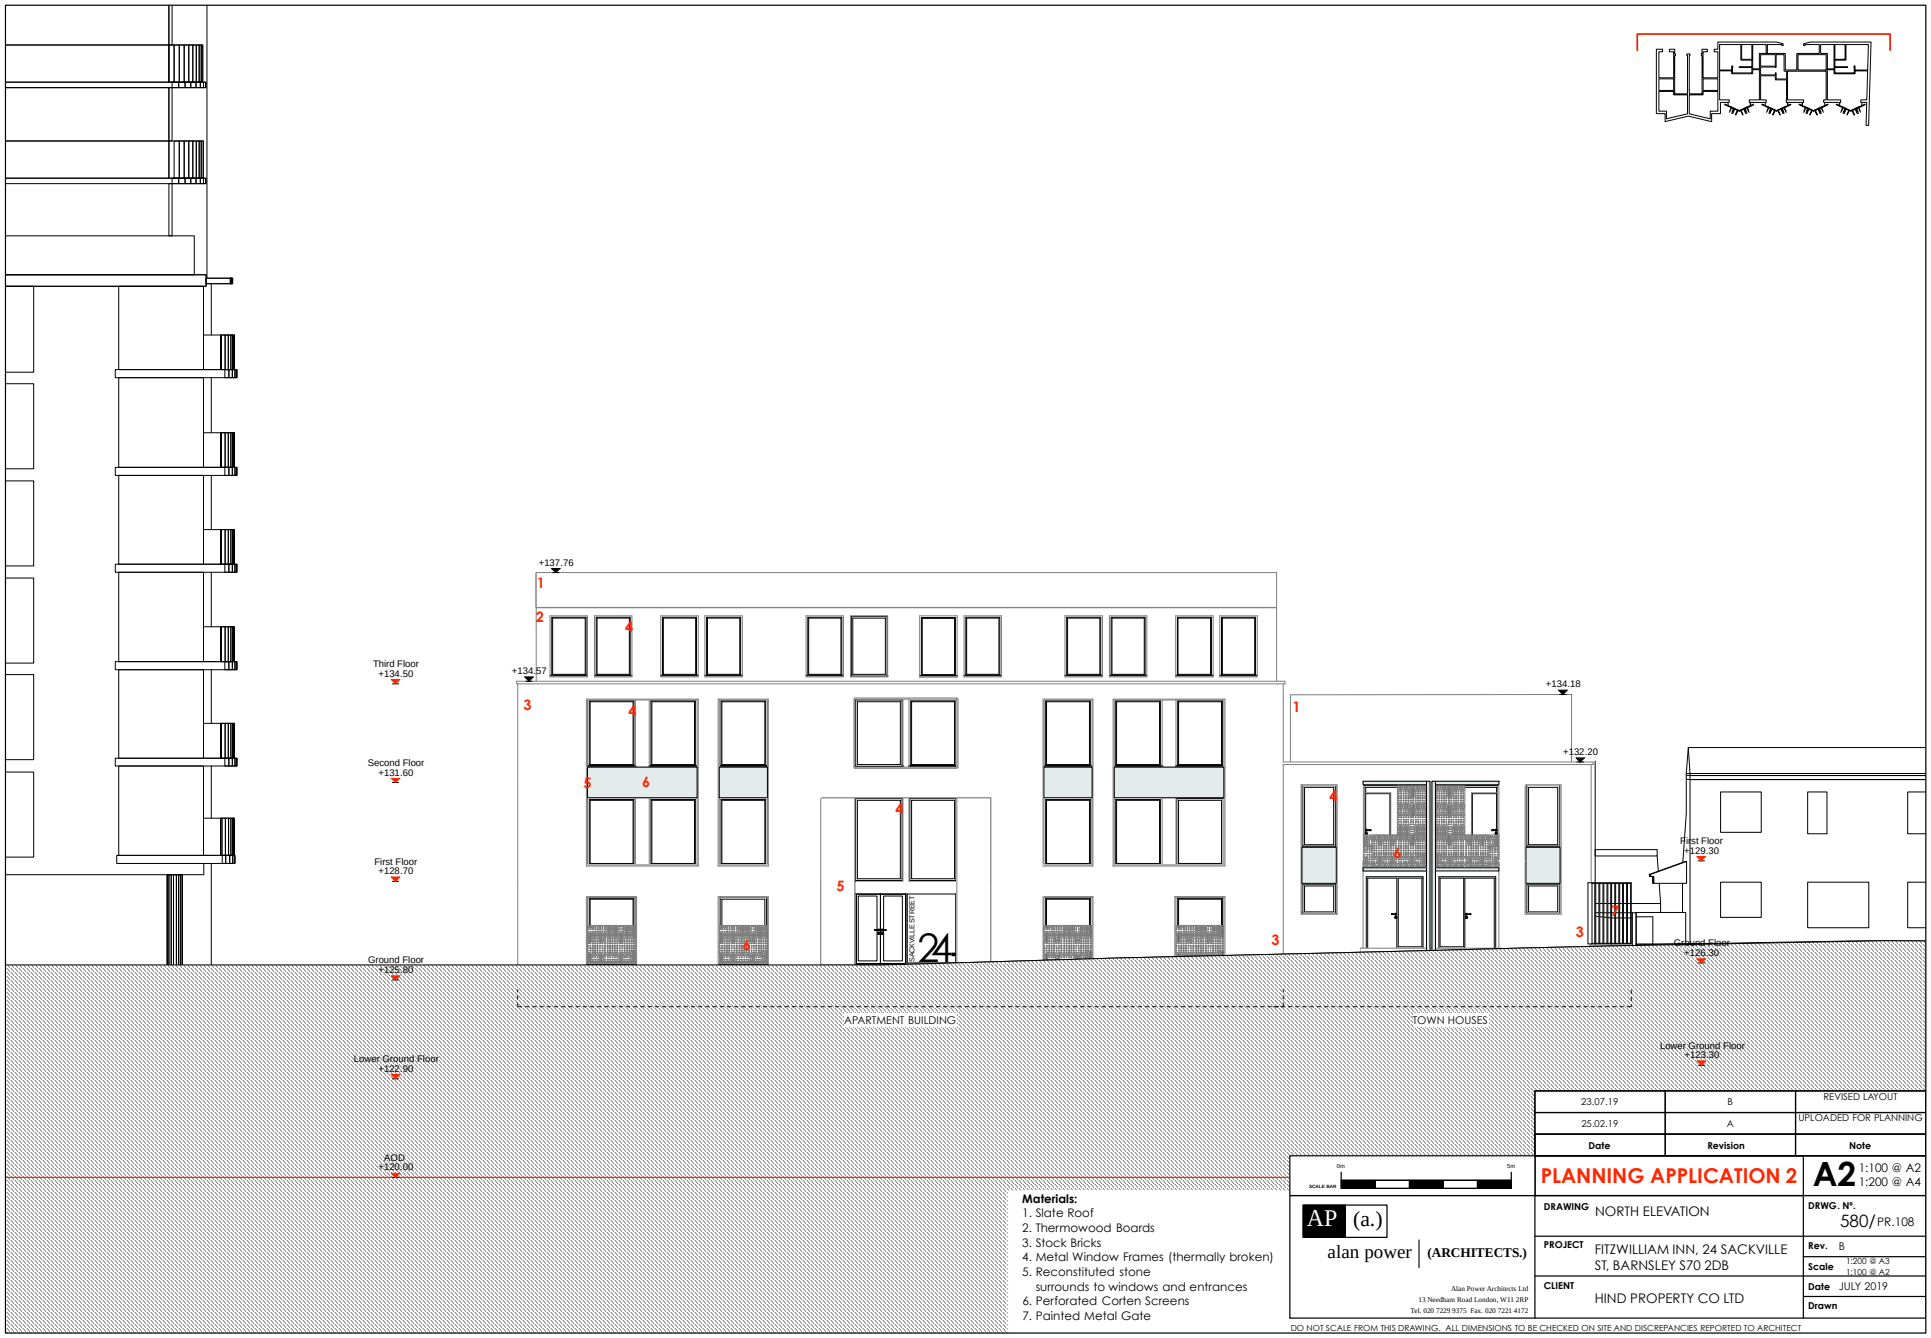


**Materials:**
1. Slate Roof
2. Thermowood Boards
3. Stock Bricks
4. Metal Window Frames (thermally broken)
5. Reconstituted stone surrounds to windows and entrances
6. Perforated Corten Screens
7. Painted Metal Gate

| Date | Revision | Note |
|---|---|---|
| 23.07.19 | B | REVISED LAYOUT |
| 25.02.19 | A | UPLOADED FOR PLANNING |

SCALE BAR 0m 5m

**PLANNING APPLICATION 2** — **A2** 1:100 @ A2, 1:200 @ A4

AP (a.) alan power (ARCHITECTS.)

Alan Power Architects Ltd
13 Needham Road London, W11 2RP
Tel. 020 7229 9375 Fax. 020 7221 4172

| | |
|---|---|
| DRAWING | NORTH ELEVATION |
| PROJECT | FITZWILLIAM INN, 24 SACKVILLE ST, BARNSLEY S70 2DB |
| CLIENT | HIND PROPERTY CO LTD |
| DRWG. N°. | 580/PR.108 |
| Rev. | B |
| Scale | 1:200 @ A3, 1:100 @ A2 |
| Date | JULY 2019 |
| Drawn | |

DO NOT SCALE FROM THIS DRAWING. ALL DIMENSIONS TO BE CHECKED ON SITE AND DISCREPANCIES REPORTED TO ARCHITECT




**Materials:**
1. Slate Roof
2. Thermowood Boards
3. Stock Bricks
4. Metal Window Frames (thermally broken)
5. Reconstituted stone surrounds to windows and entrances
6. Perforated Corten Screens
7. Painted Metal Gate

| Date | Revision | Note |
|---|---|---|
| 23.07.19 | B | REVISED LAYOUT |
| 25.02.19 | A | UPLOADED FOR PLANNING |

SCALE BAR 0m 5m

**PLANNING APPLICATION 2**

**A2** 1:100 @ A2 1:200 @ A4

AP (a.) alan power (ARCHITECTS.)

Alan Power Architects Ltd
13 Needham Road London, W11 2RP
Tel. 020 7229 9375 Fax. 020 7221 4172

DRAWING NORTH ELEVATION

DRWG. N°. 580/PR.109

PROJECT FITZWILLIAM INN, 24 SACKVILLE ST, BARNSLEY S70 2DB

Rev. B


Scale 1:200 @ A3 1:100 @ A2


CLIENT HIND PROPERTY CO LTD

Date JULY 2019

Drawn

DO NOT SCALE FROM THIS DRAWING. ALL DIMENSIONS TO BE CHECKED ON SITE AND DISCREPANCIES REPORTED TO ARCHITECT

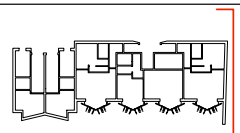

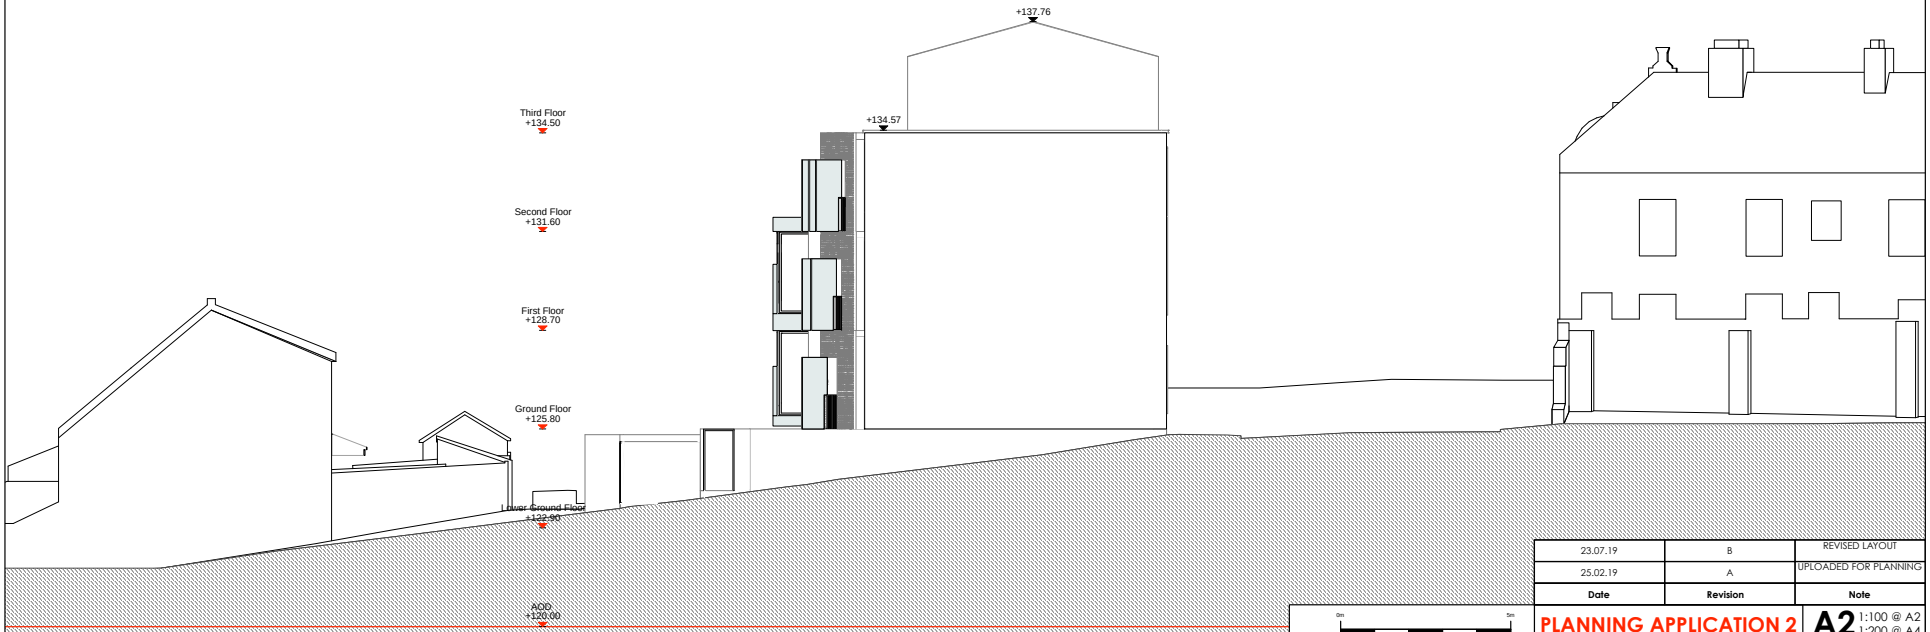


| Date | Revision | Note |
|---|---|---|
| 23.07.19 | B | REVISED LAYOUT |
| 25.02.19 | A | UPLOADED FOR PLANNING |

SCALE BAR 0m 5m

**PLANNING APPLICATION 2**

**A2** 1:100 @ A2
1:200 @ A4

AP (a.)
alan power | (ARCHITECTS.)

Alan Power Architects Ltd
13 Needham Road London, W11 2RP
Tel. 020 7229 9375 Fax. 020 7221 4172

DRAWING EAST ELEVATION

DRWG. Nº. 580/PR.110

PROJECT FITZWILLIAM INN, 24 SACKVILLE ST, BARNSLEY S70 2DB

Rev. B


Scale 1:200 @ A3
1:100 @ A2

CLIENT HIND PROPERTY CO LTD

Date JULY 2019

Drawn

DO NOT SCALE FROM THIS DRAWING. ALL DIMENSIONS TO BE CHECKED ON SITE AND DISCREPANCIES REPORTED TO ARCHITECT

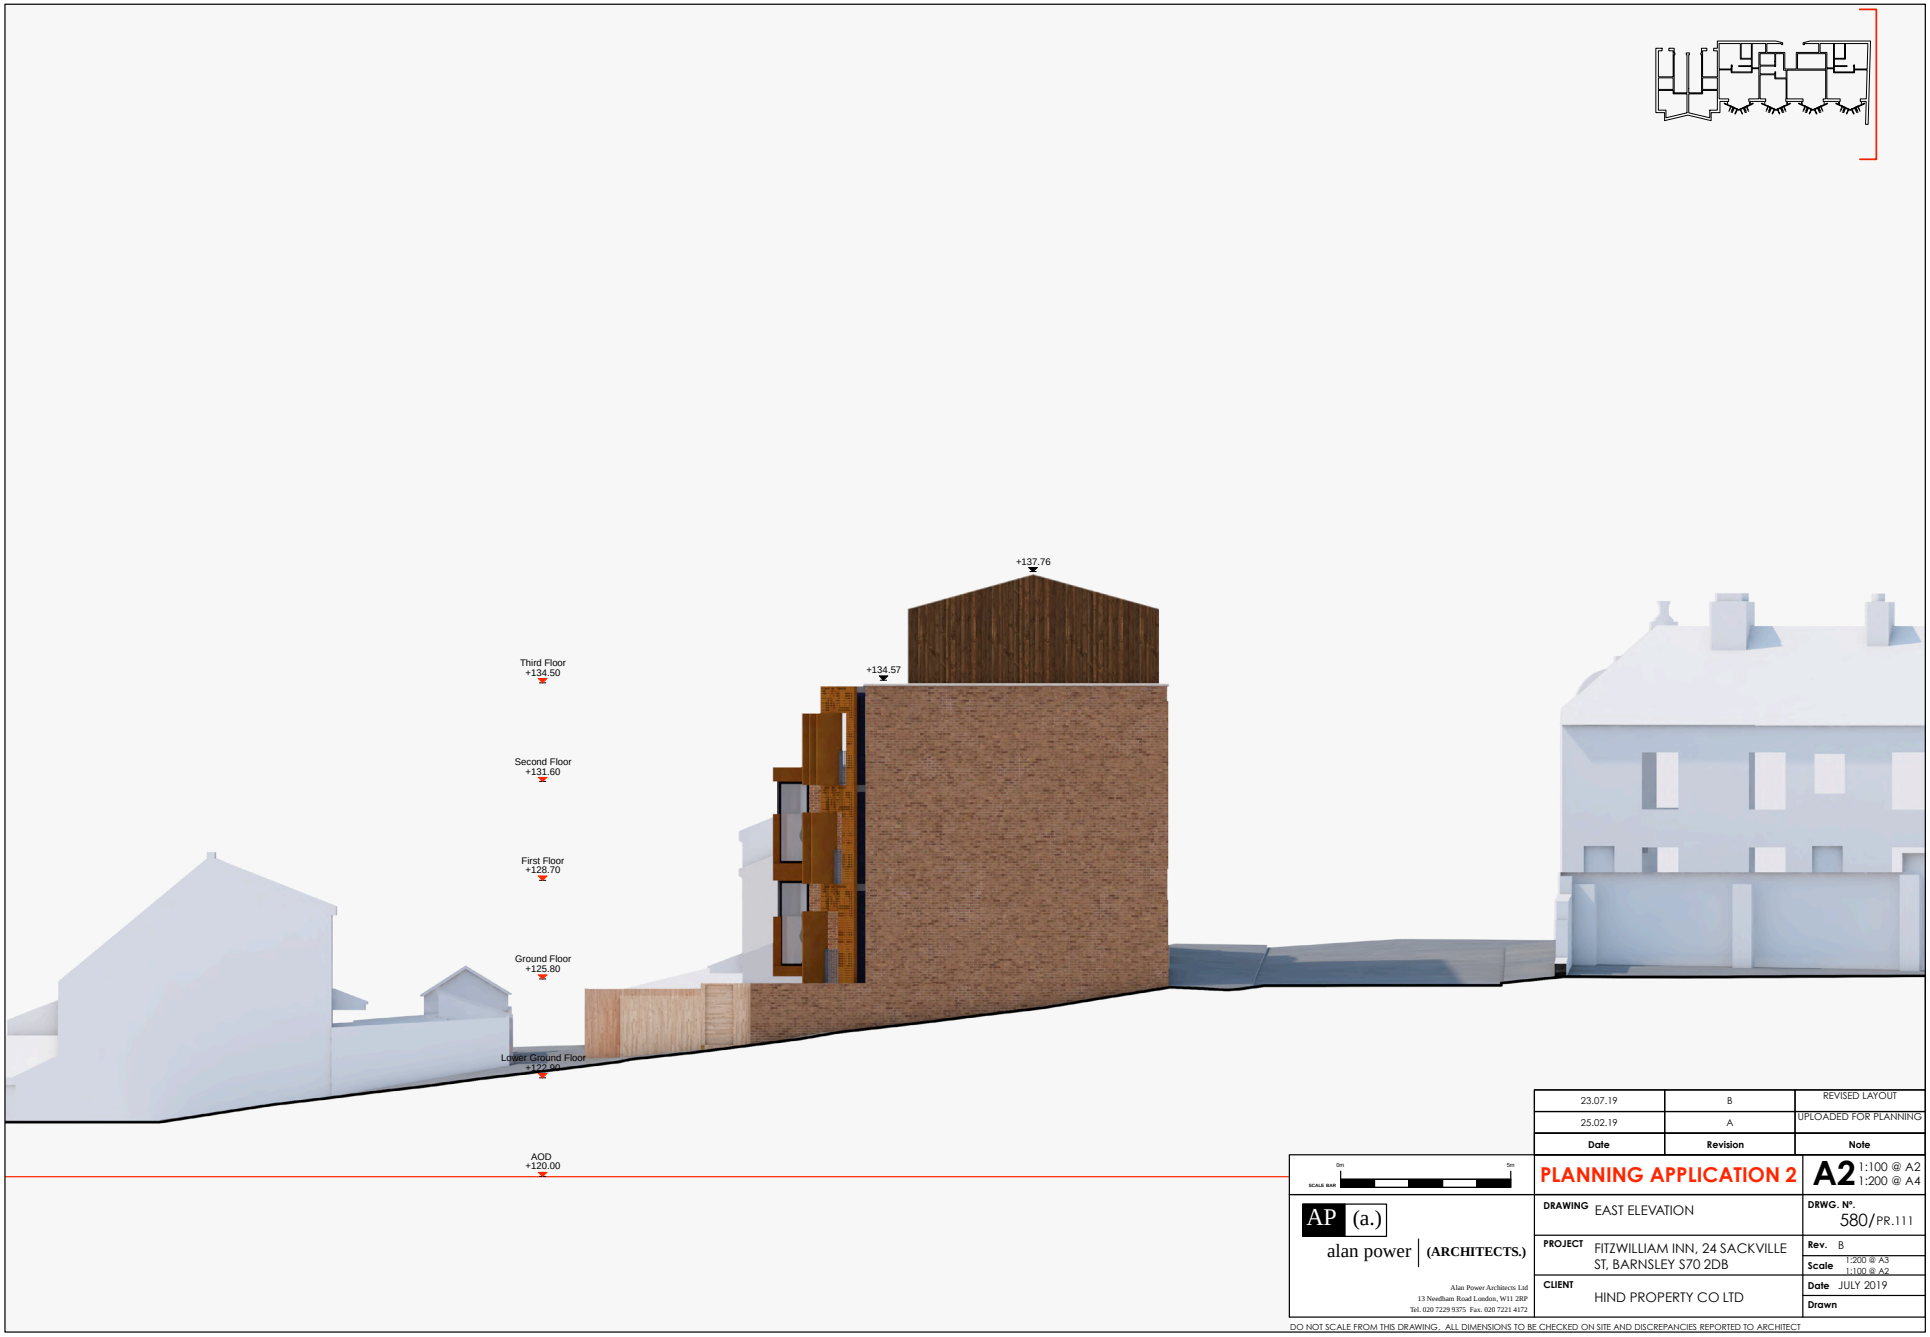


| Date | Revision | Note |
|---|---|---|
| 23.07.19 | B | REVISED LAYOUT |
| 25.02.19 | A | UPLOADED FOR PLANNING |

SCALE BAR 0m 5m

**PLANNING APPLICATION 2**

**A2** 1:100 @ A2 1:200 @ A4

AP (a.) alan power (ARCHITECTS.)

Alan Power Architects Ltd
13 Needham Road London, W11 2RP
Tel. 020 7229 9375 Fax. 020 7221 4172

DRAWING EAST ELEVATION

DRWG. Nº. 580/PR.111

PROJECT FITZWILLIAM INN, 24 SACKVILLE ST, BARNSLEY S70 2DB

Rev. B


Scale 1:200 @ A3 1:100 @ A2

CLIENT HIND PROPERTY CO LTD

Date JULY 2019

Drawn

DO NOT SCALE FROM THIS DRAWING. ALL DIMENSIONS TO BE CHECKED ON SITE AND DISCREPANCIES REPORTED TO ARCHITECT

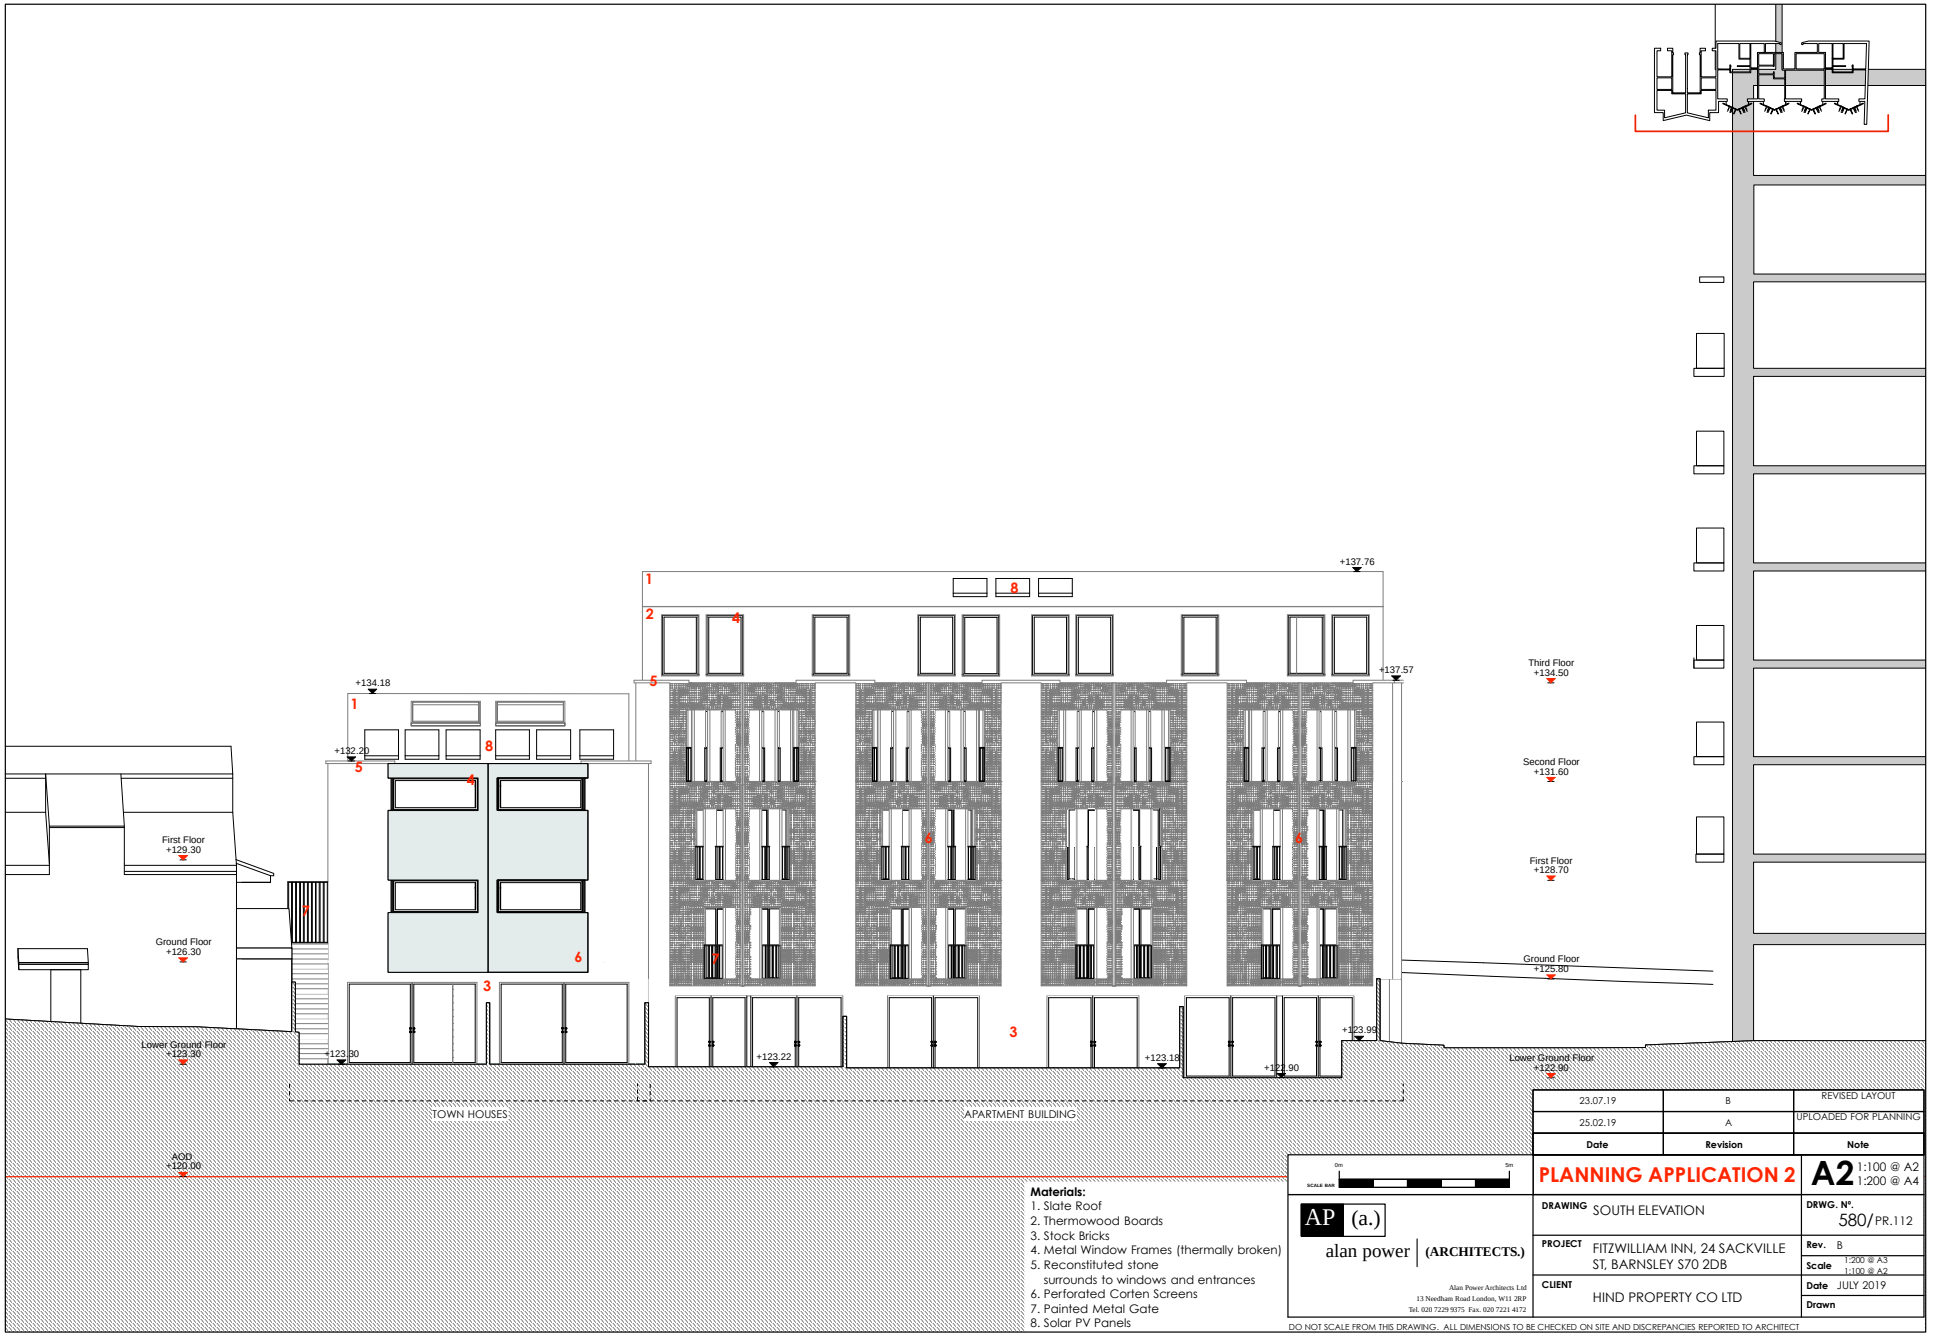


**Materials:**
1. Slate Roof
2. Thermowood Boards
3. Stock Bricks
4. Metal Window Frames (thermally broken)
5. Reconstituted stone surrounds to windows and entrances
6. Perforated Corten Screens
7. Painted Metal Gate
8. Solar PV Panels

| Date | Revision | Note |
|---|---|---|
| 23.07.19 | B | REVISED LAYOUT |
| 25.02.19 | A | UPLOADED FOR PLANNING |

SCALE BAR 0m 5m

**PLANNING APPLICATION 2** **A2** 1:100 @ A2 1:200 @ A4

AP (a.) alan power | (ARCHITECTS.)

Alan Power Architects Ltd
13 Needham Road London, W11 2RP
Tel. 020 7229 9375 Fax. 020 7221 4172

DRAWING SOUTH ELEVATION

DRWG. N°. 580/PR.112

PROJECT FITZWILLIAM INN, 24 SACKVILLE ST, BARNSLEY S70 2DB

Rev. B

Scale 1:200 @ A3 1:100 @ A2

CLIENT HIND PROPERTY CO LTD

Date JULY 2019

Drawn

DO NOT SCALE FROM THIS DRAWING. ALL DIMENSIONS TO BE CHECKED ON SITE AND DISCREPANCIES REPORTED TO ARCHITECT




**Materials:**
1. Slate Roof
2. Thermowood Boards
3. Stock Bricks
4. Metal Window Frames (thermally broken)
5. Reconstituted stone surrounds to windows and entrances
6. Perforated Corten Screens
7. Painted Metal Gate
8. Solar PV Panels

| Date | Revision | Note |
|---|---|---|
| 23.07.19 | B | REVISED LAYOUT |
| 25.02.19 | A | UPLOADED FOR PLANNING |

SCALE BAR 0m 5m

**PLANNING APPLICATION 2** **A2** 1:100 @ A2 1:200 @ A4

AP (a.) alan power | (ARCHITECTS.)

Alan Power Architects Ltd
13 Needham Road London, W11 2RP
Tel. 020 7229 9375 Fax. 020 7221 4172

DRAWING SOUTH ELEVATION

DRWG. Nº. 580/ PR.113

PROJECT FITZWILLIAM INN, 24 SACKVILLE ST, BARNSLEY S70 2DB

Rev. B


Scale 1:200 @ A3 1:100 @ A2

CLIENT HIND PROPERTY CO LTD

Date JULY 2019

Drawn

DO NOT SCALE FROM THIS DRAWING. ALL DIMENSIONS TO BE CHECKED ON SITE AND DISCREPANCIES REPORTED TO ARCHITECT

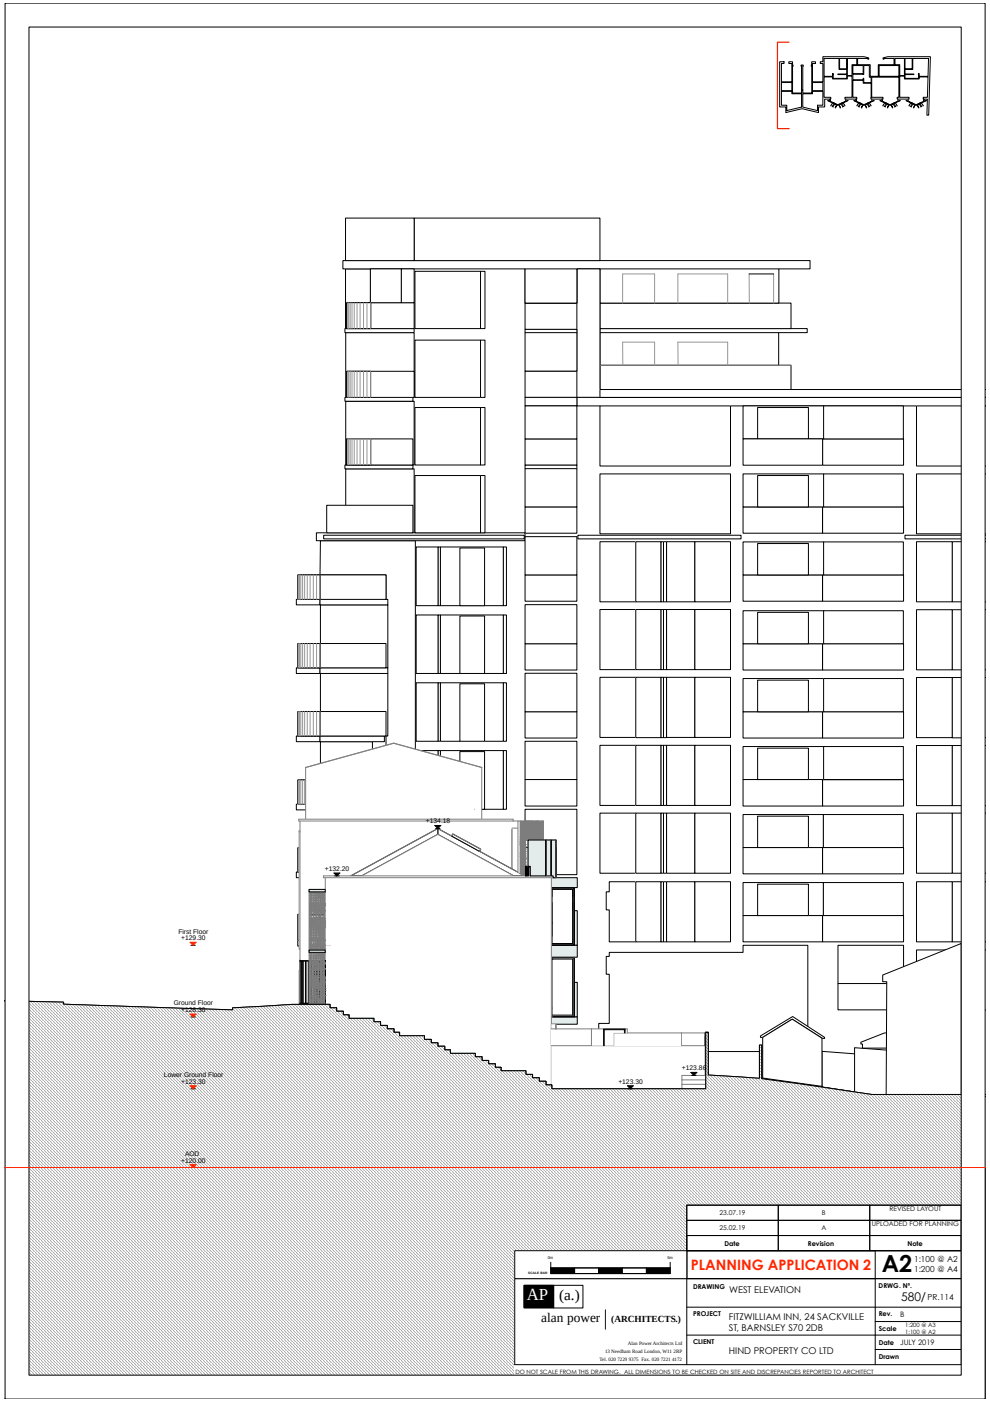


| Date | Revision | Note |
|---|---|---|
| 23.07.19 | B | REVISED LAYOUT |
| 25.02.19 | A | UPLOADED FOR PLANNING |

AP (a.) alan power (ARCHITECTS)

Alan Power Architects Ltd
13 Needham Road London, W11 2RP
Tel: 020 7229 9275 Fax: 020 7221 4172

PLANNING APPLICATION 2

A2 1:100 @ A2 1:200 @ A4

DRAWING WEST ELEVATION

DRWG. N°. 580/ PR.114

PROJECT FITZWILLIAM INN, 24 SACKVILLE ST, BARNSLEY S70 2DB

Rev. B

Scale 1:200 @ A3 1:100 @ A2

CLIENT HIND PROPERTY CO LTD

Date JULY 2019

Drawn

DO NOT SCALE FROM THIS DRAWING. ALL DIMENSIONS TO BE CHECKED ON SITE AND DISCREPANCIES REPORTED TO ARCHITECT




| Date | Revision | Note |
|---|---|---|
| 23.07.19 | B | REVISED LAYOUT |
| 25.02.19 | A | UPLOADED FOR PLANNING |

PLANNING APPLICATION 2

A2 1:100 @ A2
1:200 @ A4

AP (a.)
alan power (ARCHITECTS)

Alan Power Architects Ltd
13 Needham Road London, W11 2RP
Tel: 020 7229 9275 Fax: 020 7221 4172

DRAWING WEST ELEVATION

DRWG. N°. 580/PR.115

PROJECT FITZWILLIAM INN, 24 SACKVILLE ST, BARNSLEY S70 2DB

Rev. B

Scale 1:200 @ A3 1:100 @ A2

CLIENT HIND PROPERTY CO LTD

Date JULY 2019

Drawn

DO NOT SCALE FROM THIS DRAWING. ALL DIMENSIONS TO BE CHECKED ON SITE AND DISCREPANCIES REPORTED TO ARCHITECT



| Date | Revision | Note |
|---|---|---|
| 23.07.19 | B | REVISED LAYOUT |
| 25.02.19 | A | UPLOADED FOR PLANNING |

SCALE BAR 0m 5m

**PLANNING APPLICATION 2** — **A2** 1:100 @ A2, 1:200 @ A4

AP (a.) alan power (ARCHITECTS.)

Alan Power Architects Ltd
13 Needham Road London, W11 2RP
Tel. 020 7229 9375 Fax. 020 7221 4172

DRAWING: NORTH VIEW ALONG SACKVILLE STREET (1)

DRWG. Nº: 580/SK.01

PROJECT: FITZWILLIAM INN, 24 SACKVILLE ST, BARNSLEY S70 2DB

Rev.

Scale 1:200 @ A3, 1:100 @ A2

CLIENT: HIND PROPERTY CO LTD

Date JULY 2019

Drawn

DO NOT SCALE FROM THIS DRAWING. ALL DIMENSIONS TO BE CHECKED ON SITE AND DISCREPANCIES REPORTED TO ARCHITECT




| Date | Revision | Note |
|---|---|---|
| 23.07.19 | B | REVISED LAYOUT |
| 25.02.19 | A | UPLOADED FOR PLANNING |

SCALE BAR 0m 5m

**PLANNING APPLICATION 2**

**A2** 1:100 @ A2
1:200 @ A4

AP (a.)
alan power | (ARCHITECTS.)

Alan Power Architects Ltd
13 Needham Road London, W11 2RP
Tel. 020 7229 9375 Fax. 020 7221 4172

DRAWING NORTH VIEW ALONG SACKVILLE STREET (2)

DRWG. Nº. 580/SK.02

PROJECT FITZWILLIAM INN, 24 SACKVILLE ST, BARNSLEY S70 2DB

Rev.

Scale 1:200 @ A3
1:100 @ A2

CLIENT HIND PROPERTY CO LTD

Date JULY 2019

Drawn

DO NOT SCALE FROM THIS DRAWING. ALL DIMENSIONS TO BE CHECKED ON SITE AND DISCREPANCIES REPORTED TO ARCHITECT



| Date | Revision | Note |
|---|---|---|
| 23.07.19 | B | REVISED LAYOUT |
| 25.02.19 | A | UPLOADED FOR PLANNING |

SCALE BAR 0m 5m

**PLANNING APPLICATION 2**

**A2** 1:100 @ A2
1:200 @ A4

AP (a.) alan power (ARCHITECTS.)

Alan Power Architects Ltd
13 Needham Road London, W11 2RP
Tel. 020 7229 9375 Fax. 020 7221 4172

DRAWING EAST VIEW ALONG FITZWILLIAM STREETT

DRWG. N°. 580/SK.03

PROJECT FITZWILLIAM INN, 24 SACKVILLE ST, BARNSLEY S70 2DB

Rev.

Scale 1:200 @ A3
1:100 @ A2

CLIENT HIND PROPERTY CO LTD

Date JULY 2019

Drawn

DO NOT SCALE FROM THIS DRAWING. ALL DIMENSIONS TO BE CHECKED ON SITE AND DISCREPANCIES REPORTED TO ARCHITECT