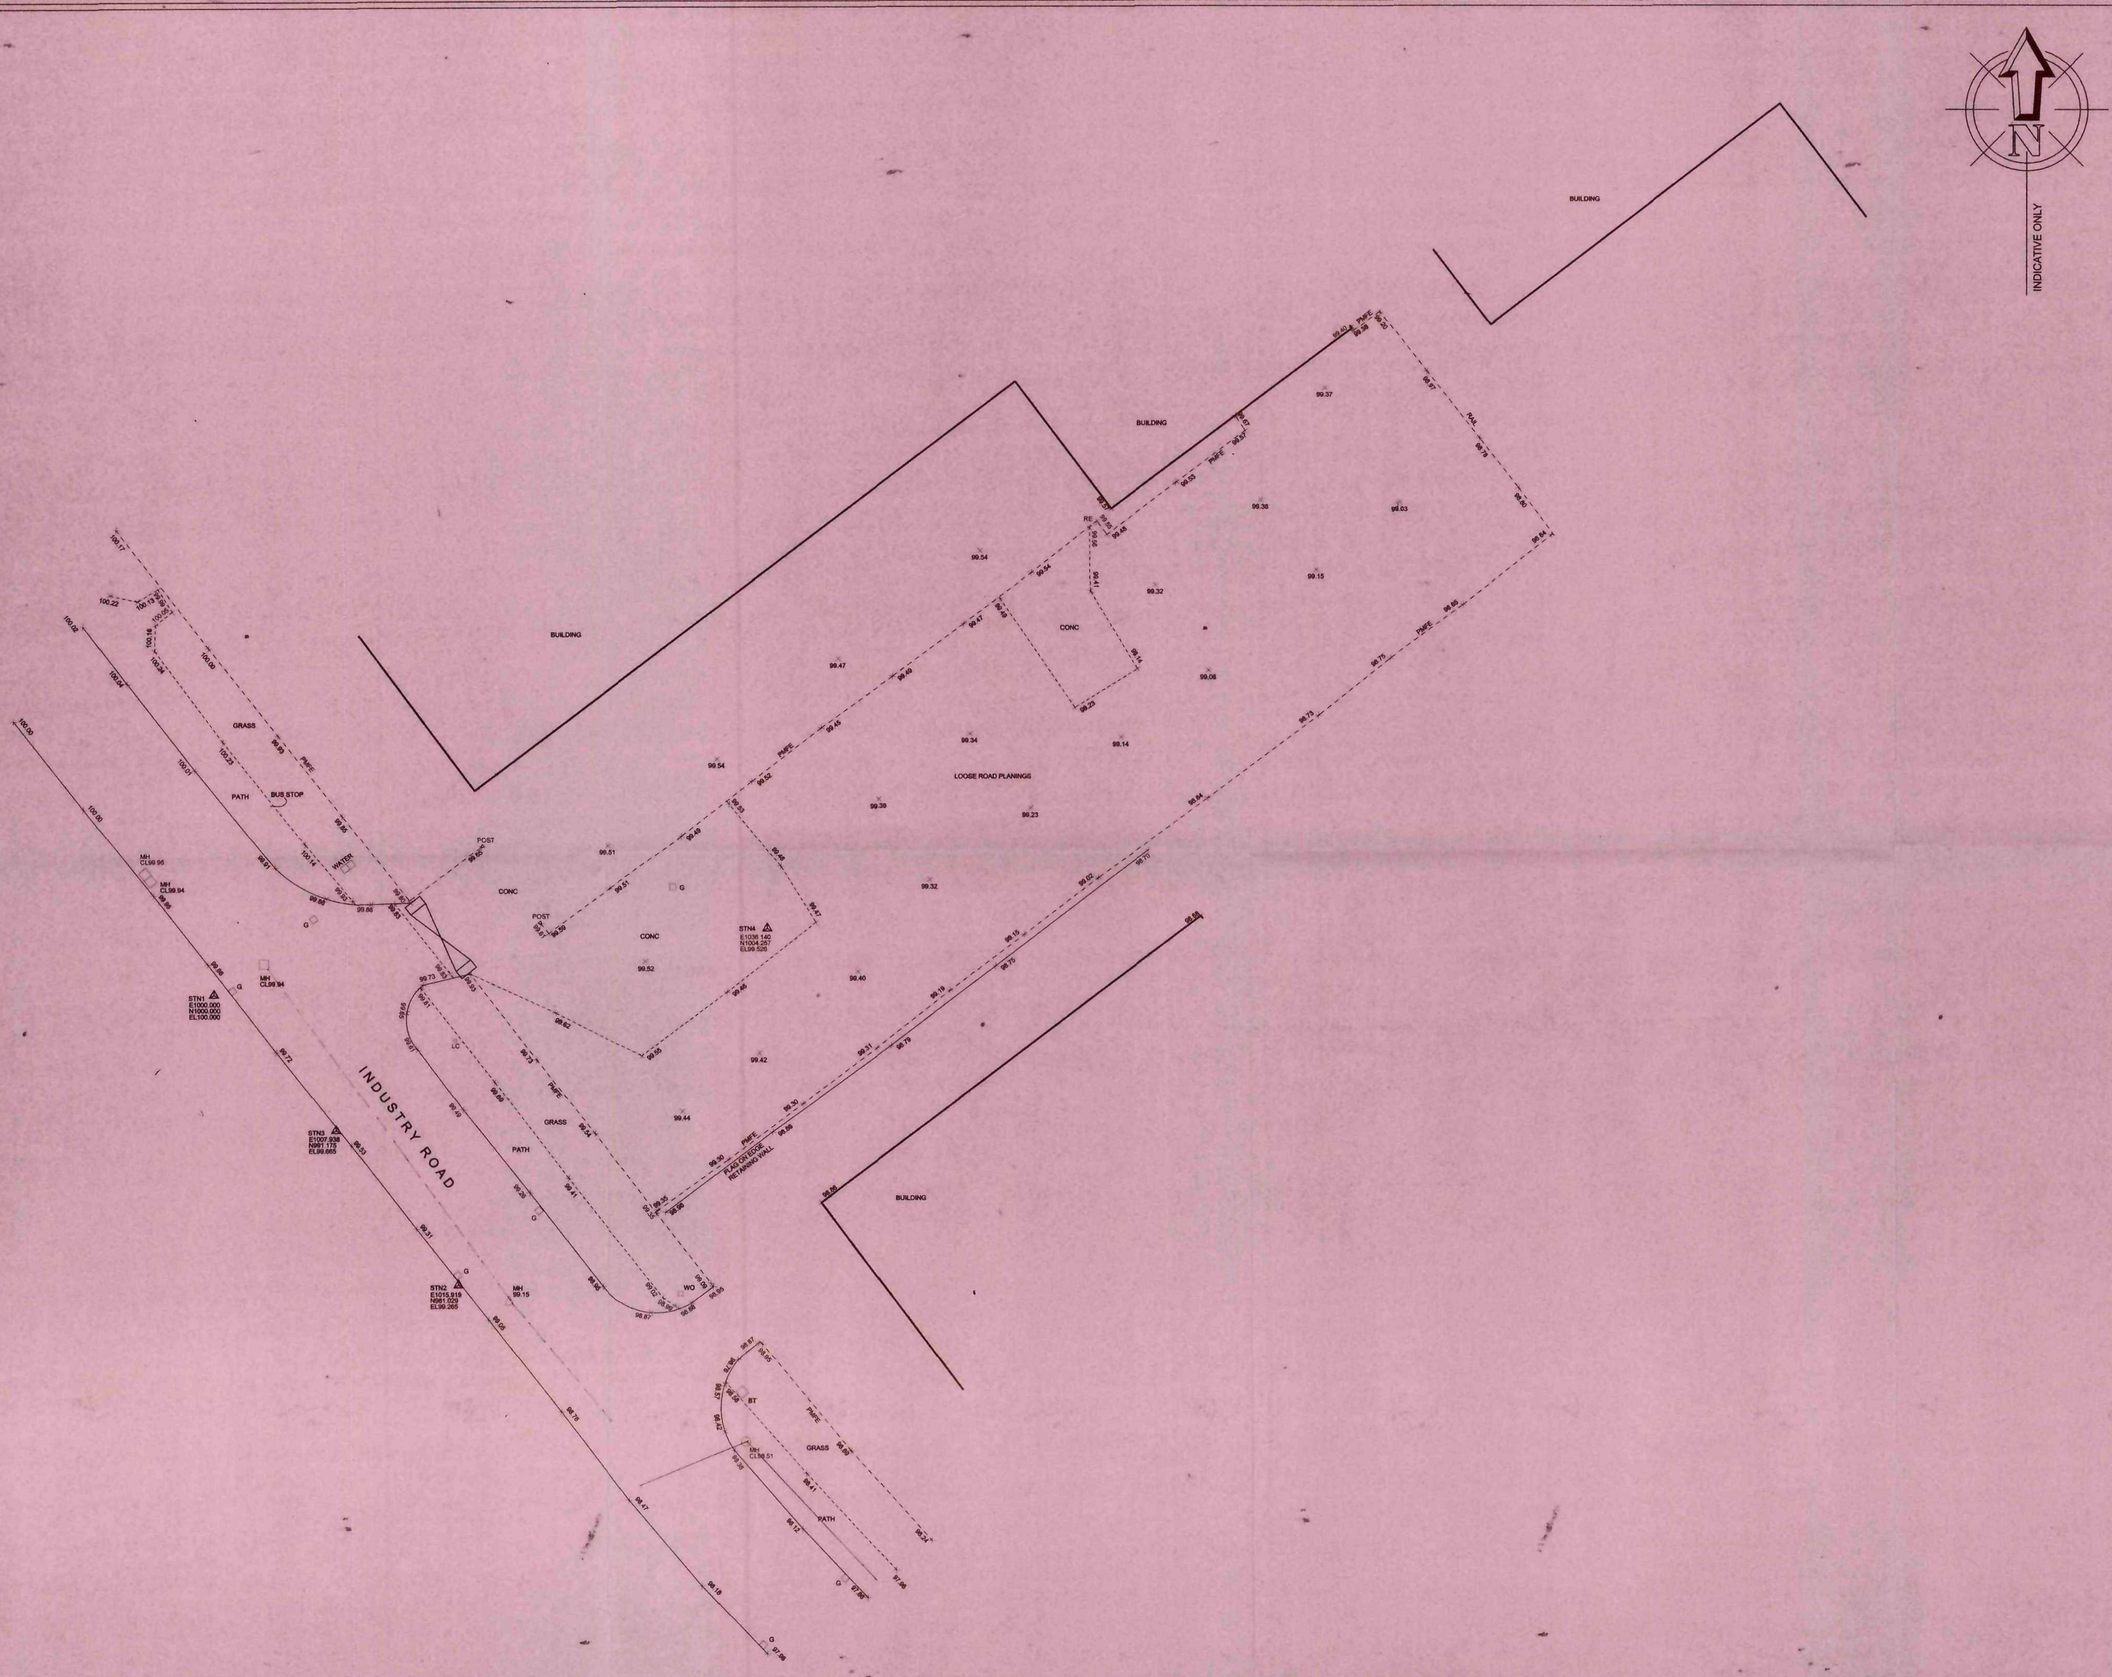


KEY

- Kerblines
- Road edges Paths Foundations Bases etc.
- Buildings
- Walls
- Hedgerows
- Limits of Bushes Canopies Scrub
- Fence - PM/FE Post & Mesh Fence
  - CB/FE Close boarded Fence
  - PW/FE Post & Wire Fence
  - PR/FE Post & Rail Fence
  - PA/FE Palisade (metal) Fence
  - IR/FE Iron Railings Fence
- Batters
- Overhead Powerlines
- Gate
- 52.47 Spot level
- Tree

BB	Bellisha beacon	SVMK	Stop Valve Marker
BOLL	Bollard	SVP	Soil vent pipe
BIG	Back Inlet Gully	SP	Spring
BIN	Litter bin	ST	Stop tap
BSTP	Bus stop	STAY	Cable stay
BTEL	British Telecom IC	SV	Stop valve
CATV	Cable Television cover	TM	Triangular manhole
DRAIN	Drain	TCB	Telephone call box
ECAB	Electrical Cable Marker	TLTS	Traffic light
ELEC	Electrical IC	TP	Telegraph pole
EP	Elec. pole	VP	Vent pipe
FLTS	Floodlight	WM	Water meter
FP	Flagpole	WO	Wash out
GP	Gate post	UTL	Unable to Lift
G	Gully		
GAS	Gas valve		
FHYD	Fire Hydrant		
FHMK	Fire Hydrant Marker		
IC	Inspection Cover		
KO	Kerb outlet		
LB	Letter box		
LC	Lamp column		
LHOLE	Lamp Hole	BL 33.68	Bed level
Mkr	Utility marker	CL 32.56	Cover level
MY	Mercury Telecom IC	FL 98.52	Floor level
MH	Manhole cover	IL 36.59	Invert level
PM	Parking meter		
P	Post	SL 37.54	Soffit level
PP	Petrol pump	TL 98.45	Threshold level
REYE	Rodding eye	WL 98.24	Water level
RP	Reflector post		
RS	Road sign		
RWDP	Rain water pipe		

NOTES
ALL LEVELS RELATE TO STN1 VALUE OF 100.0M

SCALE = 1:200

SURVEY SITE SERVICES

CHARTERED SURVEYORS
CHARTERED CIVIL ENGINEERS

Survey and Site Services
Francis Jordan House
Wellington Street
Barnsley
South Yorkshire. S70 1SW
Tel and Fax (01226) 289177


Client
MR S CARTWRIGHT

Drawing Title
TOPOGRAPHICAL SURVEY

Site Address
INDUSTRY ROAD
CARLTON
BARNSLEY


Barnsley Metropolitan Borough Council
02 MAR 2009
Corporate Services

Surveyed VHM	Processed JW	Drawn JW	Checked VHM
Drg.No. B396/S/1		Date 18/11/08	

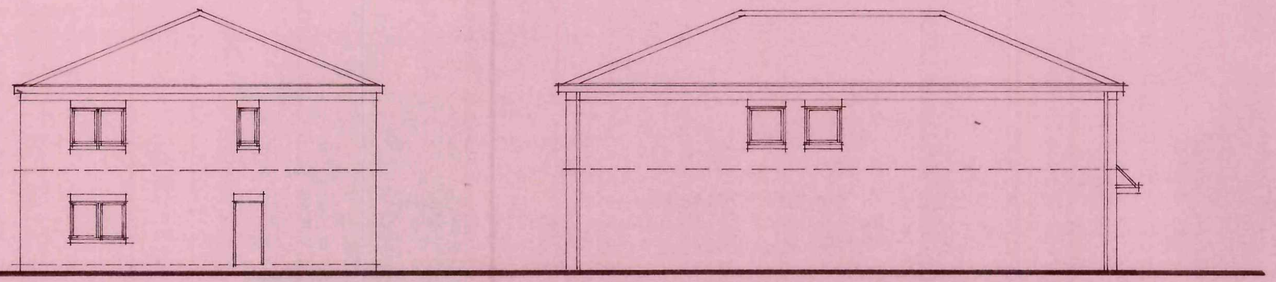


REAR


SIDE L

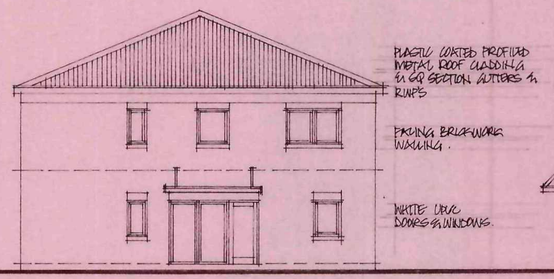


FRONT ELEVATION

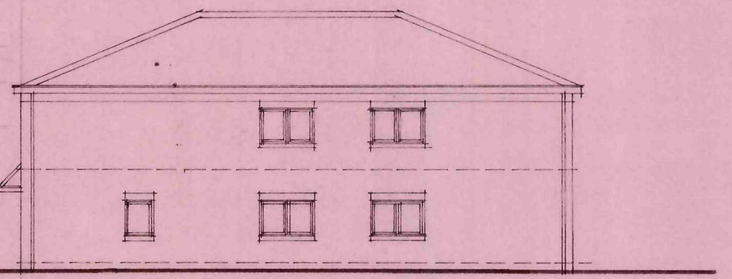

SIDE R

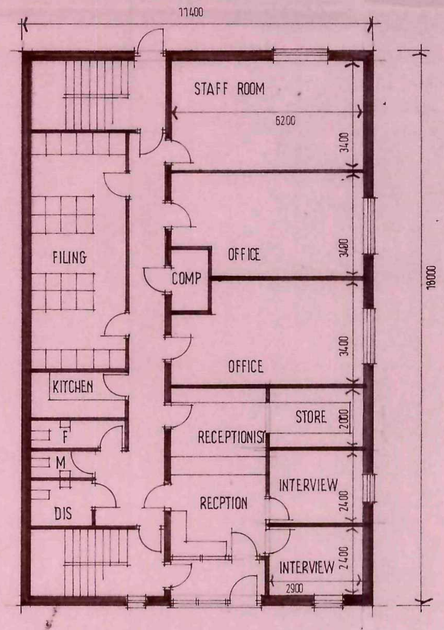

GROUND FLOOR PLAN

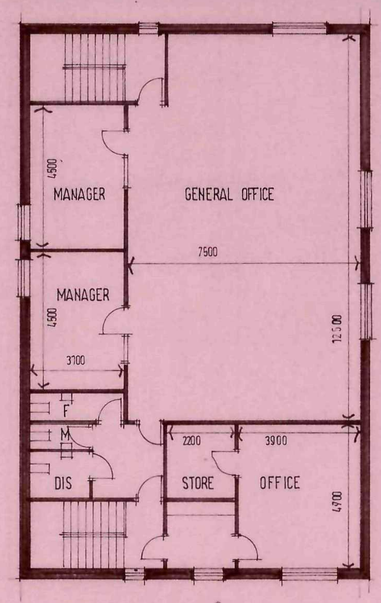

FIRST FLOOR PLAN

Ref.	Revision	Date

Client

CARTWRIGHT & CO

Project

PROPOSED OFFICES
INDUSTRY RD
CARLTON

Title


PLANS - OFFICES

Barnsley Metropolitan Borough Council
02 MAR 2009
Corporate Management


Scale: 1:100 Drawn: SL

Date: FEB 09 Drawing No: P/9/4A


BDS
BUILDING DESIGN SERVICES
15 Hunters Avenue Barnsley S70 6PL
TEL: 01226 733224

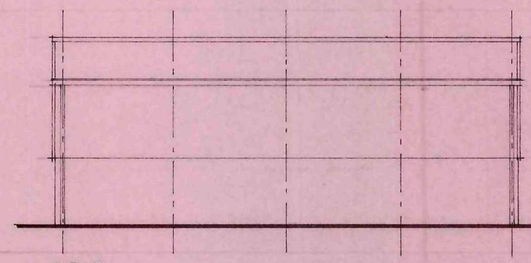


REAR

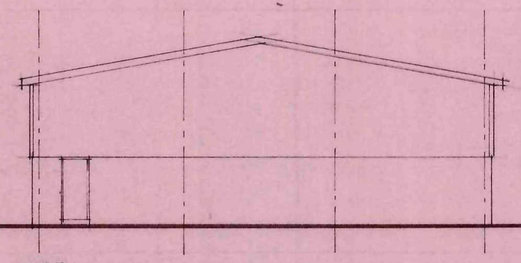


SIDE

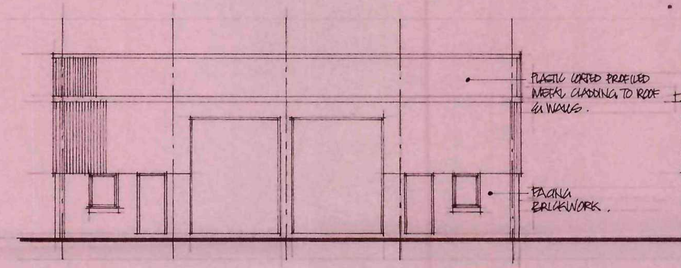

FRONT ELEVATION

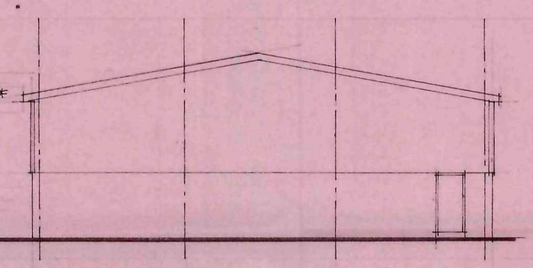

SIDE

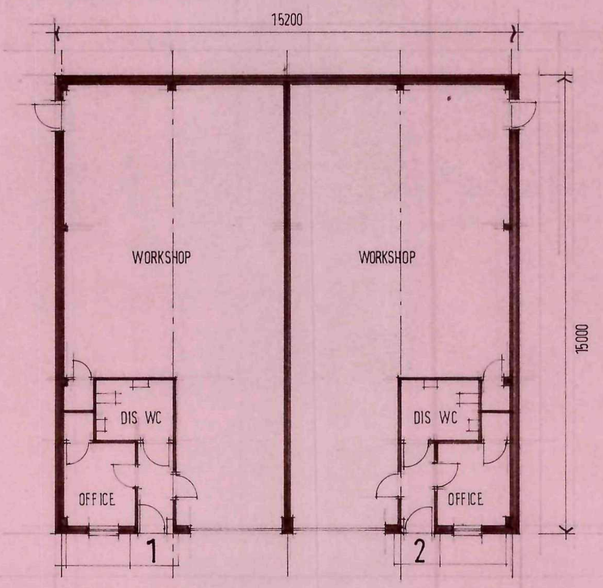

PLAN

Ref.	Revision	Date

Client
CARTWRIGHT & CO

Project
PROPOSED DEVELOPMENT
INDUSTRY RD
CARLTON


Title
WORKSHOPS


Barnsley Metropolitan Borough Council
02 MAR 2009
Corporate Management

Scale: 1:100 Drawn: SL

Date: DEC '08 Drawing No: P/9/6

BDS
BUILDING DESIGN SERVICES
15 Hunters Avenue Barnsley S70 6PL
TEL: 01226 733224

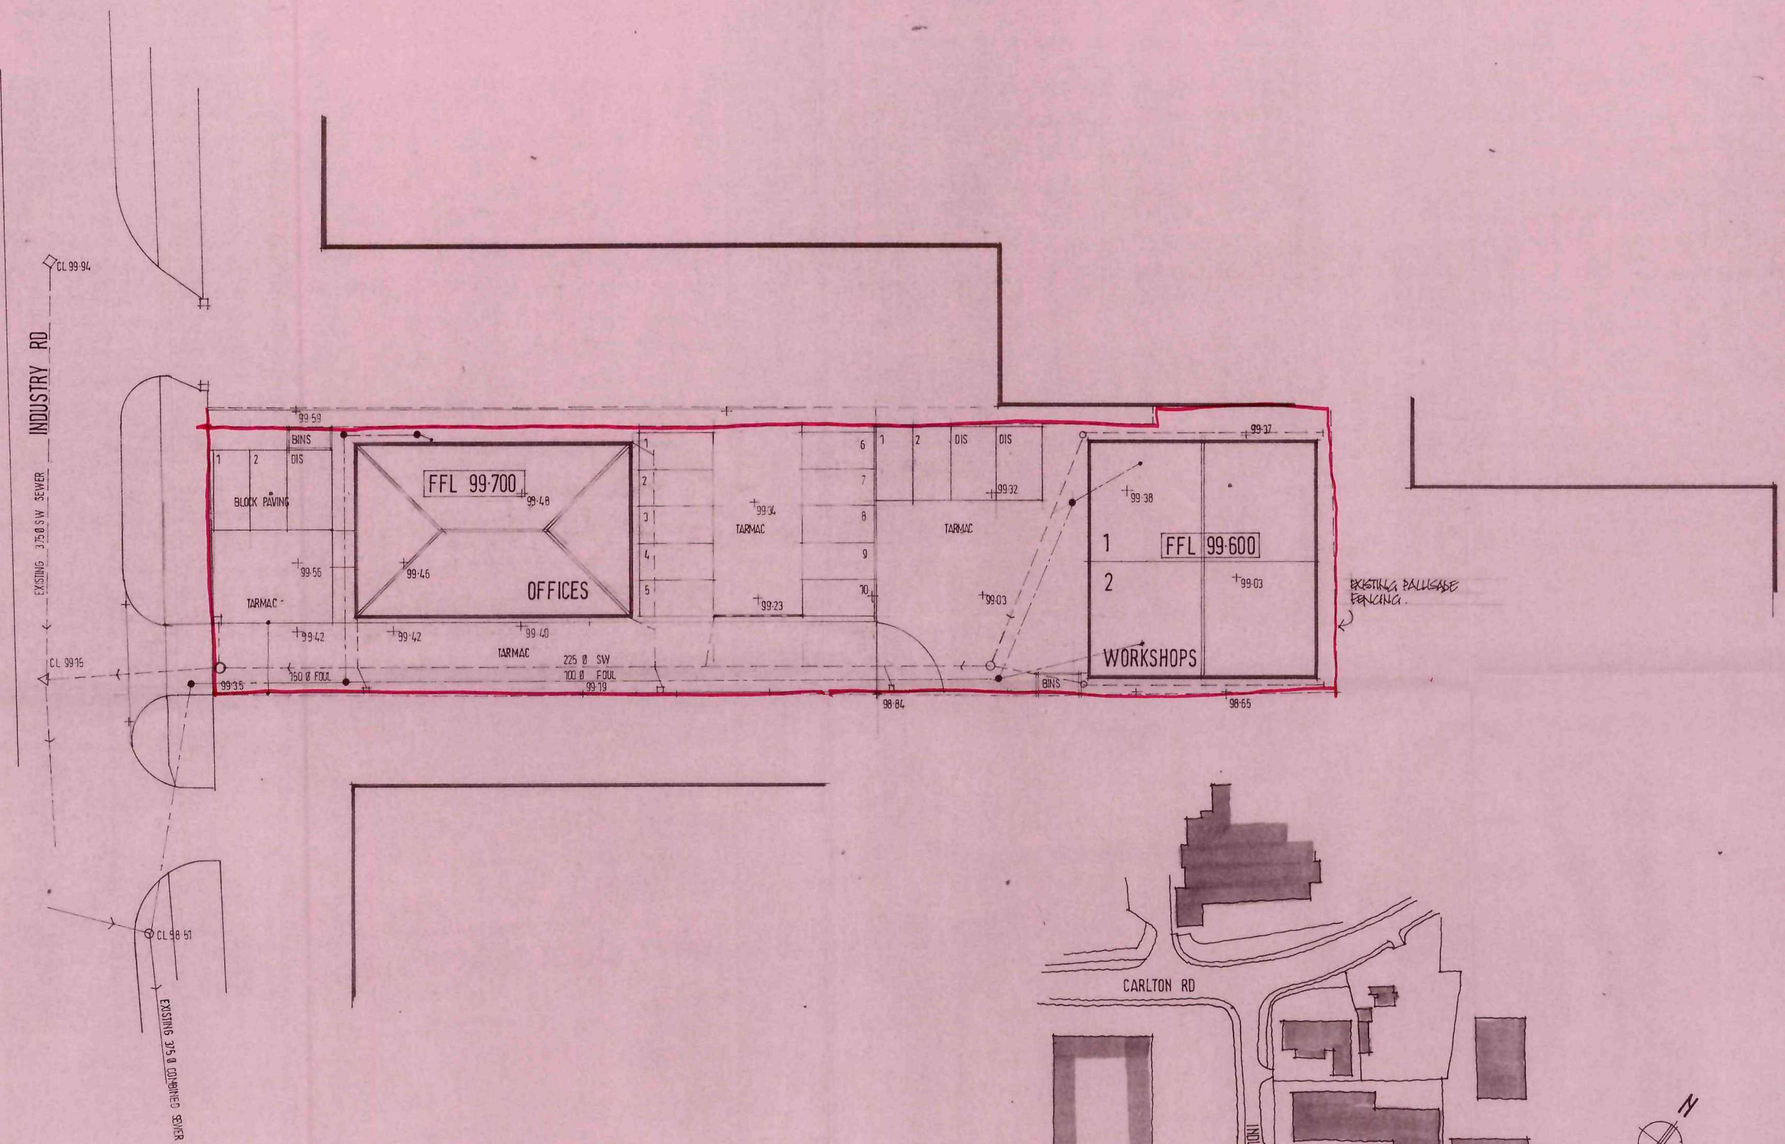

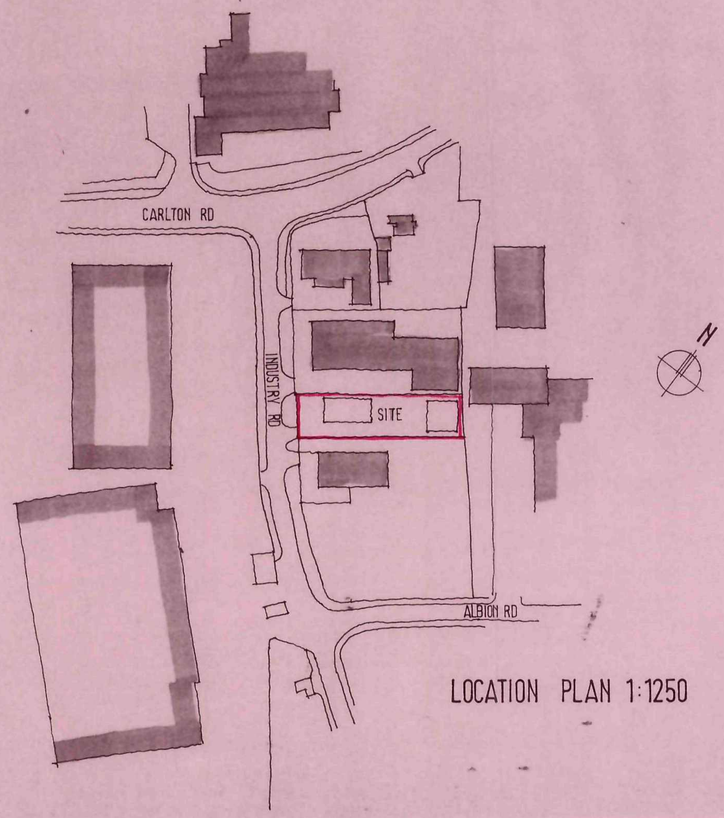

LOCATION PLAN 1:1250

Ref.	Revision	Date

Client
CARTWRIGHT & CO

Project
PROPOSED DEVELOPMENT
INDUSTRY RD
CARLTON

Title
SITE PLAN

Barnsley Metropolitan Borough Council
02 MAR 2009
Corporate Mail Room

Scale: 1:200 Drawn: SL

Date: DEC 08 Drawing No: P/9/5

BDS
BUILDING DESIGN SERVICES
15 Hunters Avenue Barnsley S70 6PL
TEL: 01226 733224