
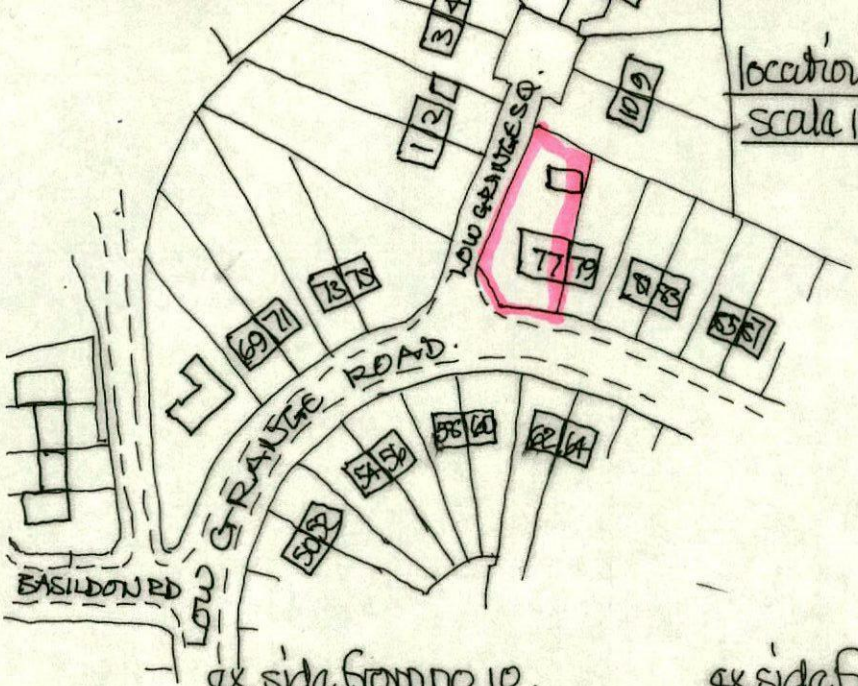



location plan
scale 1:1250.

ex. floor plan.

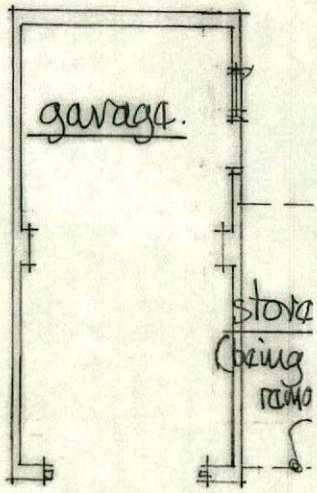


scale 1:100m.


ex side from no 10.

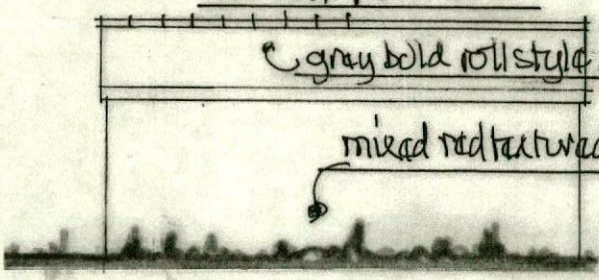


ex side from no 77.

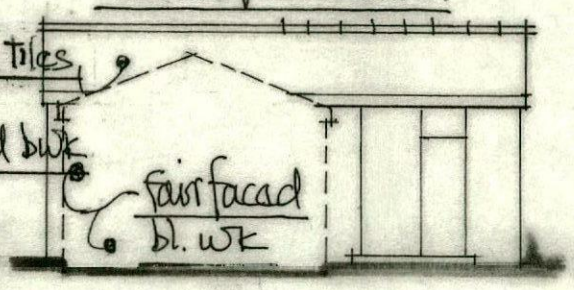


ex front view.

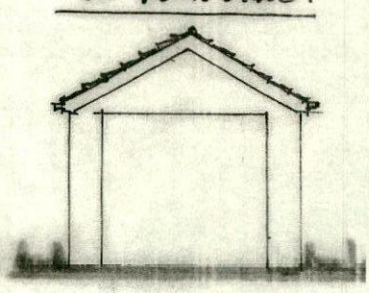

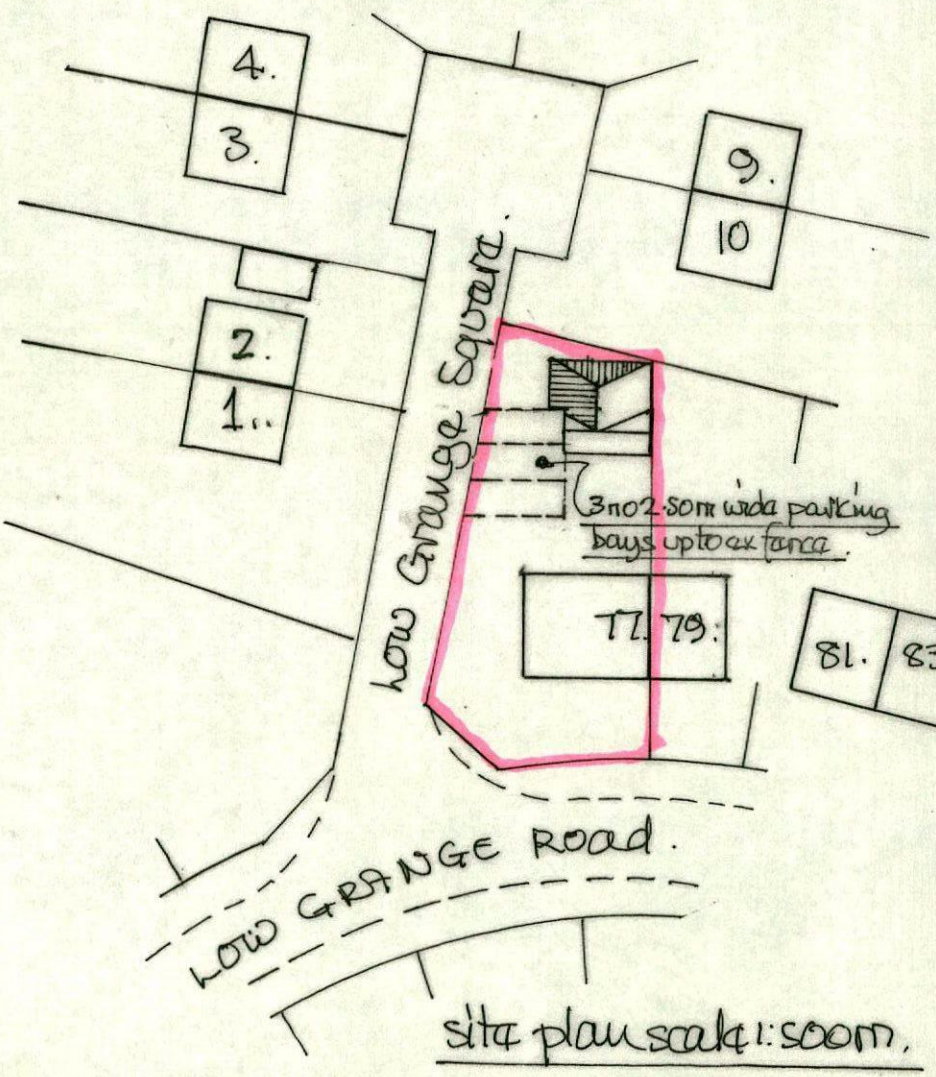

site plan scale 1:500m.


ex rear from no 79

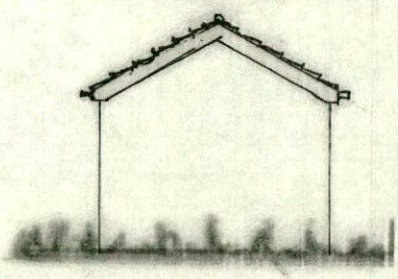


adjust ex opening + driveway to accommodate parking.

proposed floor plan.


scale 1:100m.

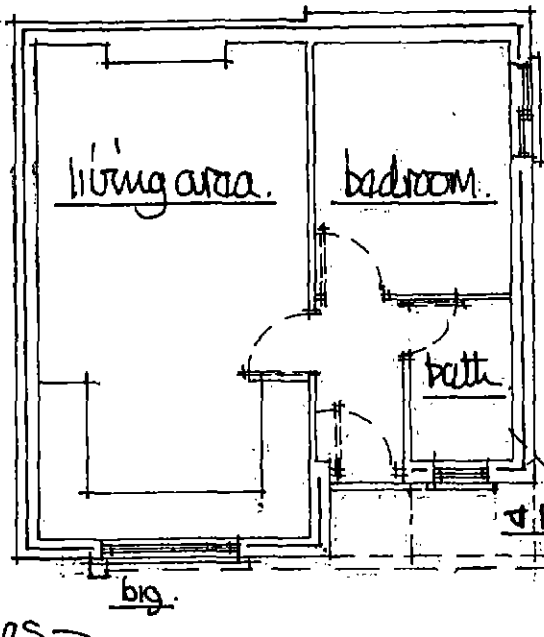

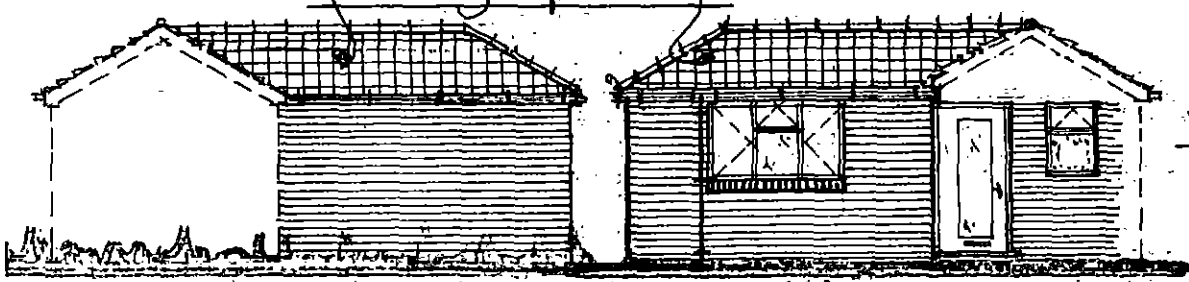

proposed view from no 79.

proposed view from front.

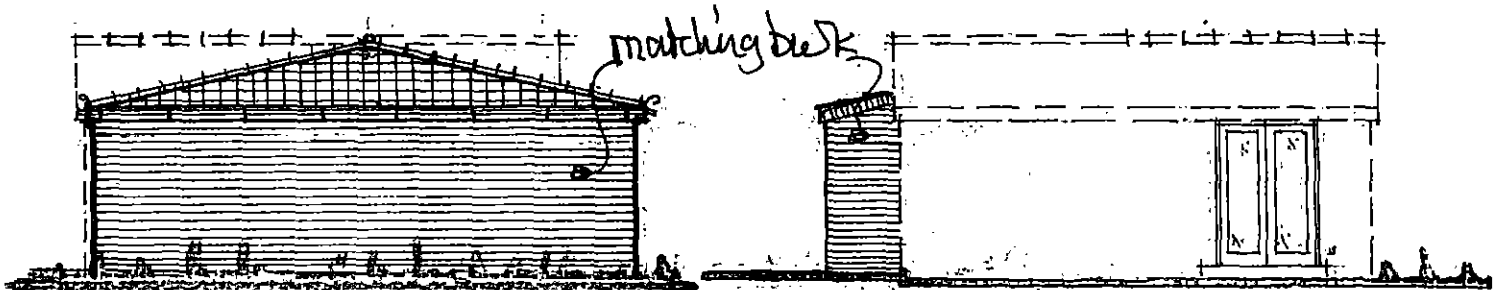

proposed view from no 10.

proposed view from house.

* note - house deeds to no 77 are to be endorsed (by solicitor) to state that the annex can only be used by the immediate family of the house occupants & that it cannot be sub-let or sold to any third party *