PAUL MATTHEWS ARCHITECTURAL Ltd

ARCHITECTURE | PLANNING | DESIGN


Malkin Farm
Brow Lane
Holmfirth
HD9 2RJ
07946872499
paul@paulmatthewsarchitectural.co.uk
www.paulmatthewsarchitectural.co.uk

Company Registration Number: 09898149 – Company Registered in England and Wales


Do not scale from drawing, use figured dimensions only.

All dimensions must be checked and verified on site prior to commencement of works and architect to be notified of any discrepancies.


The copyright for these drawings remains the property of Paul MatthewsArchitectural Ltd. They must not be reproduced in any way without prior written consent from the originator (Paul MatthewsArchitecturalLtd).

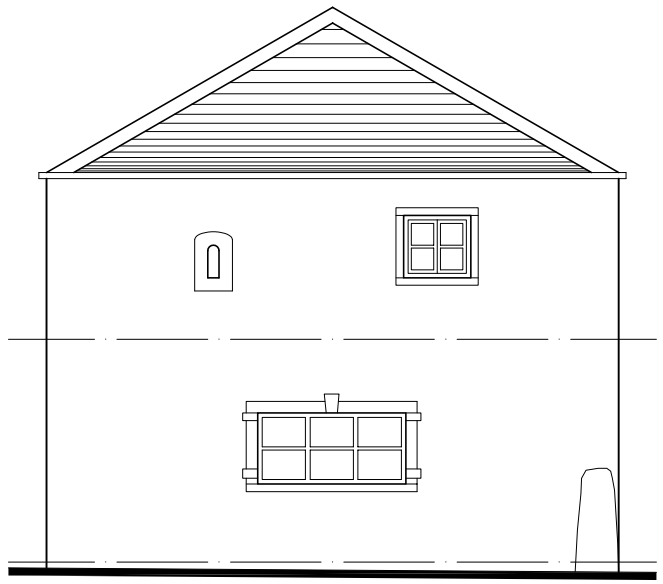


NORTH EAST ELEVATION
(side)

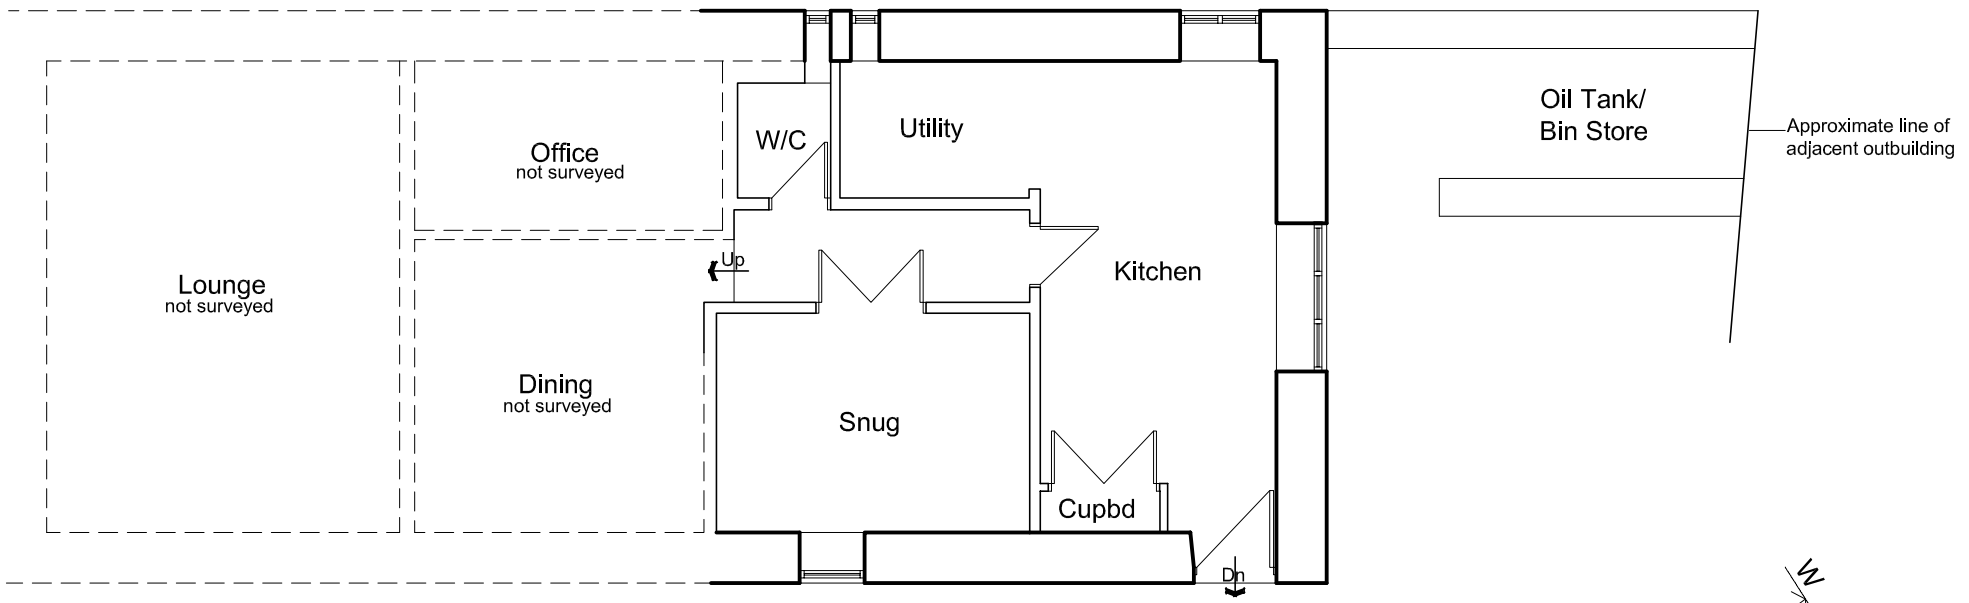

PARTIAL GROUND FLOOR PLAN

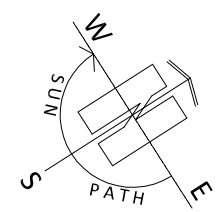

1:100

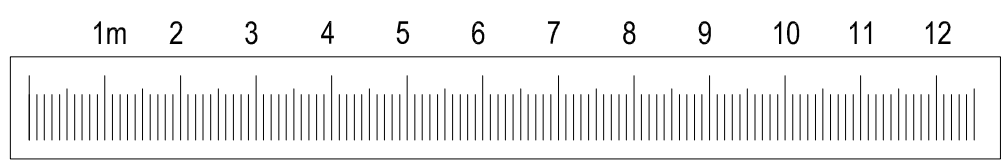

Project
Internal Alterations and alteration of Kitchen Window Opening at 'The Granary' Elmhirst, South Lane, Cawthorne, South Yorkshire, S75 4EF

Client
Mr & Mrs B Lovidge

Drawing Title/Issue
Existing Partial Floor Plan & North East Elevation

scale	date	sheet size	dwg. no.
1:100	10/17	A3	17/502/03