
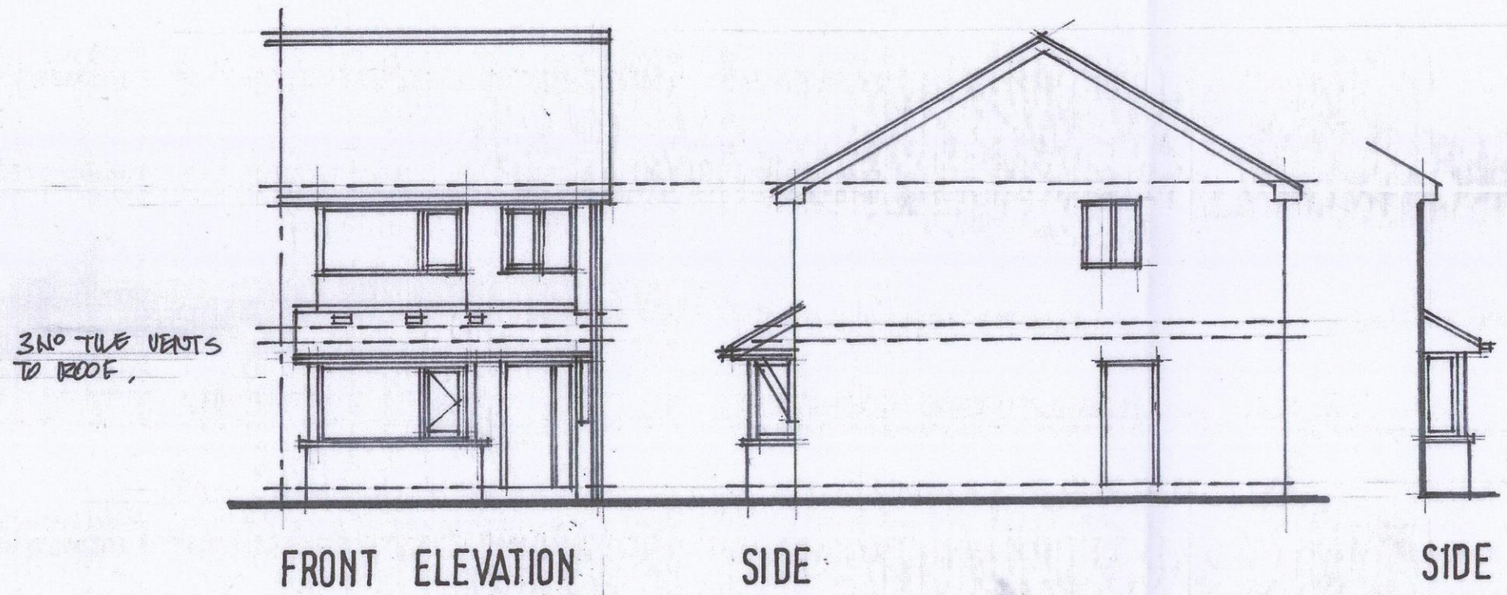


FRONT ELEVATION


SIDE

SIDE

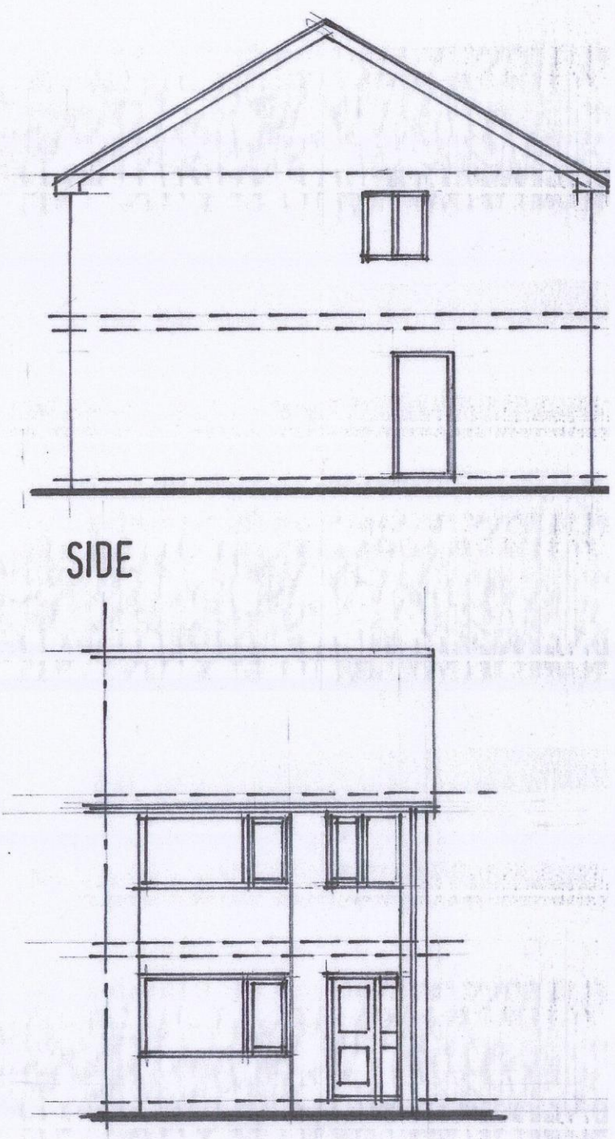


SIDE

FRONT ELEVATION

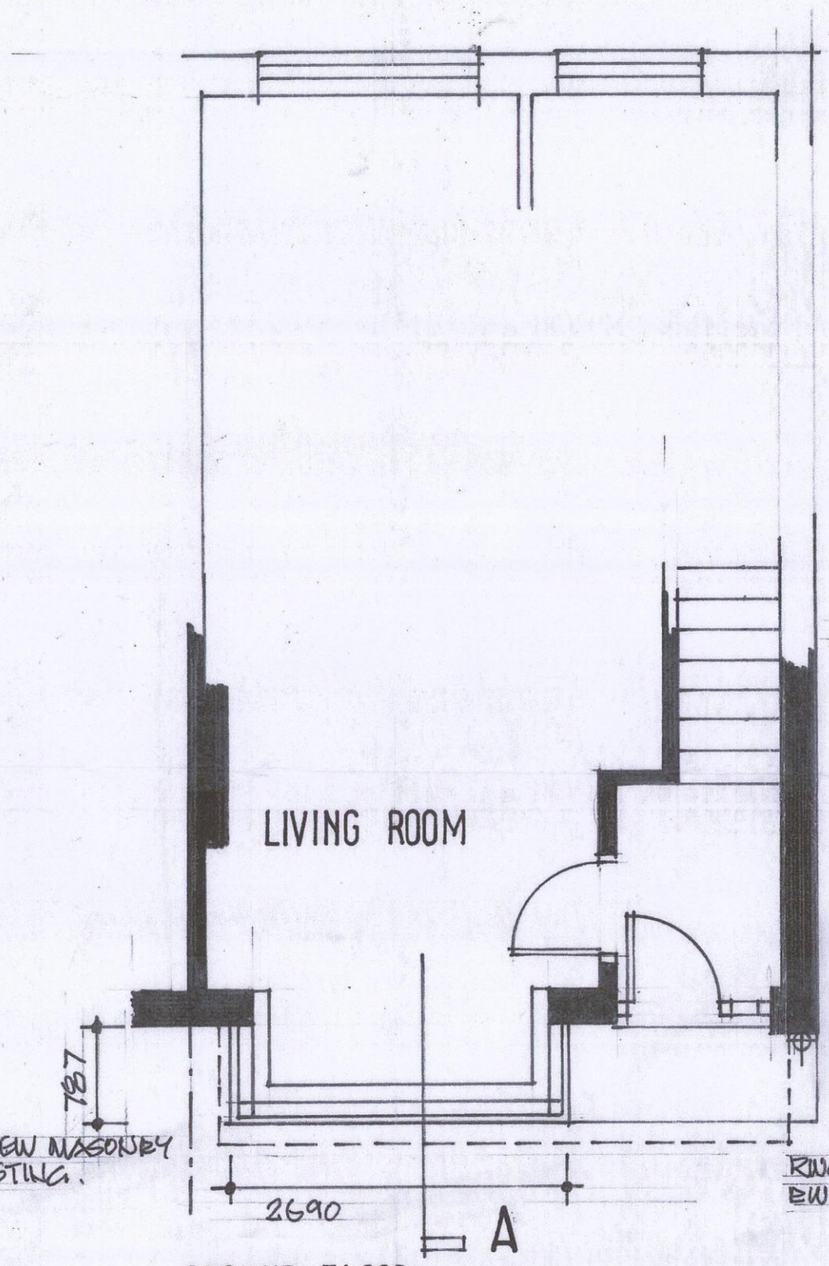

GROUND FLOOR

PROPOSED

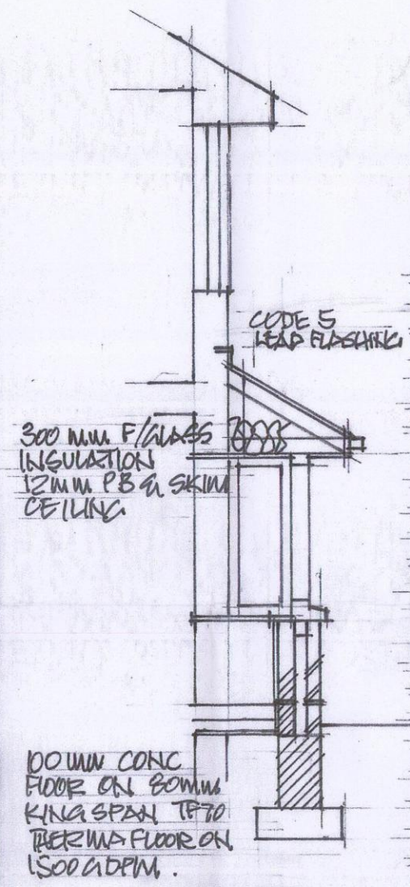


SECTION A

CONCRETE ROOF TILES TO MATCH EXISTING ON TAN SIN BATTENS ON TYVEK SUPRO ROOF MEMBRANE ON 75X50 RAFTERS & CEILING JOISTS AT 400 C/C BOLTED TO EXISTING MASONRY.
UPVC FASCIAS & SOFFITS WITH 25 MM CONTINUOUS EAVES VENT WITH WHITE UPVC OGEE GUTTERS TO MATCH EXISTING
NEW WINDOWS IN WHITE UPVC DOUBLE GLAZED WITH 16 MM AIR GAPS IN LAMINATED SAFETY GLASS WITH LOW E COATING.


100 MM FACING BWK TO MATCH EXISTING. 100MM CAVITY WITH FULL FILL KINGSPAN ECOTHERM, & @ 100 MM INSULATING BLOCKWORK STAINLESS STEEL WALL TIES 750 C/C H 450 C/C VERT. INSULATED CAVITY CLOSERS.
FOUNDATION BLOCKWORK BELOW G.L ON 600X225 CONC FOUNDATIONS DEPTH TO SUIT GROUND CONDITIONS.

DPC TO BOTH LEAVES OF CAVITY WALL 150 MM ABOVE G.L.

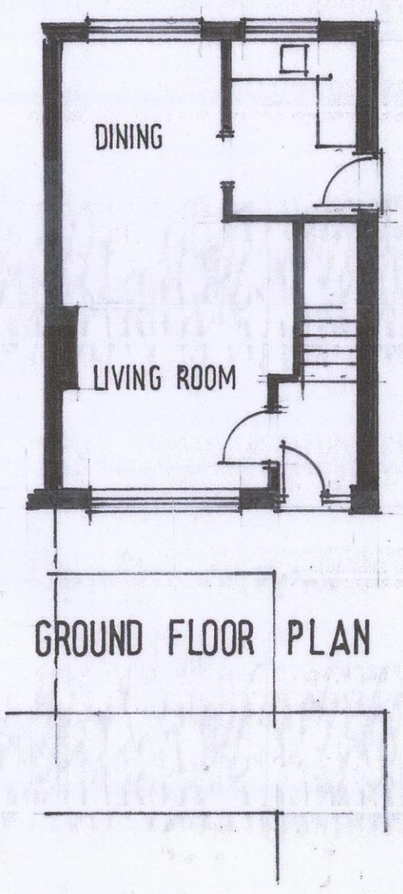

GROUND FLOOR PLAN

EXISTING

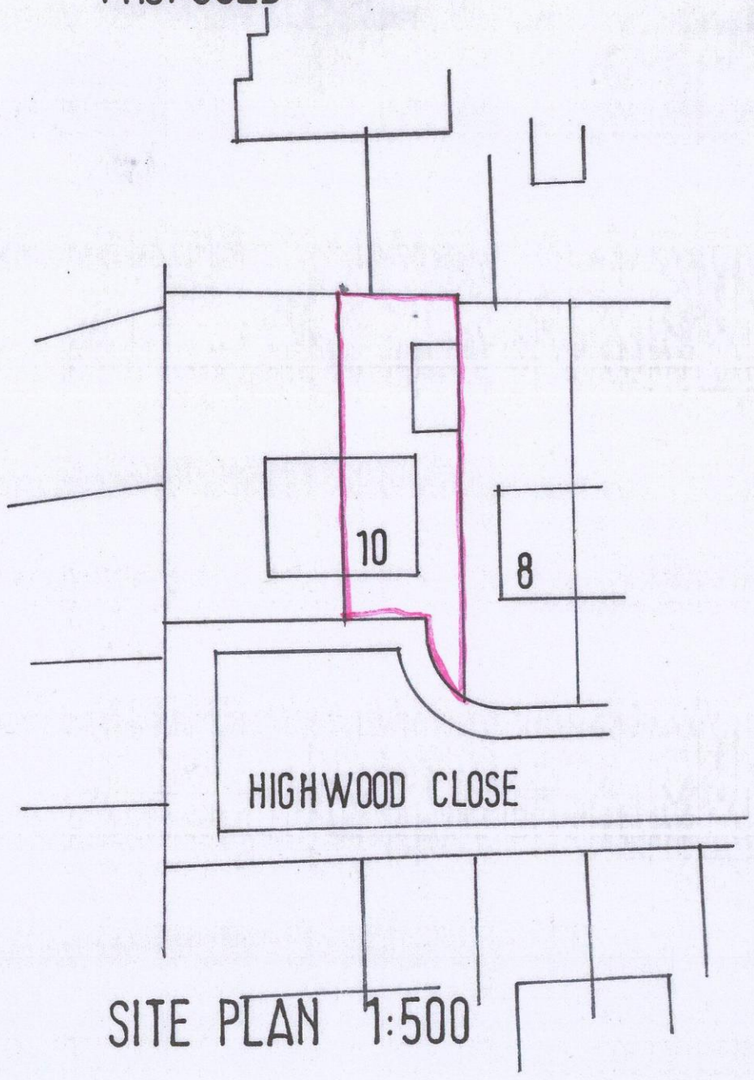

SITE PLAN 1:500



LOCATION PLAN 1:2500

N

Ref.	Revision	Date

Client

MR O MILLAR

Project

10 HIGHWOOD CLOSE
DARTON
BARNSLEY S75 5JN


Title

DETAILED PROPOSALS

Scale: 1:100 Drawn: SL

Date: FEB 20 Drawing No: X/4/1


BDS
BUILDING DESIGN SERVICES
15 Hunters Avenue Barnsley S70 6PL
TEL: 01226 733224

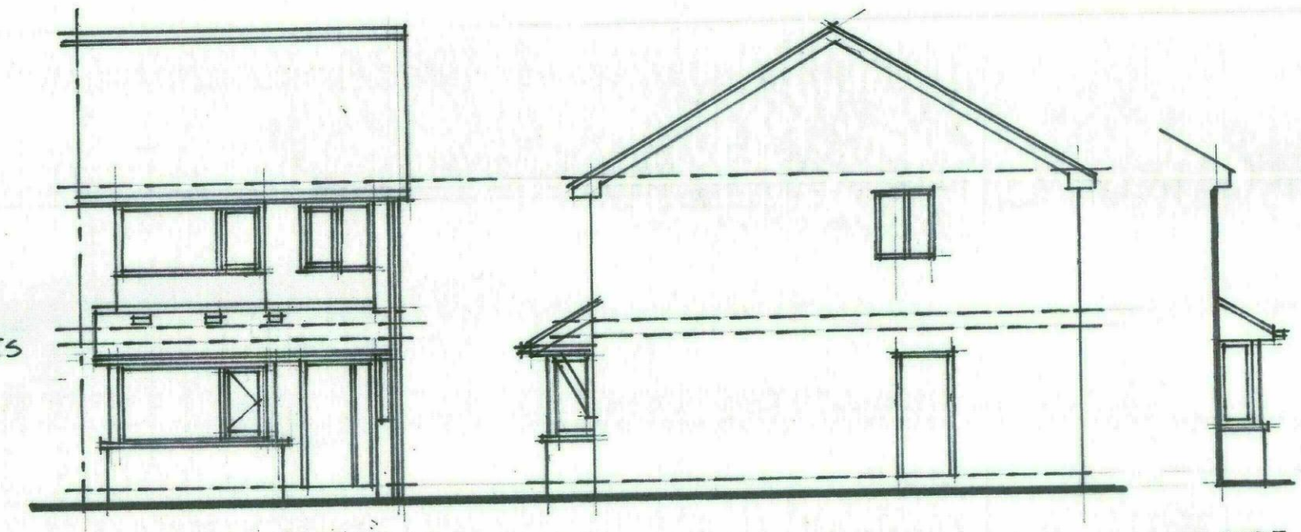


FRONT ELEVATION

SIDE


SIDE

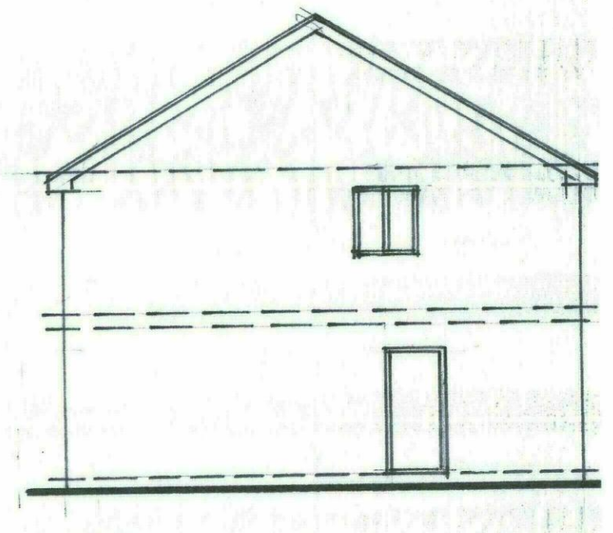

SIDE

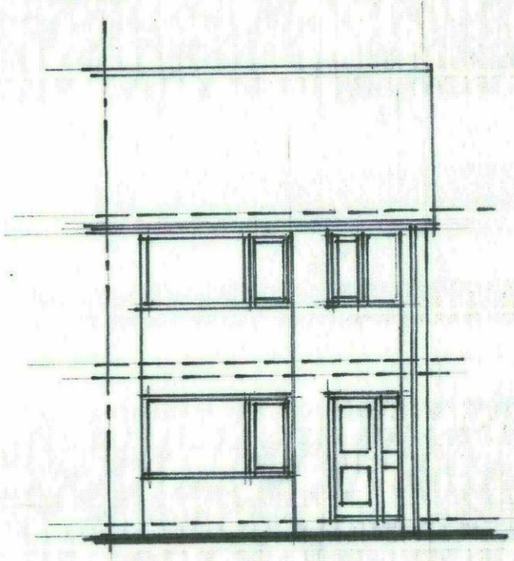


FRONT ELEVATION

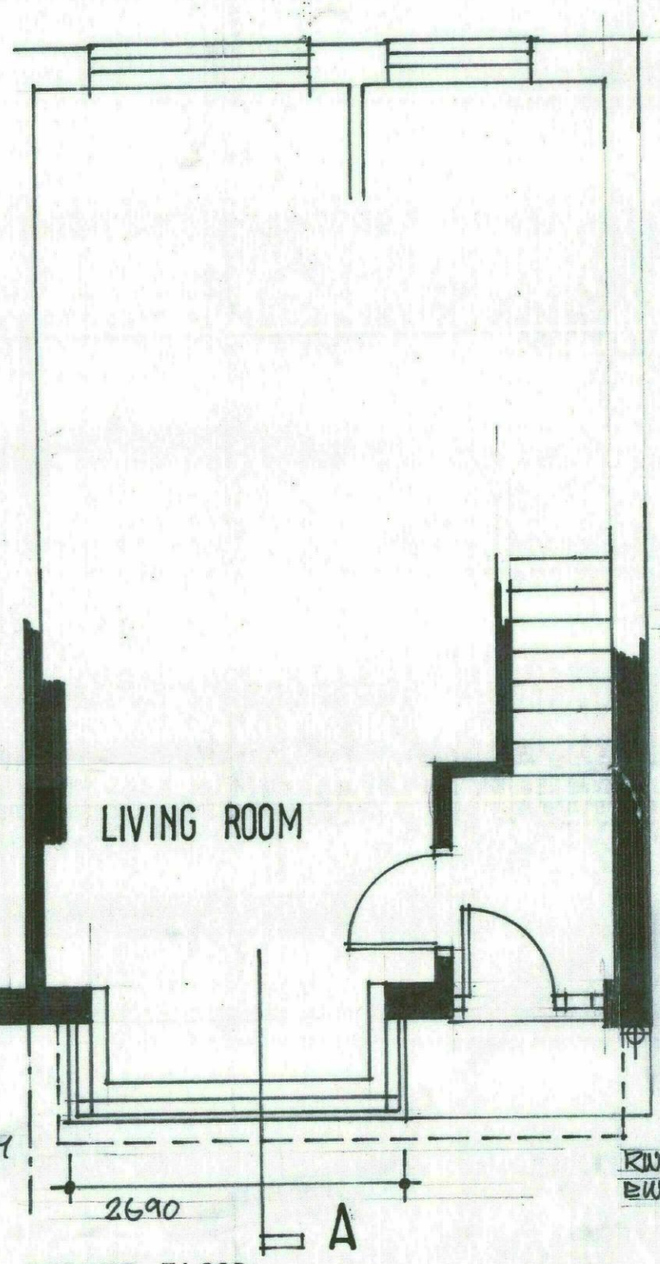

GROUND FLOOR

PROPOSED

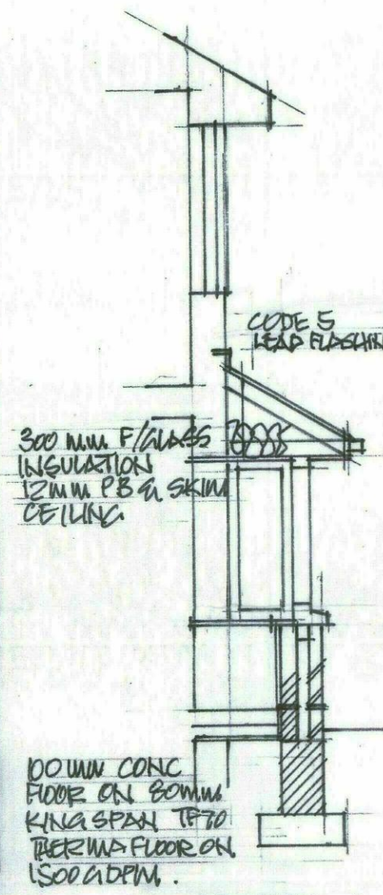


SECTION A

CONCRETE ROOF TILES TO MATCH EXISTING ON TAN SW BATTENS ON TYVEK SUPRO ROOF MEMBRANE ON 75X50 RAFTERS & CEILING JOISTS AT 400 C/C BOLTED TO EXISTING MASONRY.
UPVC FASCIAS & SOFFITS WITH 25 MM CONTINUOUS EAVES VENT WITH WHITE UPVC O GEE GUTTERS TO MATCH EXISTING.
NEW WINDOWS IN WHITE UPVC DOUBLE GLAZED WITH 16 MM AIR GAPS IN LAMINATED SAFETY GLASS WITH LOW E COATING.


100 MM FACING BWK TO MATCH EXISTING 100MM CAVITY WITH FULL FILL KINGSPAN ECOTHERM E/S & 100 MM INSULATING BLOCKWORK STAINLESS STEEL WALL TIES 750 C/C H & 450 C/C VERT. INSULATED CAVITY CLOSERS.
FOUNDATION BLOCKWORK BELOW G.L ON 600X225 CONC FOUNDATIONS DEPTH TO SUIT GROUND CONDITIONS.

DPC TO BOTH LEAVES OF CAVITY WALL 150 MM ABOVE G.L.

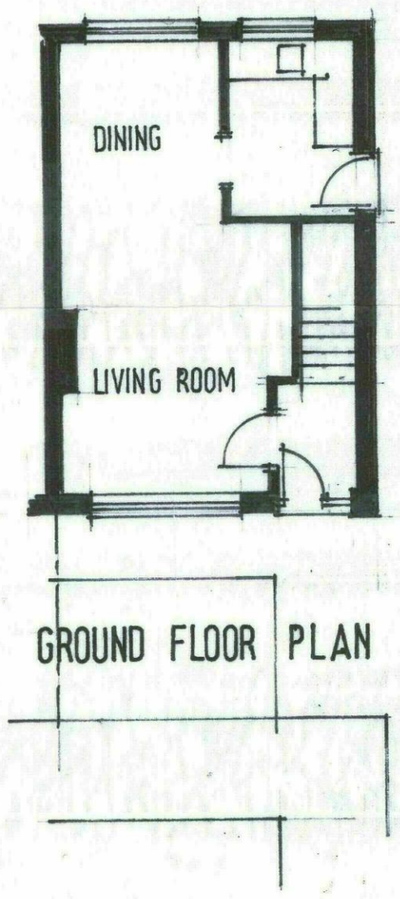


GROUND FLOOR PLAN

EXISTING

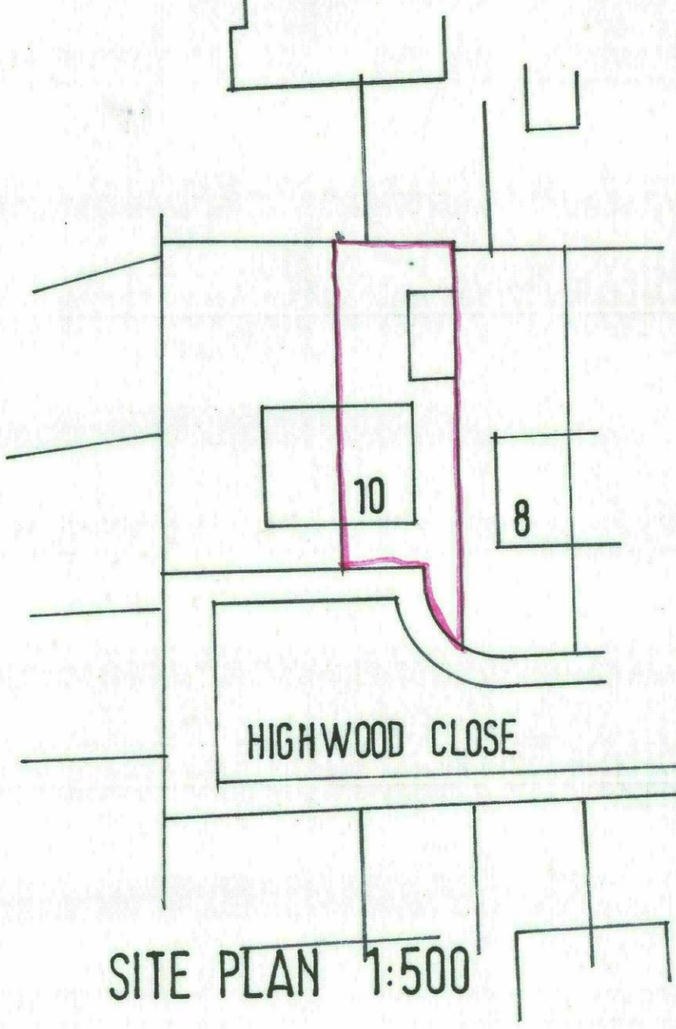

SITE PLAN 1:500

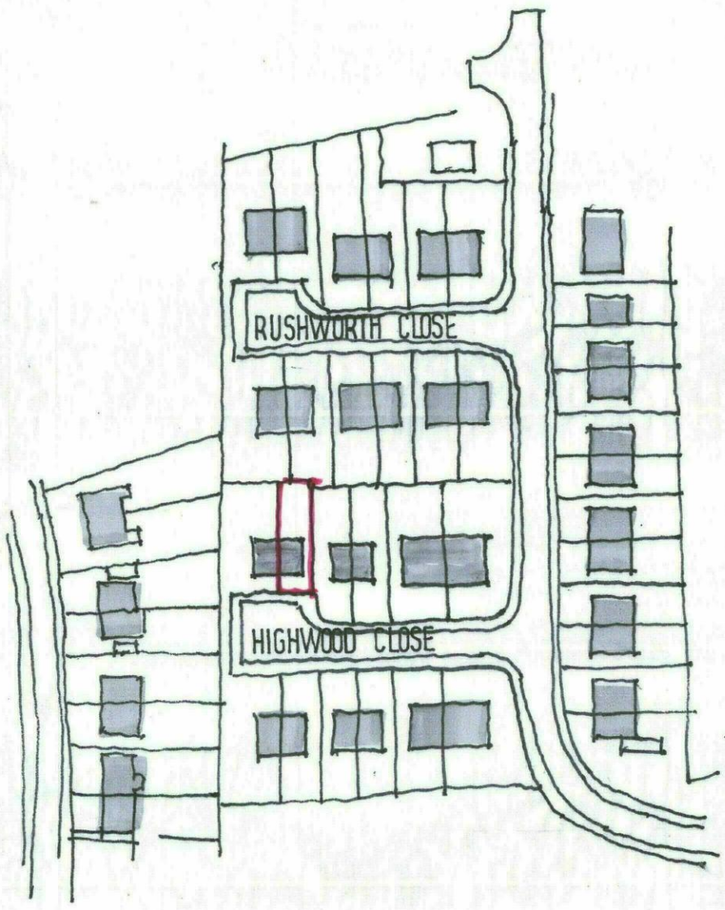

LOCATION PLAN 1:2500

N

Ref.	Revision	Date

Client

MR O MILLAR

Project

10 HIGHWOOD CLOSE
DARTON
BARNSLEY S75 5JN

Title

DETAILED PROPOSALS

Scale: 1:100 Drawn: SL

Date: FEB 20 Drawing No: X/4/1

BDS

BUILDING DESIGN SERVICES
15 Hunters Avenue Barnsley S70 6PL
TEL: 01226 733224