
MATERIAL
SCHEDULE


Walls – Natural stone with areas of stone cladding to match existing and small areas of render
Roof – Slate and aluminium with standing seams
Windows/Doors – Timber
Rainwater goods – Galvanised steel

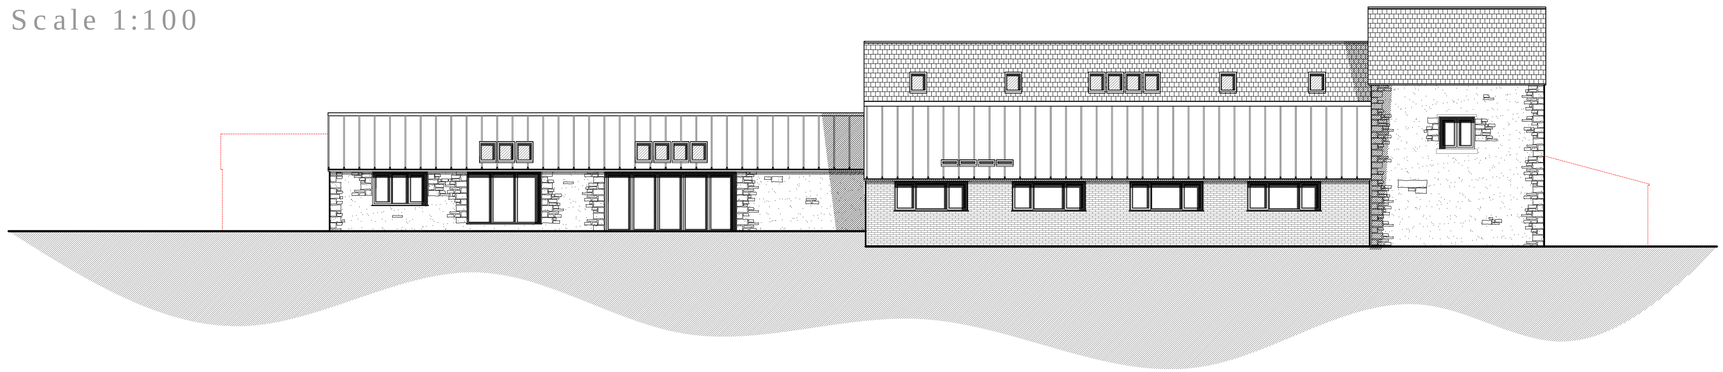


NORTH ELEVATION
Scale 1:100



SOUTH ELEVATION
Scale 1:100

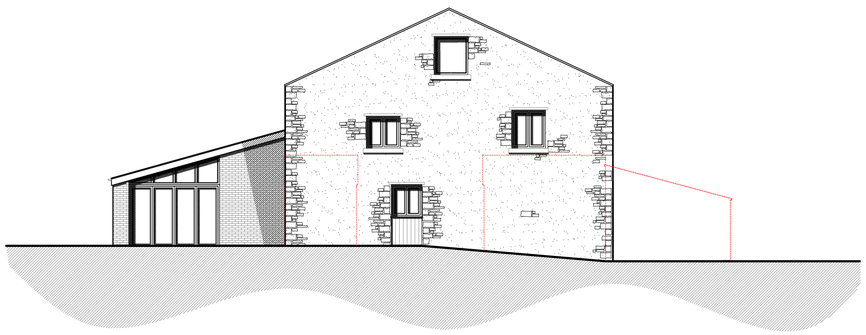

EAST ELEVATION
Scale 1:100

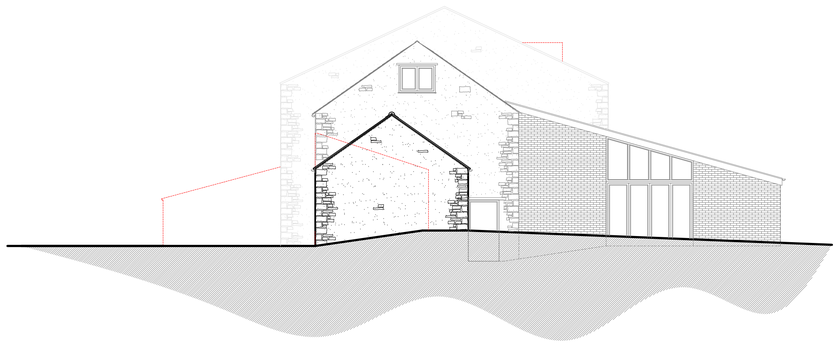

WEST ELEVATION
Scale 1:100

1:100
0 5m 10m 15m 20m

Prism Agriculture Ltd					Sunny Bank Farm, Lund Lane, Lundowood, Barnsley, S71 5PE	
NO.	REVISION			DATE	Mr Lidster	
					Proposed Class Q Barn Conversion	
					Proposed Elevations – Building 1	
DRAWN	CHECK		SIZE	SCALE	DATE	DRAWING NO. / REVISION
ND	TW		A1	AS SHOWN	Feb' 19	200.05