

THIS DRAWING IS THE COPYRIGHT OF HYLO DESIGN


DO NOT SCALE

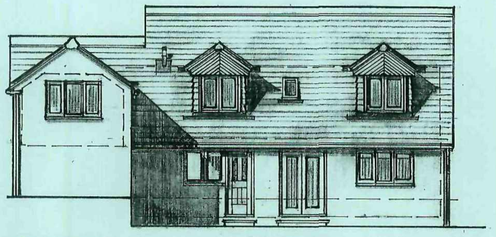


PROPOSED REAR ELEVATION.

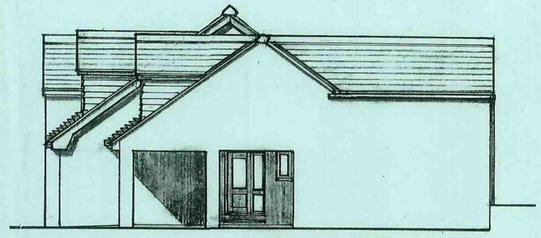


PROPOSED SIDE ELEVATION.

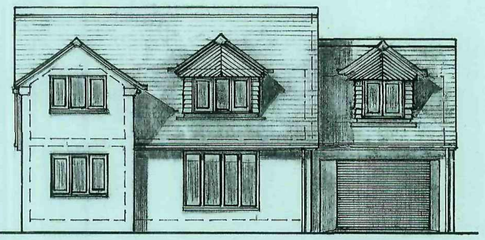


PROPOSED FRONT ELEVATION.

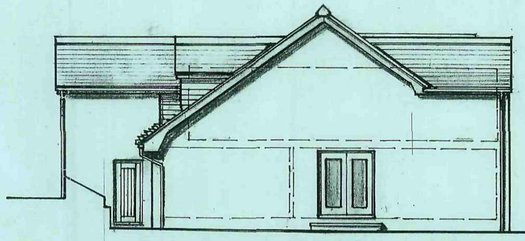


PROPOSED SIDE ELEVATION.

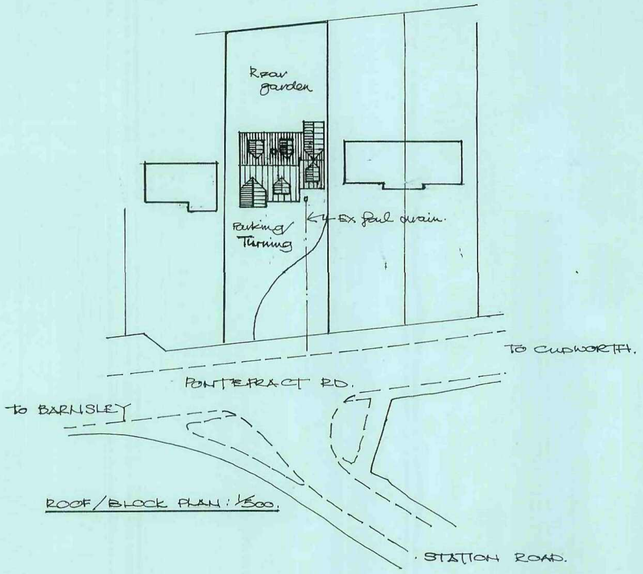


ROOF/BLOCK PLAN: 1:500.

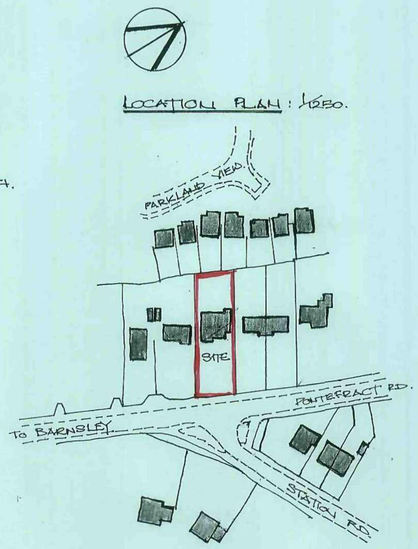

LOCATION PLAN: 1:250.

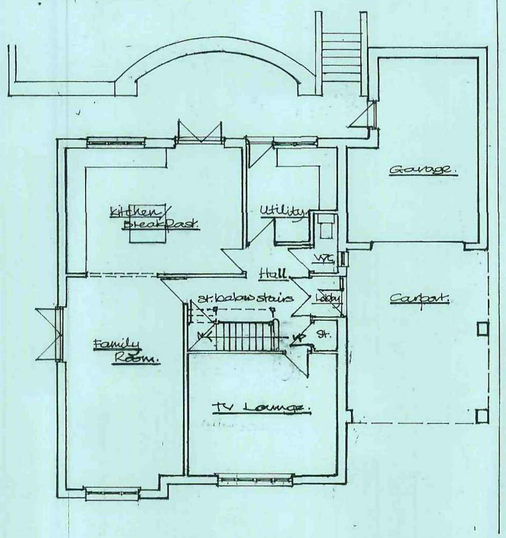

PROPOSED GROUND FLOOR PLAN.

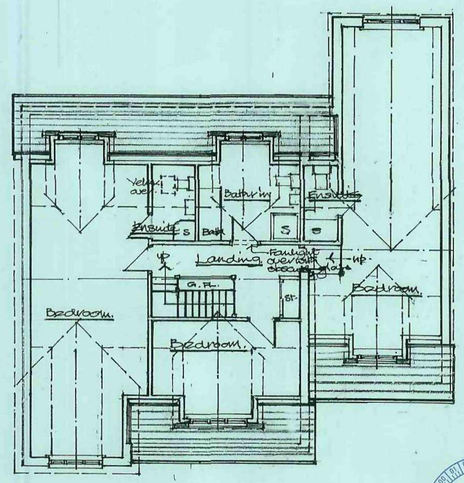

PROPOSED FIRST FLOOR PLAN.

RECEIVED 23 JAN 2012 CORPORATE RESOURCES DIRECTORATE

Hylo Design: architect / designer

50, Church Street, Brierley, Nr. Barnsley, South Yorkshire. S72 9HT
Fax / Telephone No: 01226 713427

REVISIONS

Ref:	Description	Date	Ref:	Description	Date

Client: MR. D & MRS. L. RAPSON.

Project: FORMATION OF ROOMS WITHIN ROOF SPACE + EXTENSIONS/ALTERATIONS, 37a PONTEFRACT RD, LUNDWOOD, S71 5JX.

Title: REVISED PLANS & ELEVATIONS, ROOF/BLOCK & SITE PLAN.

Drawn: JST. Date: JAN '11.

Checked: Scale: 1:100.

Project Ref.: DLR/BR.

Drawing No.: 3.

HEATHERBANK H026B