Notes:

TOWN PLANNING DRAWINGS

NOT FOR CONSTRUCTION

Revision: B

Revision List:

A - 28.10.08 - conservatory amended

B - 09.08.2010 - Garage position amended by 90'

Project Name: Lower Stainborough Fold

Drawing Title: Site Plan, Proposed

Drawing Number: 1009/TP/002

Scale: 1:500 at A2

Date: Sept 08

N

0m 20m

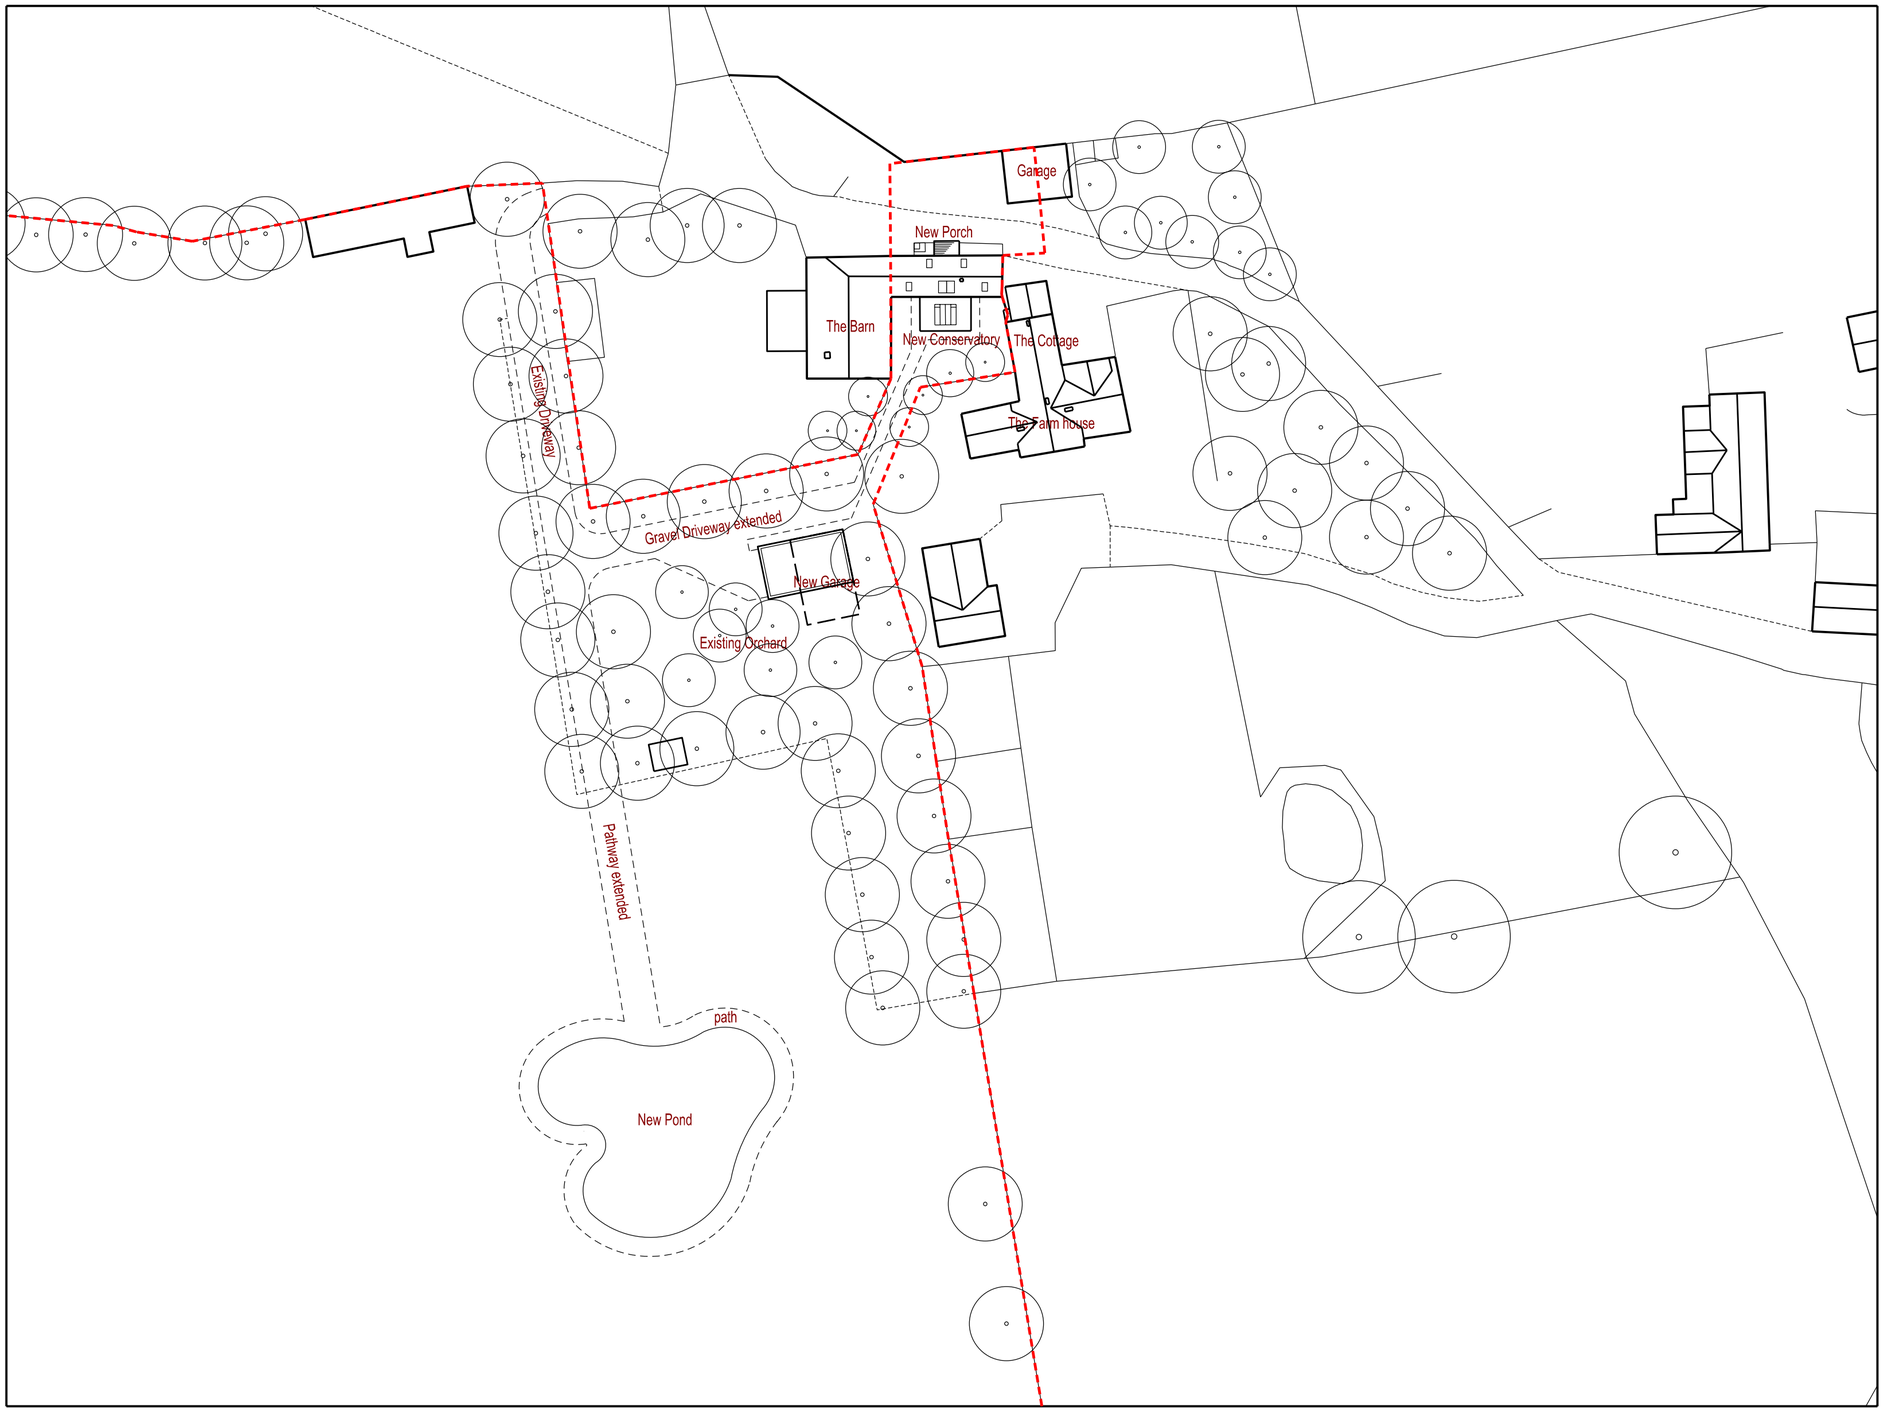

DSA design space architecture t: +44 (0)1226 762697 e:info@designspacearchitects.co.uk www.designspacearchitects.co.uk