
MATERIALS

- Walls - Fair faced brickwork, concrete surrounds to windows
- Roof - Profiled fibre sheet
- Rainwater goods - Metal box gutters, cast metal and plastic downpipes
- Windows - Steel single glazed fixed and openable casements
- Doors - Aluminium fully double glazed entrance doors and timber flush doors

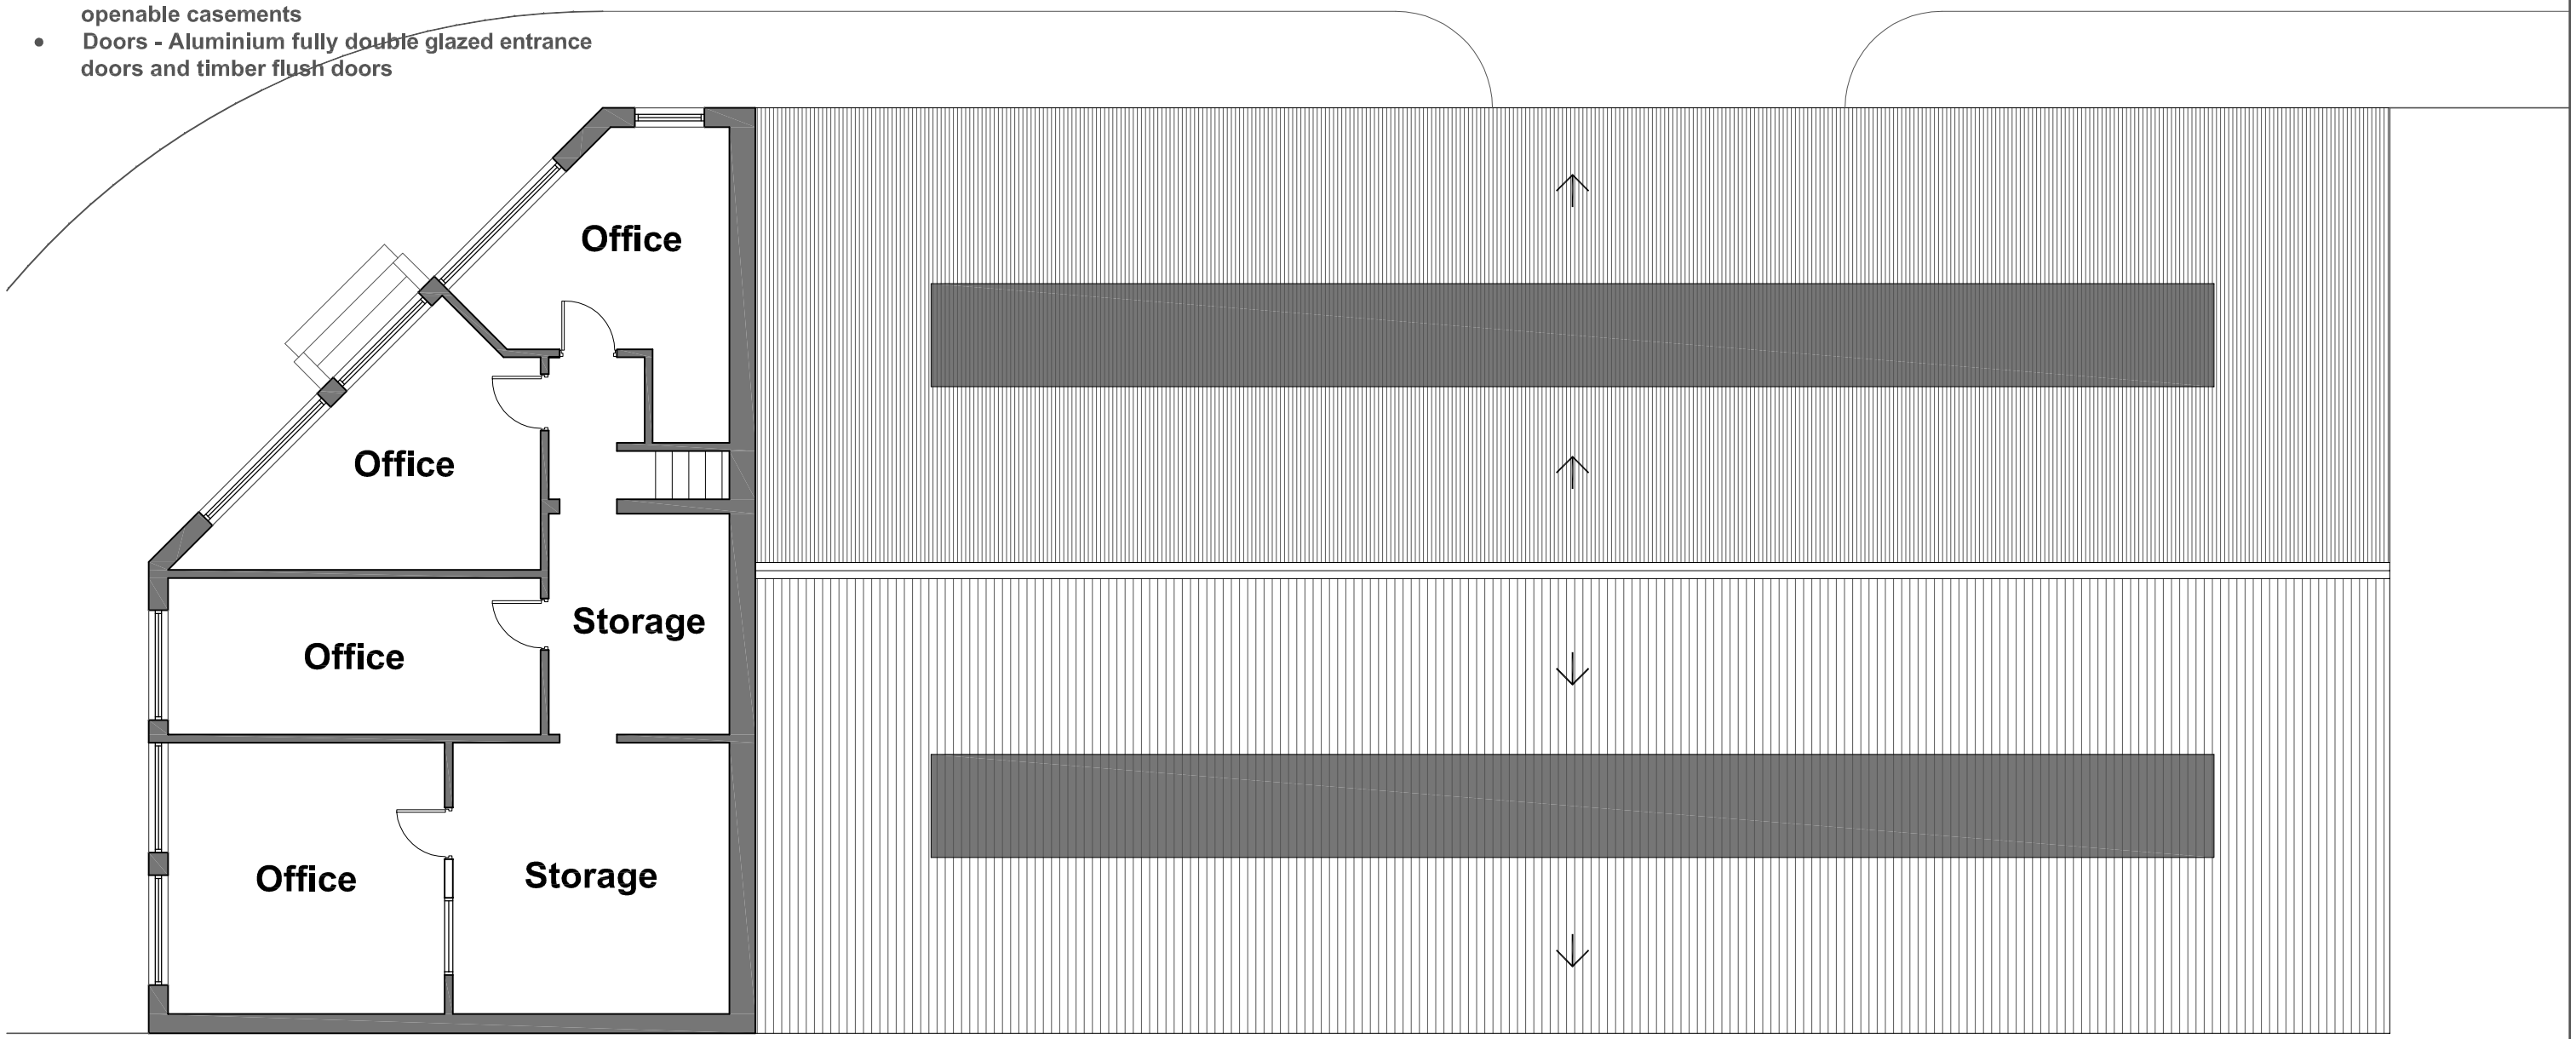


**ISSUED FOR PLANNING**

# First Floor Plan As Existing

Scale 1:100@A3

| REVISION | DATE | DRAWN | CHECKED | DESCRIPTION |
|---|---|---|---|---|

| | | | |
|---|---|---|---|
| CLIENT | MRS L THOMPSON | SCALE | 1:100@A3 |
| | | DATE | FEB 2018 |
| PROJECT | LAND OFF NEW STREET, BARNSLEY | DRAWN | ML |
| | | CHECKED | |
| DRAWING TITLE | FIRST FLOOR PLAN AS EXISTING | JOB NUMBER | 1760 |
| | | DRAWING NO. | 103 |
| | | REVISION | |

TIMEARCHITECTS

**Creative Conservation - Inspiring Design. Time Architects** 226-228 Holme Lane, Sheffield, S64JZ
Registered Company Number In England and Wales: 8033383, Director: Michael Leigh
**W.** www.timearchitects.co.uk **E.** info@timearchitects.co.uk **T.** 0114 430 0114
© all rights reserved, report all discrepancies, do not scale from drawing, check dimensions on site