© Crown Copyright Ordnance Survey. Licence No. 40101370

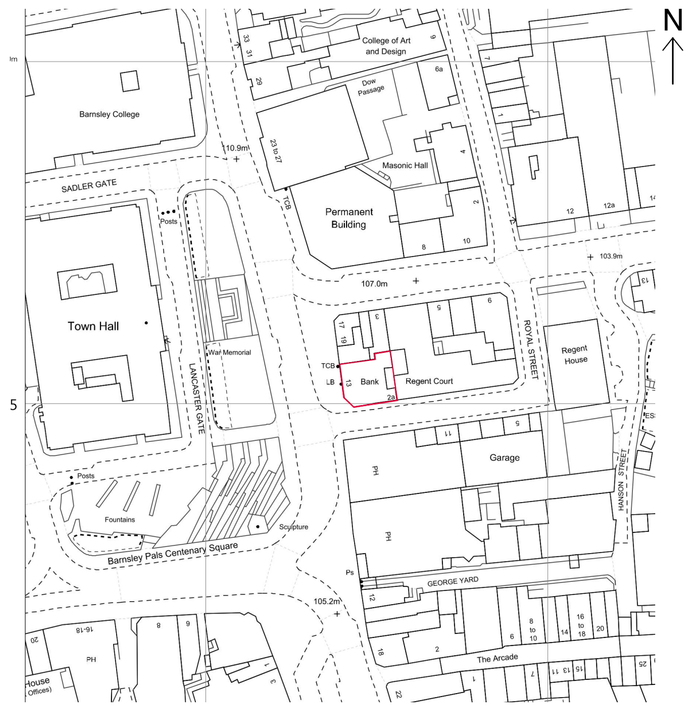

Location Plan
Scale: 1:1250

0m | 25m | 50m | 75m | 100m
1:1250

© Crown Copyright Ordnance Survey. Licence No. 40101370

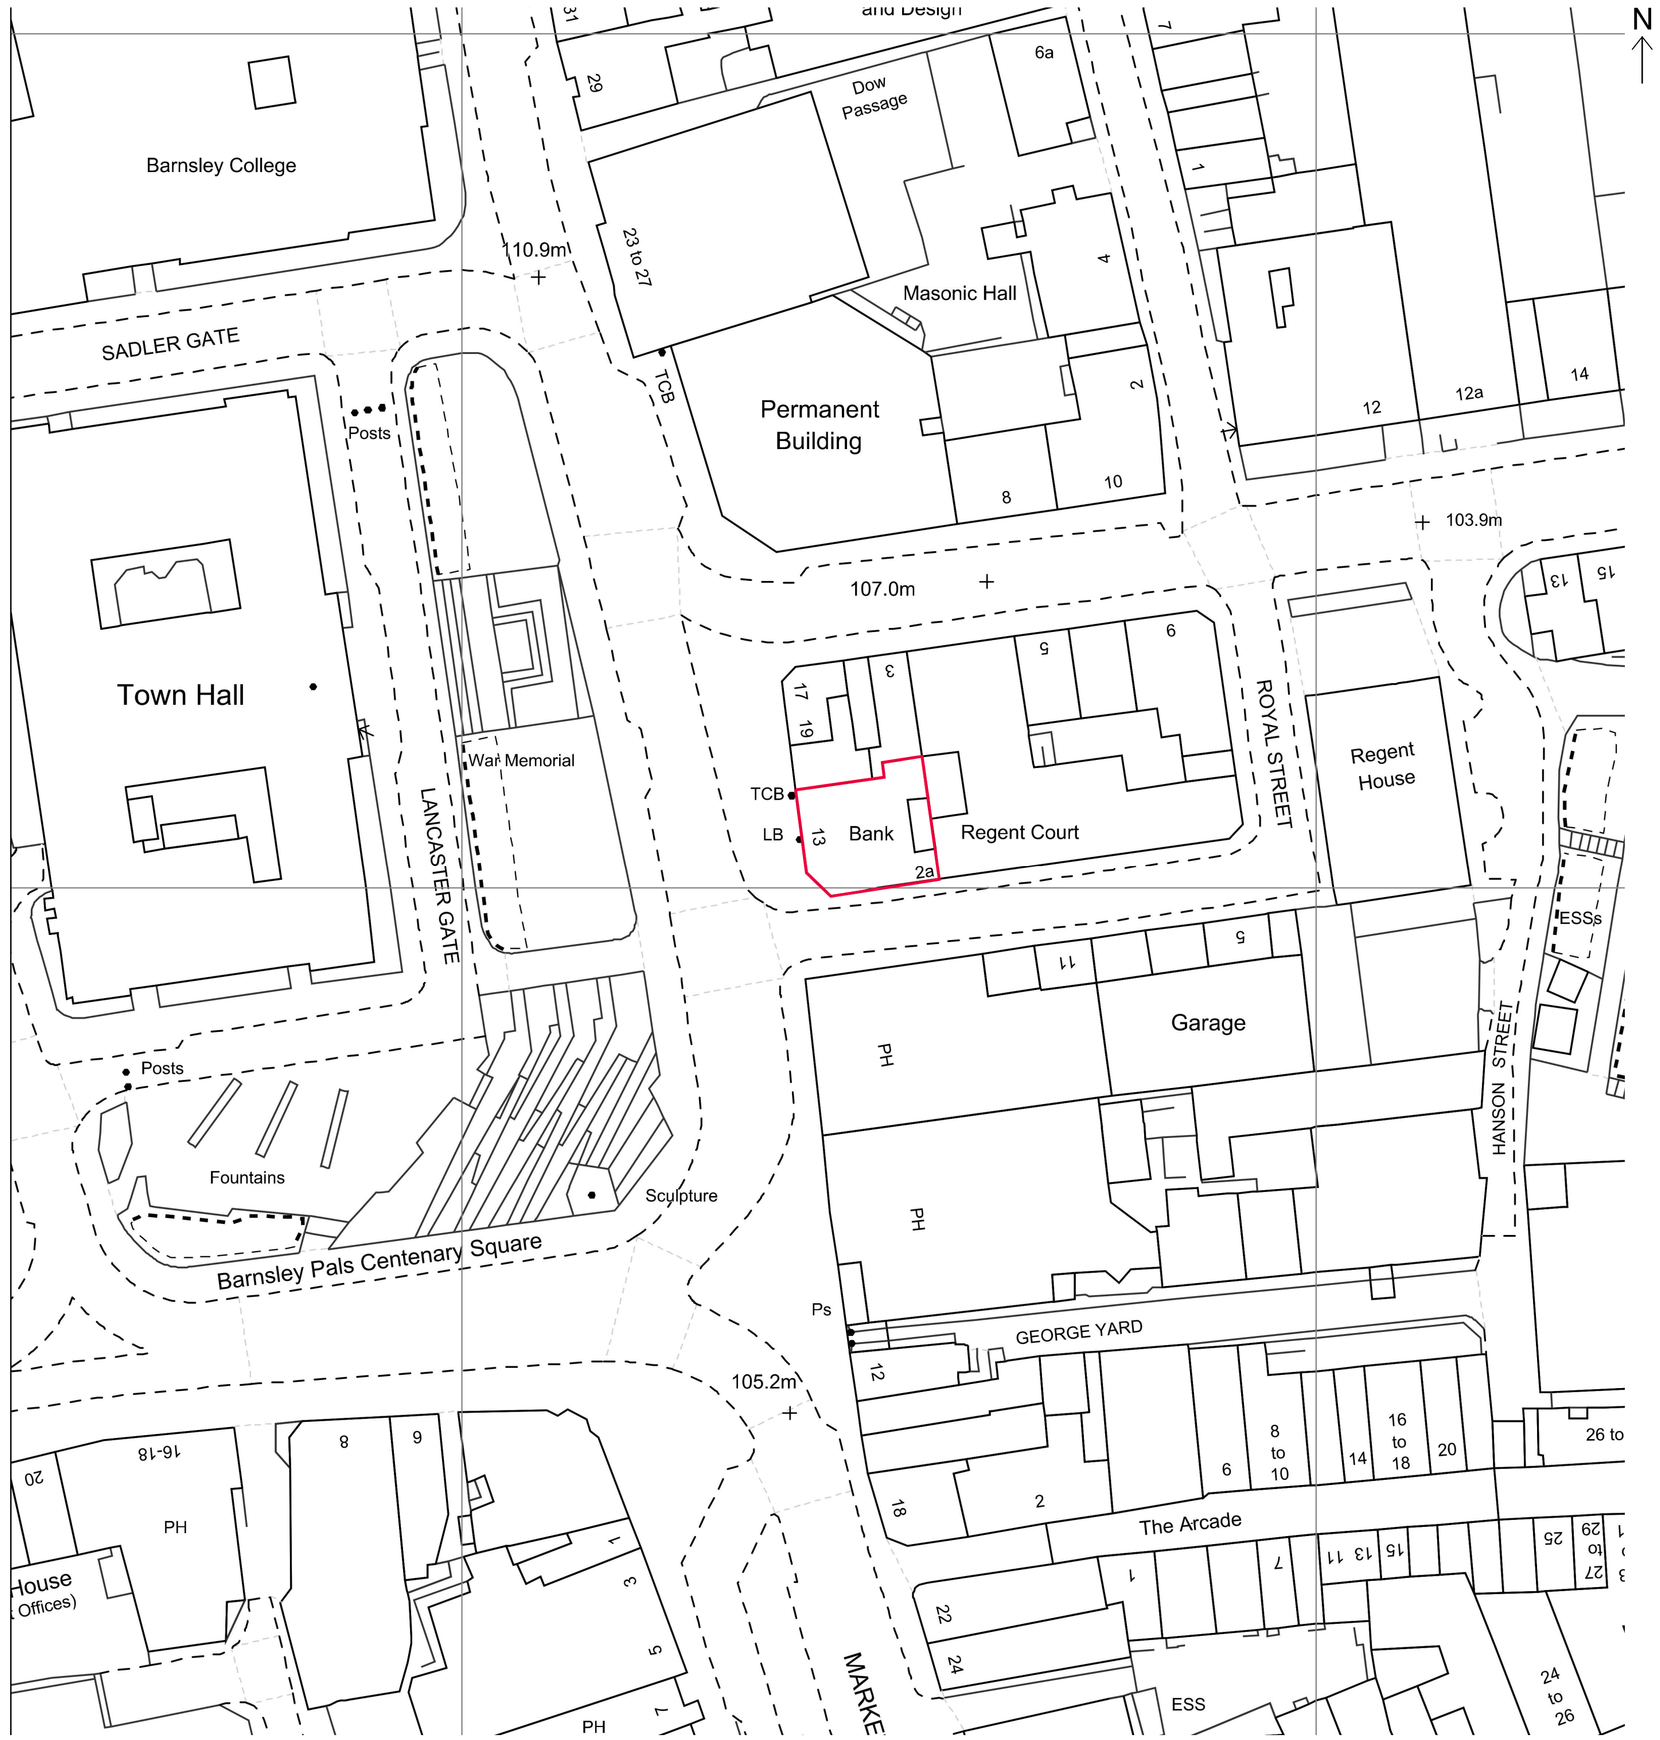

Site Plan
Scale: 1:500

0m | 10m | 20m | 30m | 40m
1:500

Group Property

Notes:

This drawing is the copyright and property of The Royal Bank of Scotland plc.
It must not be copied or published without written consent.

Do not scale from this drawing.

EXISTING EXTERNAL IMAGE

PLANNING

rev	description	date

RBS
The Royal Bank of Scotland Group

project
BARNSLEY
13 CHURCH ST
S70 2TB

title
PROJ. LARIMAR
SITE LOCATION PLAN

scale
1:500 & 1:1250 @ A1

dm	chk	app
RZ	NJL	
date	date	date
16.05.18	16.05.18	

consultants' drawing number
D1069-005-SP

brand

rbs drawing number

rev.
/