
Blaze Maintenance Limited
Carlyle House
15 Tonbridge Road
Hildenborough
Kent TN11 9BH
Tel: 01732 832555
Fax: 01732 833002

1a Malthouse Road, Off Pontefract Road, Barnsley, South Yorkshire, S71 1AL

PEUGEOT

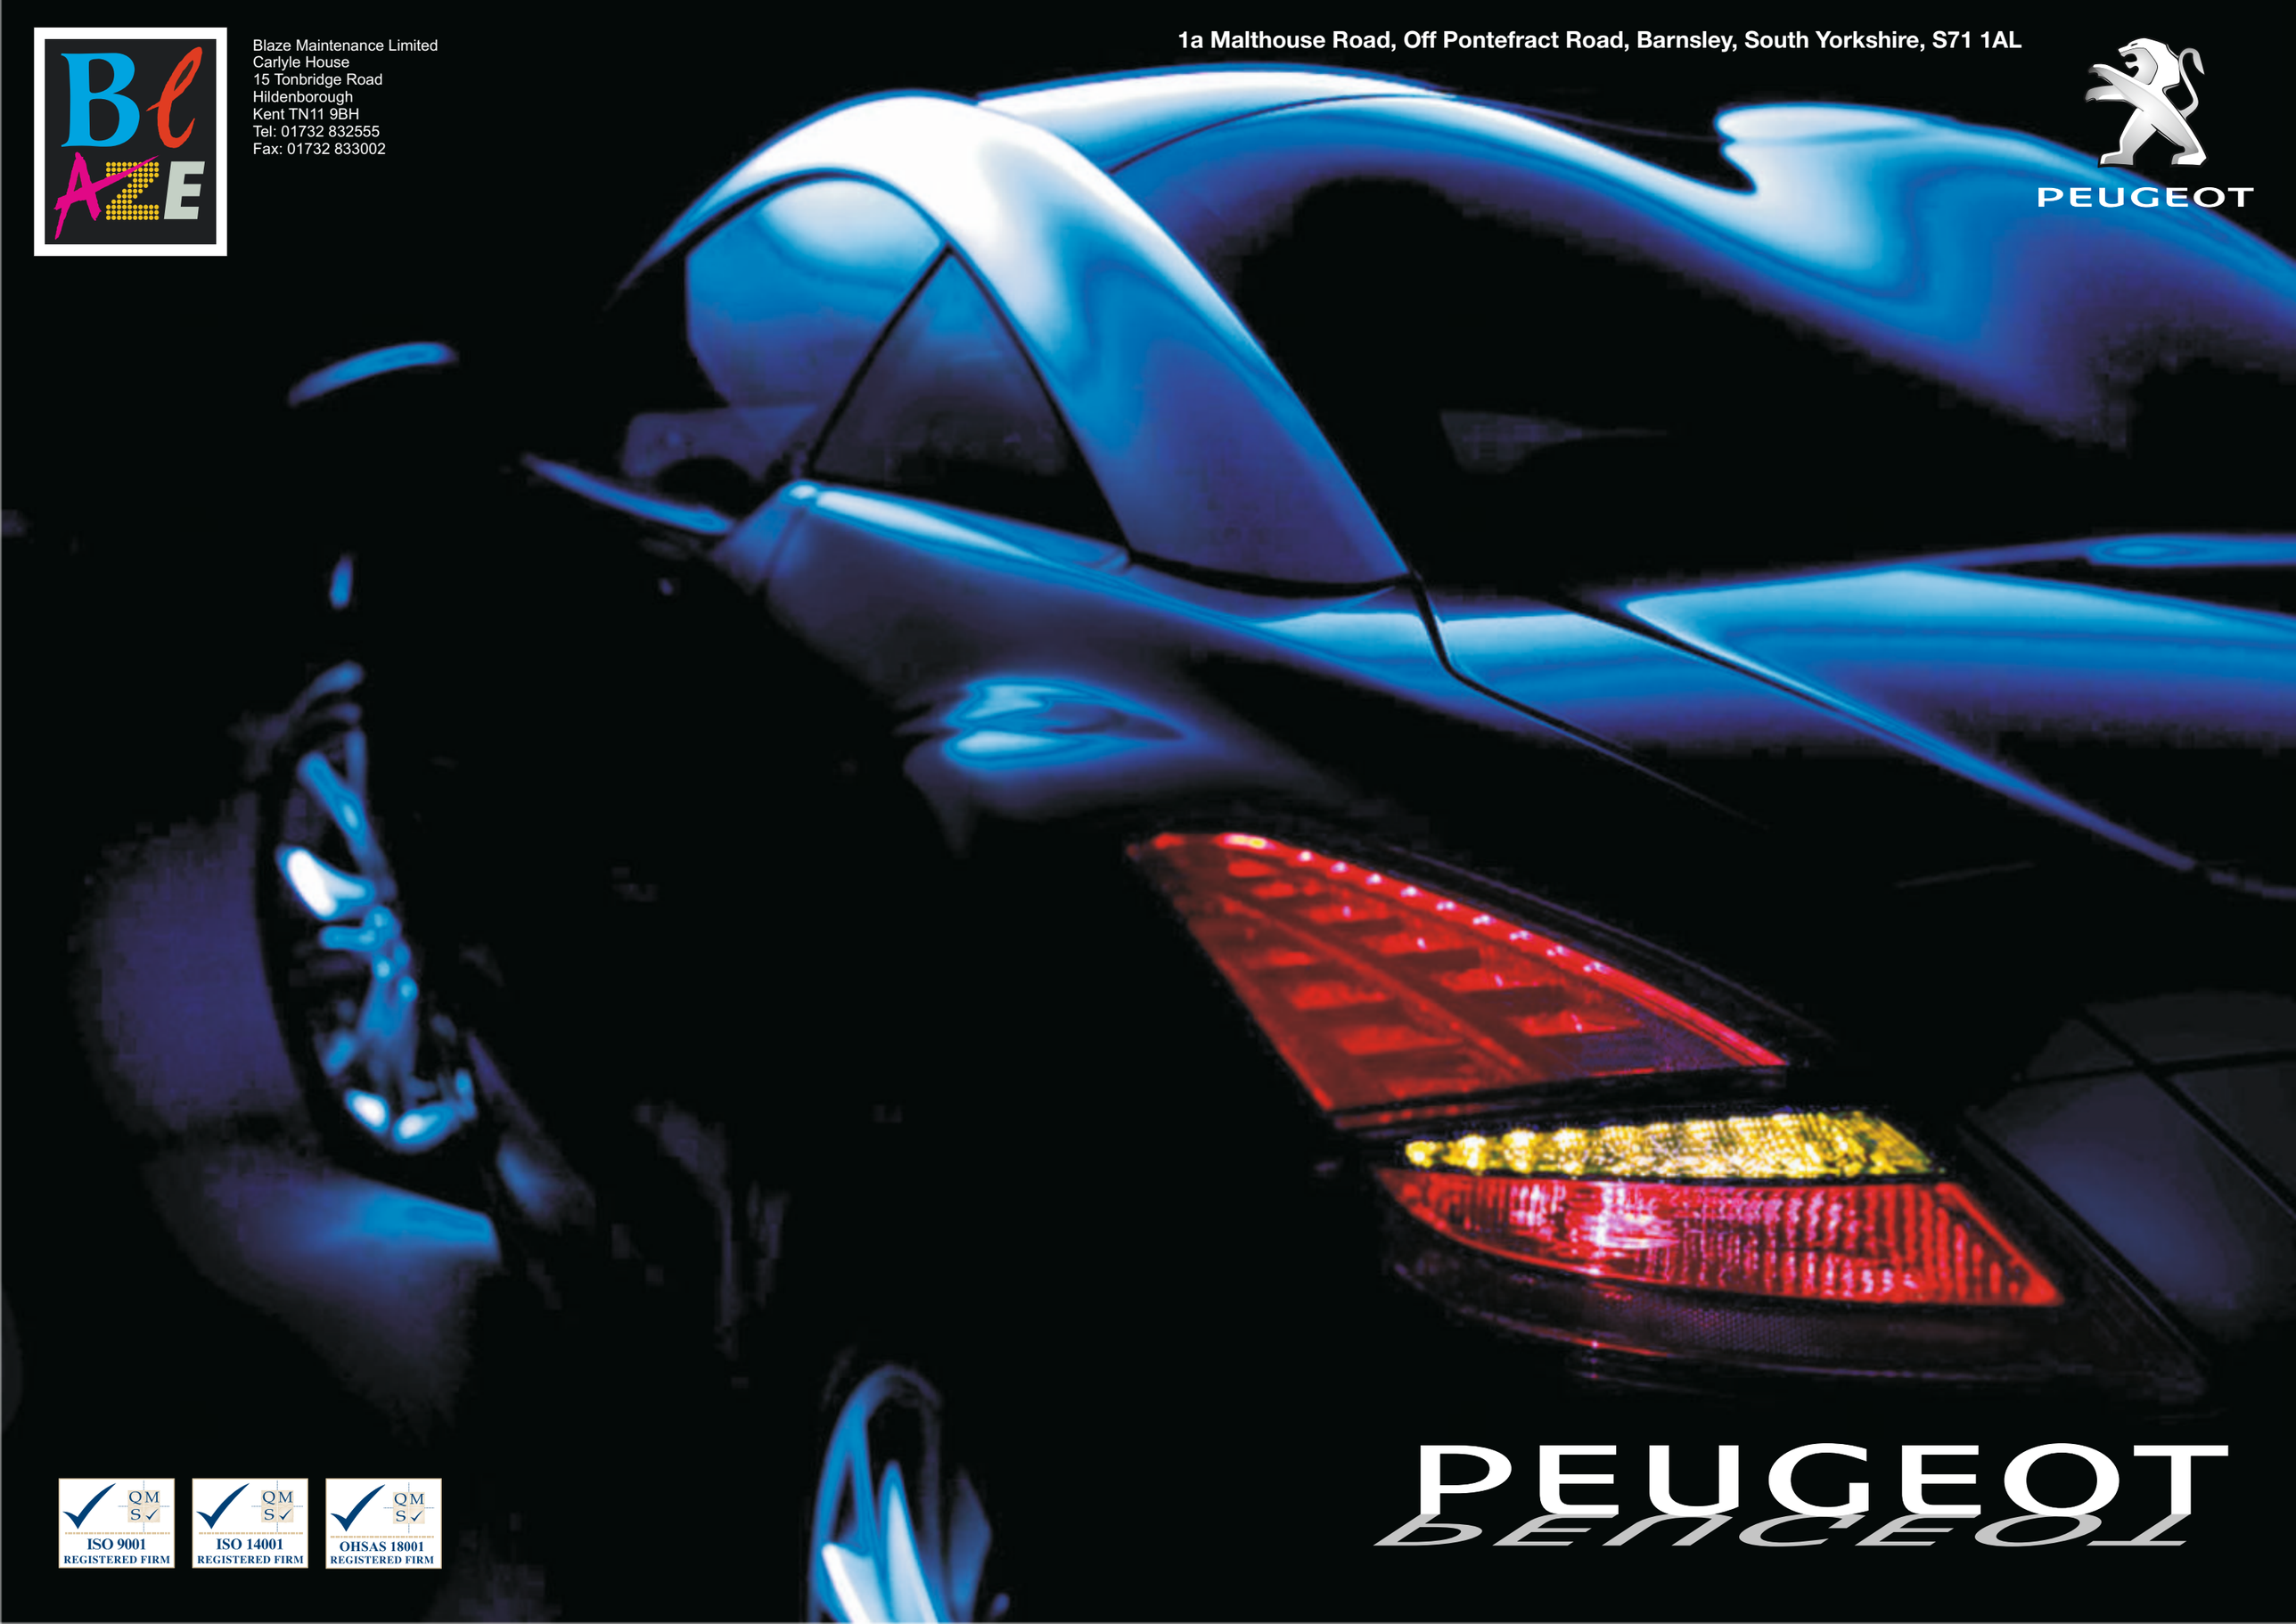

ISO 9001 REGISTERED FIRM


ISO 14001 REGISTERED FIRM

OHSAS 18001 REGISTERED FIRM


PEUGEOT

Peugeot, Cars2 Barnsley

1a Malthouse Road, Off Pontefract Road, Barnsley, South Yorkshire, S71 1AL

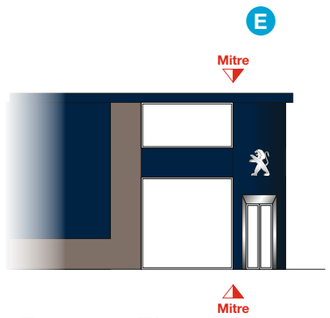

Entrance Elevation

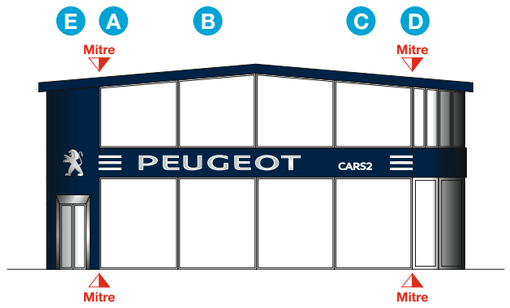

Front Elevation



Right Side Elevation

Final Scheme Building Elevation

COLOUR PMS 2767c RAL 5011

PEUGEOT	Date:7-10-2011
Project: Cars2 Barnsley	
Title: Signage	Drawn: W Wan
Drg No: 1	Scale:1-200@A3
Job Number/Reference:PE01-0130/15566	

Blaze Maintenance Limited
15 Tonbridge Road
Hildenborough, Tonbridge
Kent TN11 9BH
Tel: 01732 832555
Fax: 01732 833002

Email: info@blazemaintenance.co.uk

ISO 9001 REGISTERED FIRM
ISO 14001 REGISTERED FIRM
OHSAS 18001 REGISTERED FIRM

Copyright © 2008
The details shown on this drawing are confidential and the exclusive property of Blaze Maintenance Limited. No use, copy or disclosure of this drawing may be made without written permission and it is to be returned to Blaze Maintenance Limited upon request.

Revision: (C) Relocated sign positions 03-08-2012

Peugeot, Cars2 Barnsley

1a Malthouse Road, Off Pontefract Road, Barnsley, South Yorkshire, S71 1AL



2-off Signs A,D (New)
Corner Lights
710mm x 450mm
Illuminated
Scale 1-50@A3




2-off Signs B,F (New)
Lettering
5257mm x 450mm
Illuminated
Scale 1-50@A3



Sign E (New)
Lion
900mm Height
Illuminated
Scale 1-50@A3




Sign C (New)
Owners Name
1096mm x 225mm
Illuminated
Scale 1-50@A3

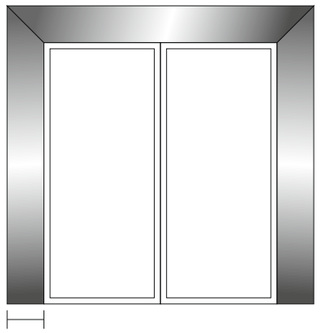

Sign (New)
Portique
2500mm x 2430mm x 300mm
Non Illuminated
Scale 1-50@A3



Sign G (New)
Totem sign
1300mm x 5000mm
Illuminated by up lighters
Scale 1-50@A3

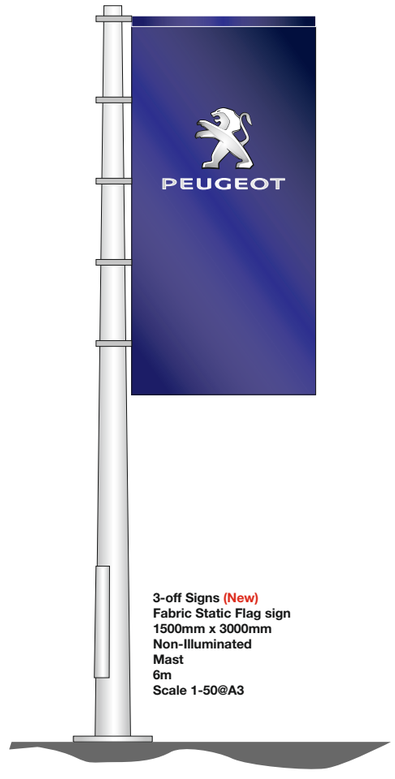

3-off Signs (New)
Fabric Static Flag sign
1500mm x 3000mm
Non-Illuminated
Mast
6m
Scale 1-50@A3

Signage Scheme

COLOUR PMS 2767c RAL 5011

PEUGEOT	Date:7-10-2011
Project: Cars2 Barnsley	
Title: Signage	Drawn: W Wan
Drg No: 2	Scale:1-50@A3
Job Number/Reference:PE01-0130/15566	

Blaze Maintenance Limited
15 Tonbridge Road
Hildenborough, Tonbridge
Kent TN11 9BH
Tel: 01732 832555
Fax: 01732 833002

Email: info@blazemaintenance.co.uk

ISO 9001 REGISTERED FIRM
ISO 14001 REGISTERED FIRM
OHSAS 18001 REGISTERED FIRM

Copyright © 2008
The details shown on this drawing are confidential and the exclusive property of Blaze Maintenance Limited. No use, copy or disclosure of this drawing may be made without written permission and it is to be returned to Blaze Maintenance Limited upon request.

Revision: (C) Relocated sign positions 03-08-2012

Peugeot, Cars2 Barnsley

1a Malthouse Road, Off Pontefract Road, Barnsley, South Yorkshire, S71 1AL



Right Side Elevation Scale: 1-200



Sign 1 (New)
Express Fit
13580mm x 1000mm Approx
Depth of panel 60mm
Illuminated
Scale 1-50@A3

Proposed Elevation

Existing Elevation

Signage Scheme Express Fit

COLOUR PMS 2767c RAL 5011

PEUGEOT | Date:7-10-2011
Project: Cars2 Barnsley
Title: Signage | Drawn: W Wan
Drg No: 3 | Scale: As Shown
Job Number/Reference:PE01-0130/15566

Blaze Maintenance Limited
15 Tonbridge Road
Hildenborough, Tonbridge
Kent TN11 9BH
Tel: 01732 832555
Fax: 01732 833002

Email: info@blazemaintenance.co.uk

ISO 9001 REGISTERED FIRM
ISO 14001 REGISTERED FIRM
OHSAS 18001 REGISTERED FIRM


Copyright © 2008
The details shown on this drawing are confidential and the exclusive property of Blaze Maintenance Limited. No use, copy or disclosure of this drawing may be made without written permission and it is to be returned to Blaze Maintenance Limited upon request.

Revision: (C) Relocated sign positions 03-08-2012

Peugeot, Cars2 Barnsley

1a Malthouse Road, Off Pontefract Road, Barnsley, South Yorkshire, S71 1AL

PEUGEOT

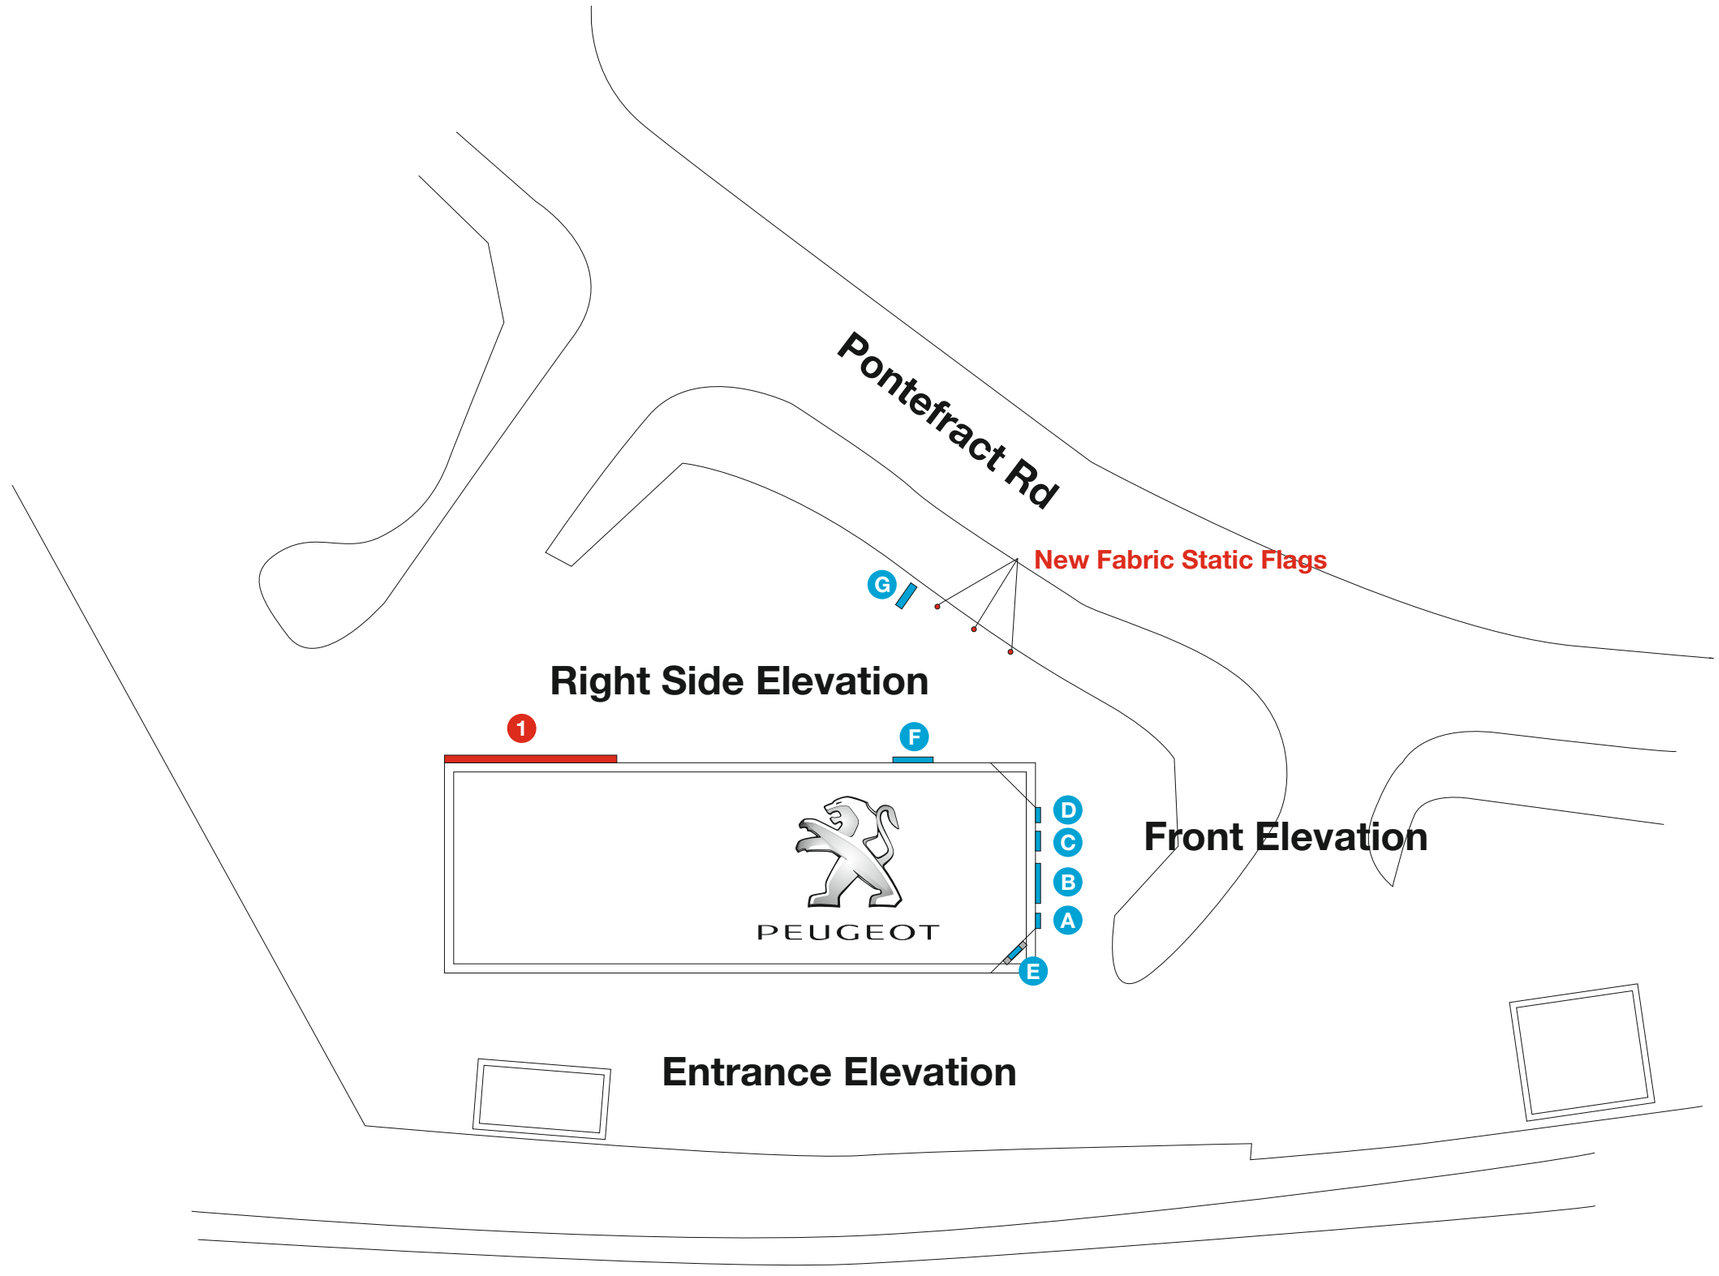

Final Scheme Layout Plan

COLOUR PMS 2767c RAL 5011

PEUGEOT	Date:7-10-2011
Project: Cars2 Barnsley	
Title: Signage	Drawn: W Wan
Drg No: 4	Scale:
Job Number/Reference:PE01-0130/15566	

Blaze Maintenance Limited
15 Tonbridge Road
Hildenborough, Tonbridge
Kent TN11 9BH
Tel: 01732 832555
Fax: 01732 833002
Email: info@blazemaintenance.co.uk

ISO 9001 REGISTERED FIRM
ISO 14001 REGISTERED FIRM
OHSAS 18001 REGISTERED FIRM

Copyright © 2008
The details shown on this drawing are confidential and the exclusive property of Blaze Maintenance Limited. No use, copy or disclosure of this drawing may be made without written permission and it is to be returned to Blaze Maintenance Limited upon request.

Revision: (C) Relocated sign positions 03-08-2012

Peugeot, Cars2 Barnsley

1a Malthouse Road, Off Pontefract Road, Barnsley, South Yorkshire, S71 1AL



Entrance Elevation



Front Elevation



Right Side Elevation



Totem Elevation





Existing Elevations

Final Scheme Over All Views

COLOUR PMS 2767c RAL 5011

PEUGEOT	Date:7-10-2011
Project: Cars2 Barnsley	
Title: Signage	Drawn: W Wan
Drg No: 5	Scale:
Job Number/Reference:PE01-0130/15566	

Blaze Maintenance Limited
15 Tonbridge Road
Hildenborough, Tonbridge
Kent TN11 9BH
Tel: 01732 832555
Fax: 01732 833002

Email: info@blazemaintenance.co.uk

ISO 9001 REGISTERED FIRM
ISO 14001 REGISTERED FIRM
OHSAS 18001 REGISTERED FIRM

Copyright © 2008
The details shown on this drawing are confidential and the exclusive property of Blaze Maintenance Limited. No use, copy or disclosure of this drawing may be made without written permission and it is to be returned to Blaze Maintenance Limited upon request.

Revision: (C) Relocated sign positions 03-08-2012