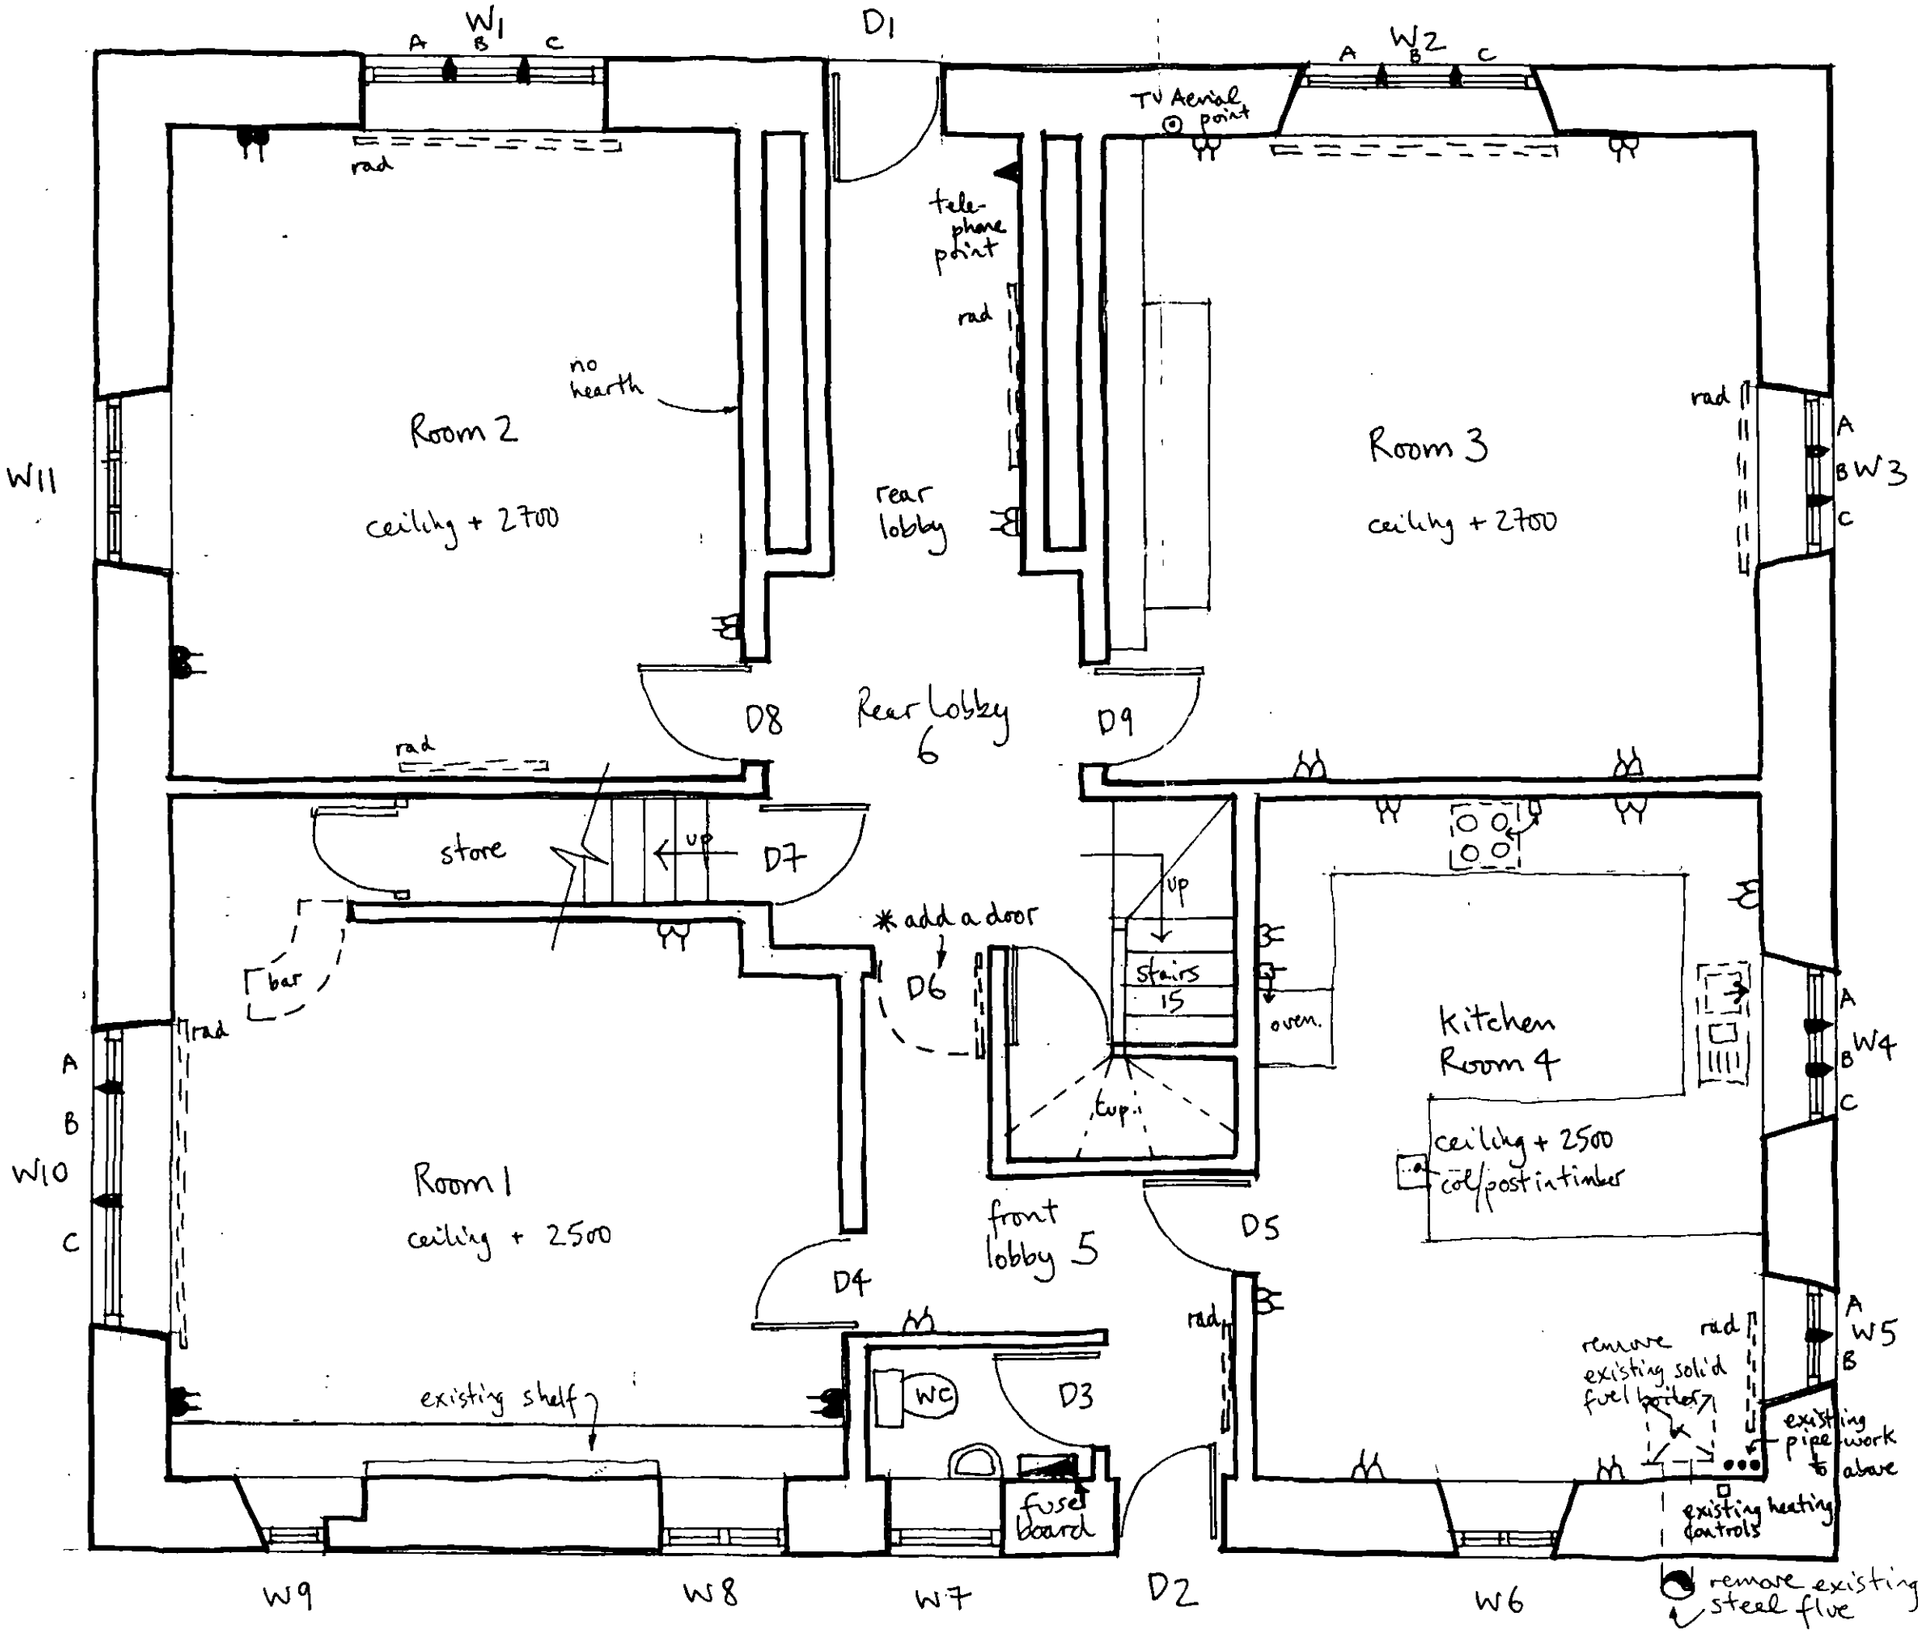


B existing double sockets

B new double sockets.

rad - existing radiator.

PROPOSE LAYOUT IS AS EXISTING UNLESS NOTED OTHERWISE

READ WITH THE SCHEDULE OF WORK


Tyers Hall Farm
Tyers Hill

Existing Ground Floor Plan and noted amendments.

Scale 1:50 **Jan 12**

Drawing No. 01 rev 0

john yard **jy**
architect
10, Allergill Park,
Upperthong,
Holmfirth,
HD9 3XH
West Yorkshire
Tel 01484 687412
m 07739 084038

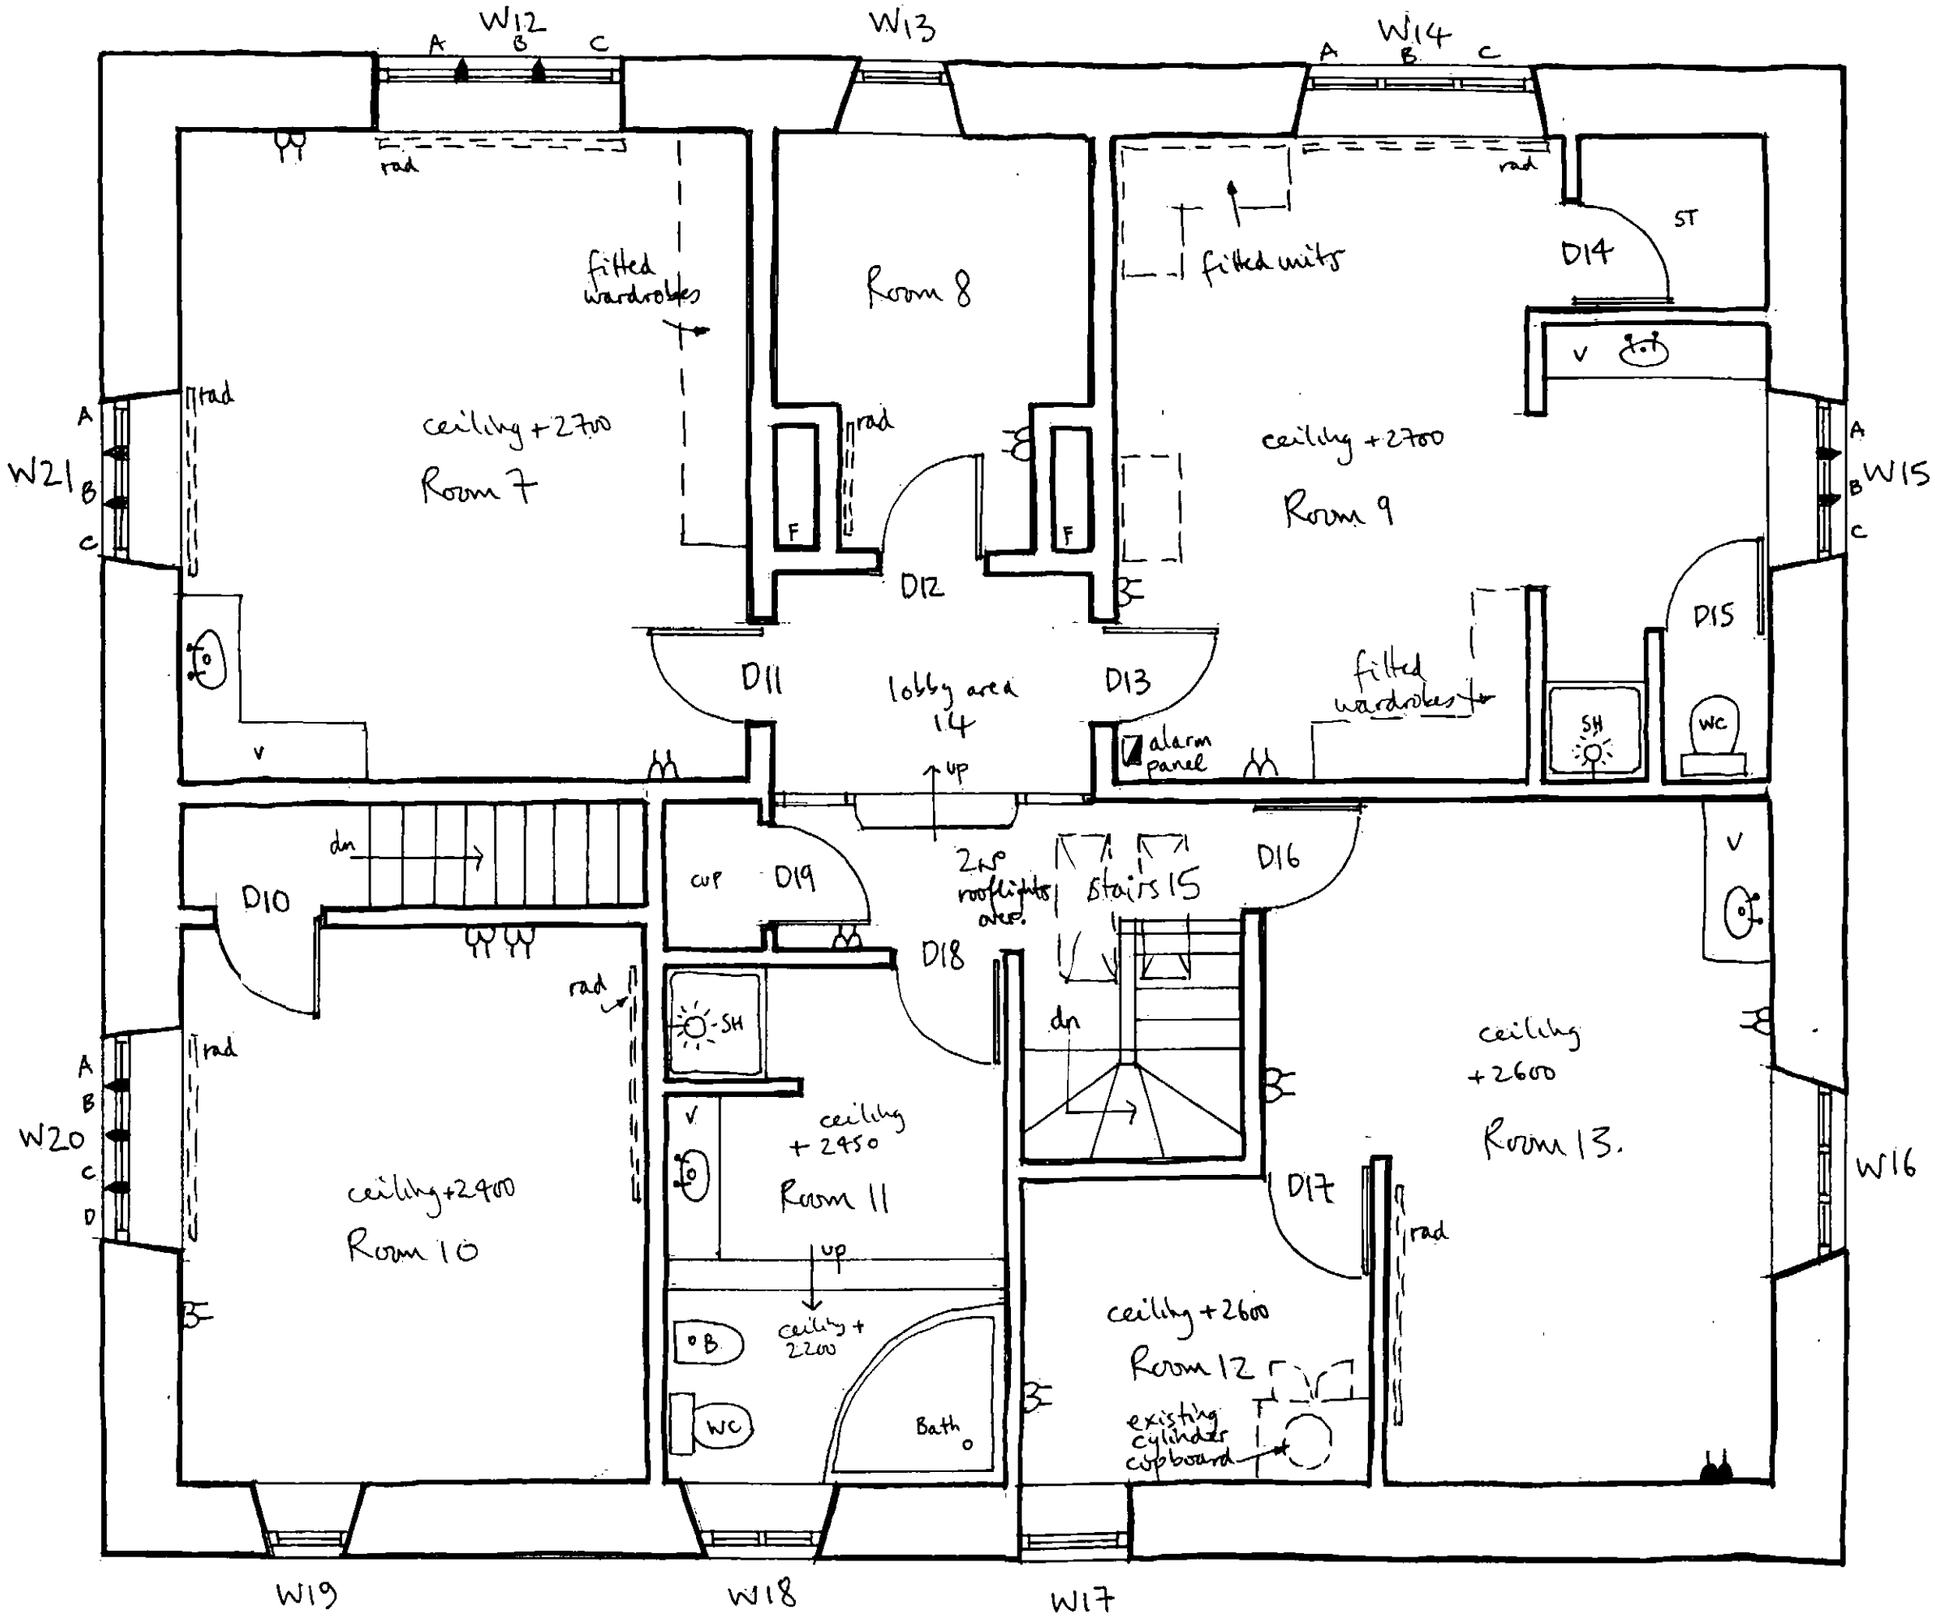

PROPOSED LAYOUT IS AS EXISTING UNLESS NOTED OTHERWISE.
READ WITH THE SCHEDULE OF WORK.

Tyers Hall Farm
Tyers Hill

Existing First Floor Plan and noted amendments.

Scale 1:50 **Jan 12**

Drawing No. 02 rev 0

john yard **jy**
architect
10, Allergill Park,
Upperthong,
Holmfirth,
HD9 3XH
West Yorkshire
Tel 01484 687412
m 07739 084038

Revisions



Tyers Hall Farm
Tyers Hill

Existing South Elevation

Scale NTS **March 12**

Drawing No. 03 rev 0

john yard jy
architect
10, Allergill Park,
Upperthong,
Holmfirth,
HD9 3XH
West Yorkshire
Tel 01484 687412
m 07739 084038

Revisions



Tyers Hall Farm
Tyers Hill

Existing North Elevation

Scale NTS March 12

Drawing No. 04 rev 0

john yard jy
architect
10, Allergill Park,
Upperthong,
Holmfirth,
HD9 3XH
West Yorkshire
Tel 01484 687412
m 07739 084038

Revisions



Tyers Hall Farm
Tyers Hill

Existing East Elevation

Scale NTS **March 12**

Drawing No. 05 rev 0

john yard jy
architect
10, Allergill Park,
Upperthong,
Holmfirth,
HD9 3XH
West Yorkshire
Tel 01484 687412
m 07739 084038

Revisions



Tyers Hall Farm
Tyers Hill

Existing West Elevation

Scale NTS **March 12**

Drawing No. 06 rev 0

john yard jy
architect
10, Allergill Park,
Upperthong,
Holmfirth,
HD9 3XH
West Yorkshire
Tel 01484 687412
m 07739 084038