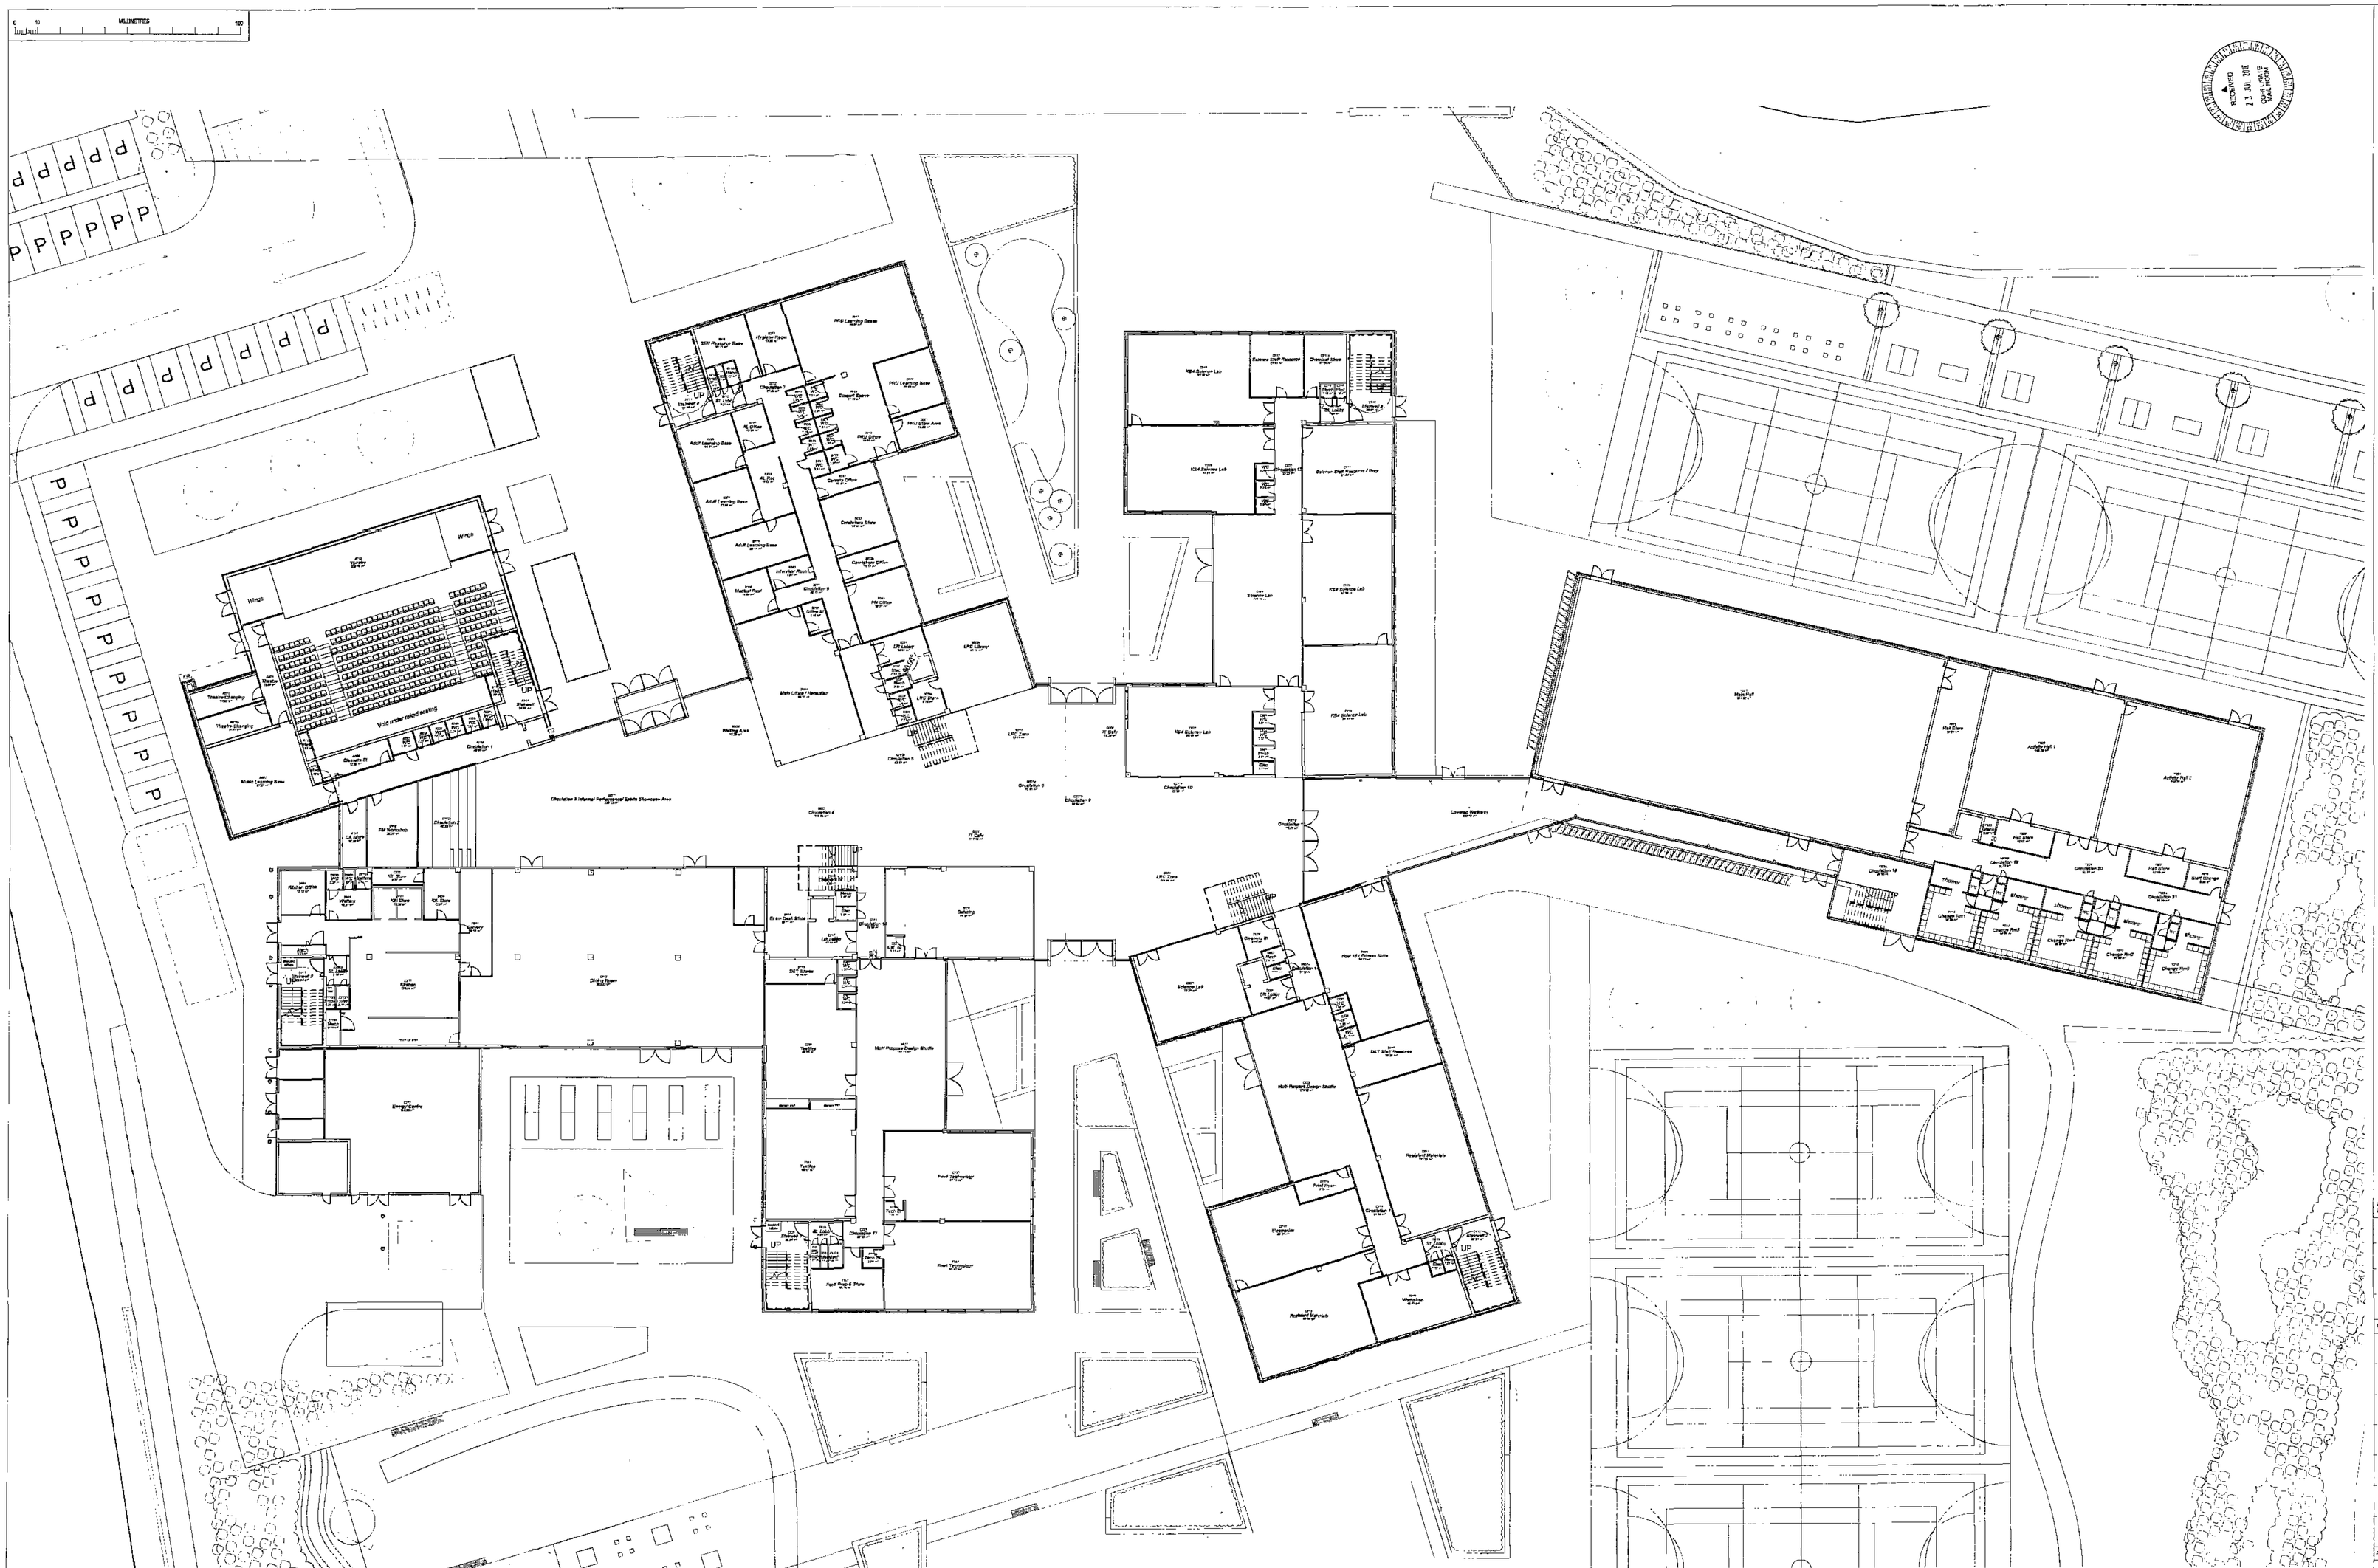


1 **00GF Lvl**
1 : 200

PLANNING ISSUE

ATKINS

NOTES

1. DO NOT SCALE FROM THIS DRAWING
2. ALL MEASUREMENTS ARE IN MILLIMETRES UNLESS STATED OTHERWISE.
3. THIS DRAWING IS TO BE READ IN CONJUNCTION WITH THE SPECIFICATION AND ALL RELEVANT ARCHITECTURAL, ELECTRICAL, MECHANICAL AND STRUCTURAL DRAWINGS.

RECEIVED 13 JUL 2015 CAMDEN LOCATE SCAL HOUSE

IN ADDITION TO THE HAZARDS/RISKS NORMALLY ASSOCIATED WITH THE TYPES OF WORK DETAILED ON THIS DRAWING, NOTE THE FOLLOWING SIGNIFICANT RESIDUAL RISKS

ITEM	HAZARD	RISK

REV	DESCRIPTION	BY	DATE	CHKD	AUTH

ATKINS
Atkins Limited
3100 Century Way
Thorpe Park
Leeds
LS15 8ZB
England
Telephone +44 (0)113 386 6000
Fax +44 (0)113 386 6002

CLIENT: Barnsley Partnership for Learning | LAING O'ROURKE


PROJECT
BARNSLEY BSF
HOLGATE KINGSTONE ALC
5089005

TITLE
Ground Floor Plan
General Arrangement


SCALE	ORIGINAL SIZE	DESIGNED	DRAWN	CHECKED	AUTHORISED
1: 200	A0	RW	CD	RW	LP
	OFFICE	DATE	DATE	DATE	DATE
	LEO	26.04.15	16.07.15	16.07.15	

CLIENT | SCHOOL | DISCIPLE | DOC | CUSTB | ZONE | LEVEL | GRID NO | KEY
BP4L_KIN_ATK_PL_ 00_BW_00_03_P01


BP4L_KIN_ATK_DR_ 00_BW_00_03_P01

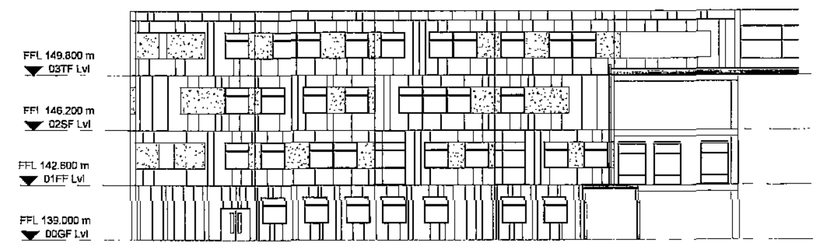


1 **Block B West**
1 : 200

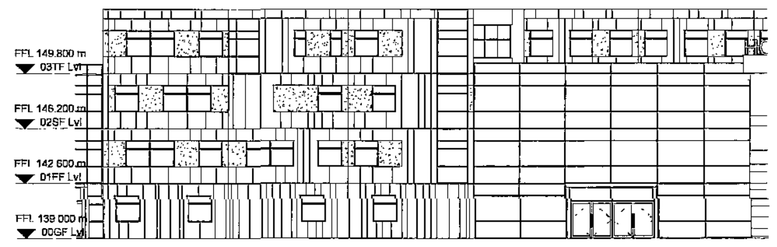


2 **Block B North**
1 : 200

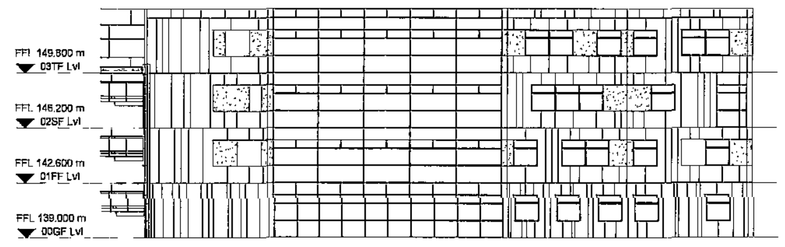


3 **Block B East**
1 : 200

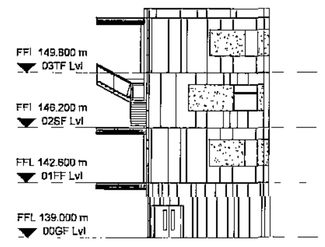


4 **Block B South**
1 : 200

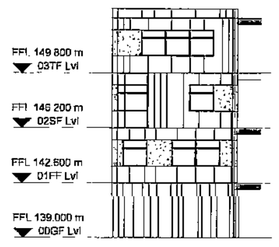


5 **Block B North 2**
1 : 200

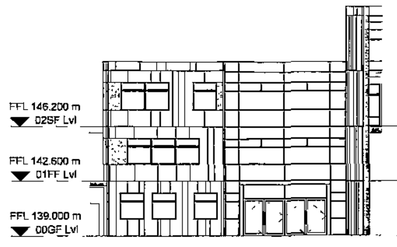


6 **Block C North Entrance**
1 : 200

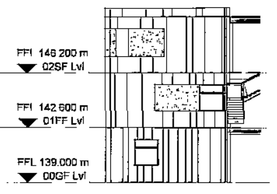


7 **Block C South**
1 : 200

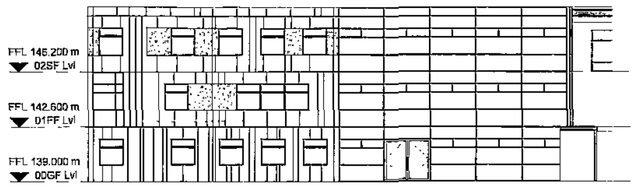


8 **Block C West**
1 : 200

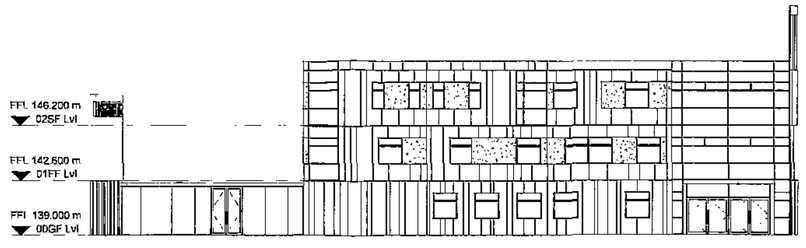


9 **Block C North**
1 : 200

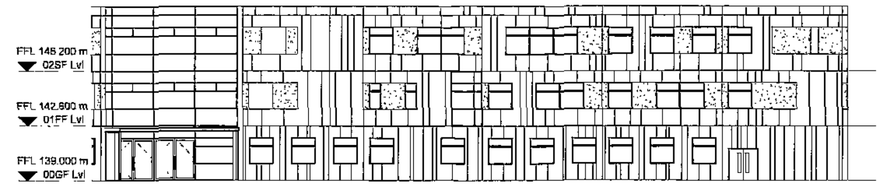


10 **Block C East**
1 : 200

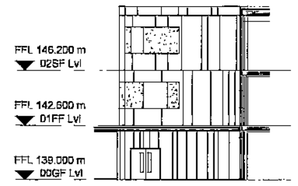


11 **Block D North**
1 : 200

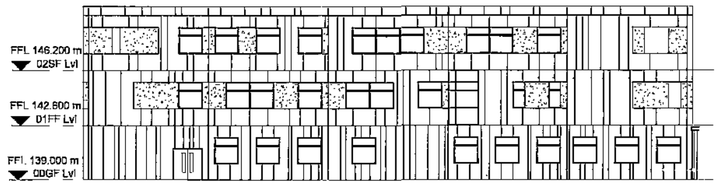


12 **Block D East**
1 : 200

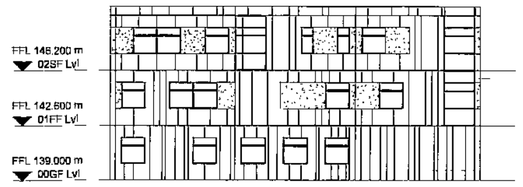


13 **Block D South**
1 : 200

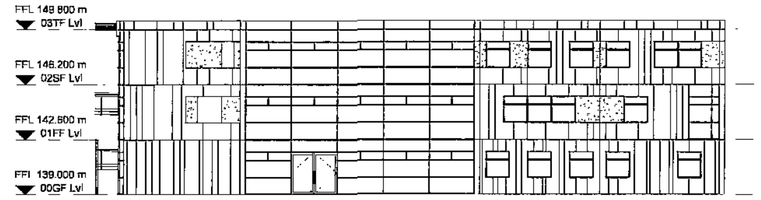


14 **Block D West**
1 : 200

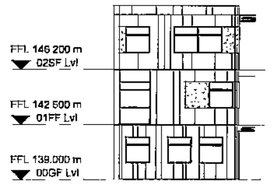


15 **Block D South 2**
1 : 200

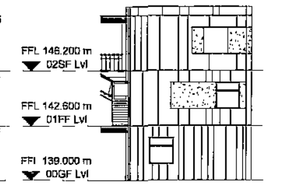


16 **Block D North 2**
1 : 200

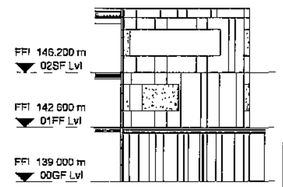


26 **Block C South 2**
1 : 200

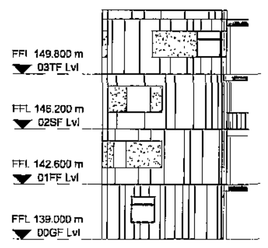

17 **Block E North**
1 : 200

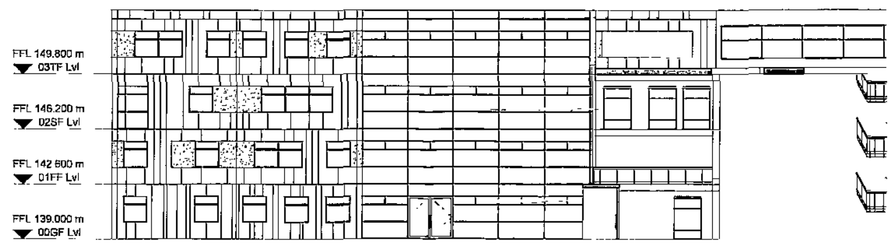


18 **Block E East**
1 : 200

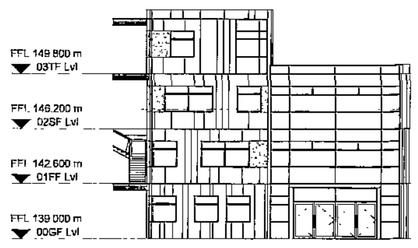


19 **Block E South**
1 : 200




24 **Plant Room East**
1 : 200

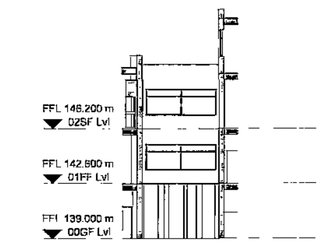


25 **Heart Space West**
1 : 200

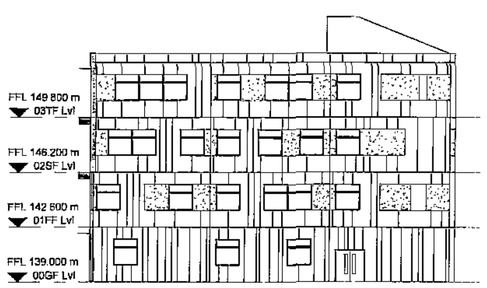

20 **Block E West**
1 : 200

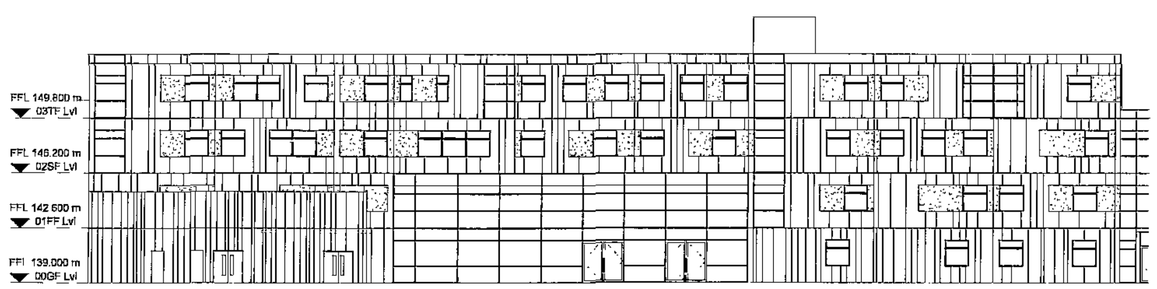

21 **Block E South 2**
1 : 200

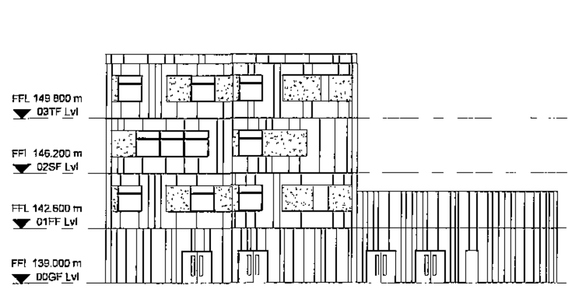

22 **Block E West 2**
1 : 200



23 **Block E North 2**
1 : 200

MILLIMETRES

RECEIVED 13 JAN 15 Planning Services

ATKINS

NOTES

1 DO NOT SCALE FROM THIS DRAWING

2 ALL MEASUREMENTS ARE IN MILLIMETRES UNLESS STATED OTHERWISE.

3 THIS DRAWING IS TO BE READ IN CONJUNCTION WITH THE SPECIFICATION AND ALL RELEVANT ARCHITECTURAL, ELECTRICAL, MECHANICAL AND STRUCTURAL DRAWINGS

BP4L_KIN_ATK_DR_05_BW_LL_0220I

AN ADDITION TO THE HAZARDS/RISKS NORMALLY ASSOCIATED WITH THIS TYPES OF WORK DETAILED ON THIS DRAWING, NOTE THE FOLLOWING SIGNIFICANT RESIDUAL RISKS

ITEM	HAZARD	RISK

REV	DESCRIPTION	BY	DATE	CHKD	AUTH

ATKINS
Atkins Limited
3100 Century Way
Thorpe Park
Leeds
LS15 8ZB
England
Telephone +44 (0)113 395 6000
Fax +44 (0)113 305 6002


CLIENT:
Barnsley Partnership for Learning
LAING O'ROURKE

PROJECT:
BARNSLEY BSF
HOLGATE KINGSTONE ALC
5089005


TITLE
Elevations
Blocks B, C, D & E

SCALE	ORIGINAL SIZE	DESIGNED	DRAWN	CHECKED	AUTHORISED
1 : 200	A3	RW	BS	RW	RW
	SIGNED	DATE	DATE	DATE	DATE
	LEO	04.09.15	04.09.15	04.09.15	04.09.15


CLIENT BP4L KIN ATK PL_ 05_BW_LL_02_P01

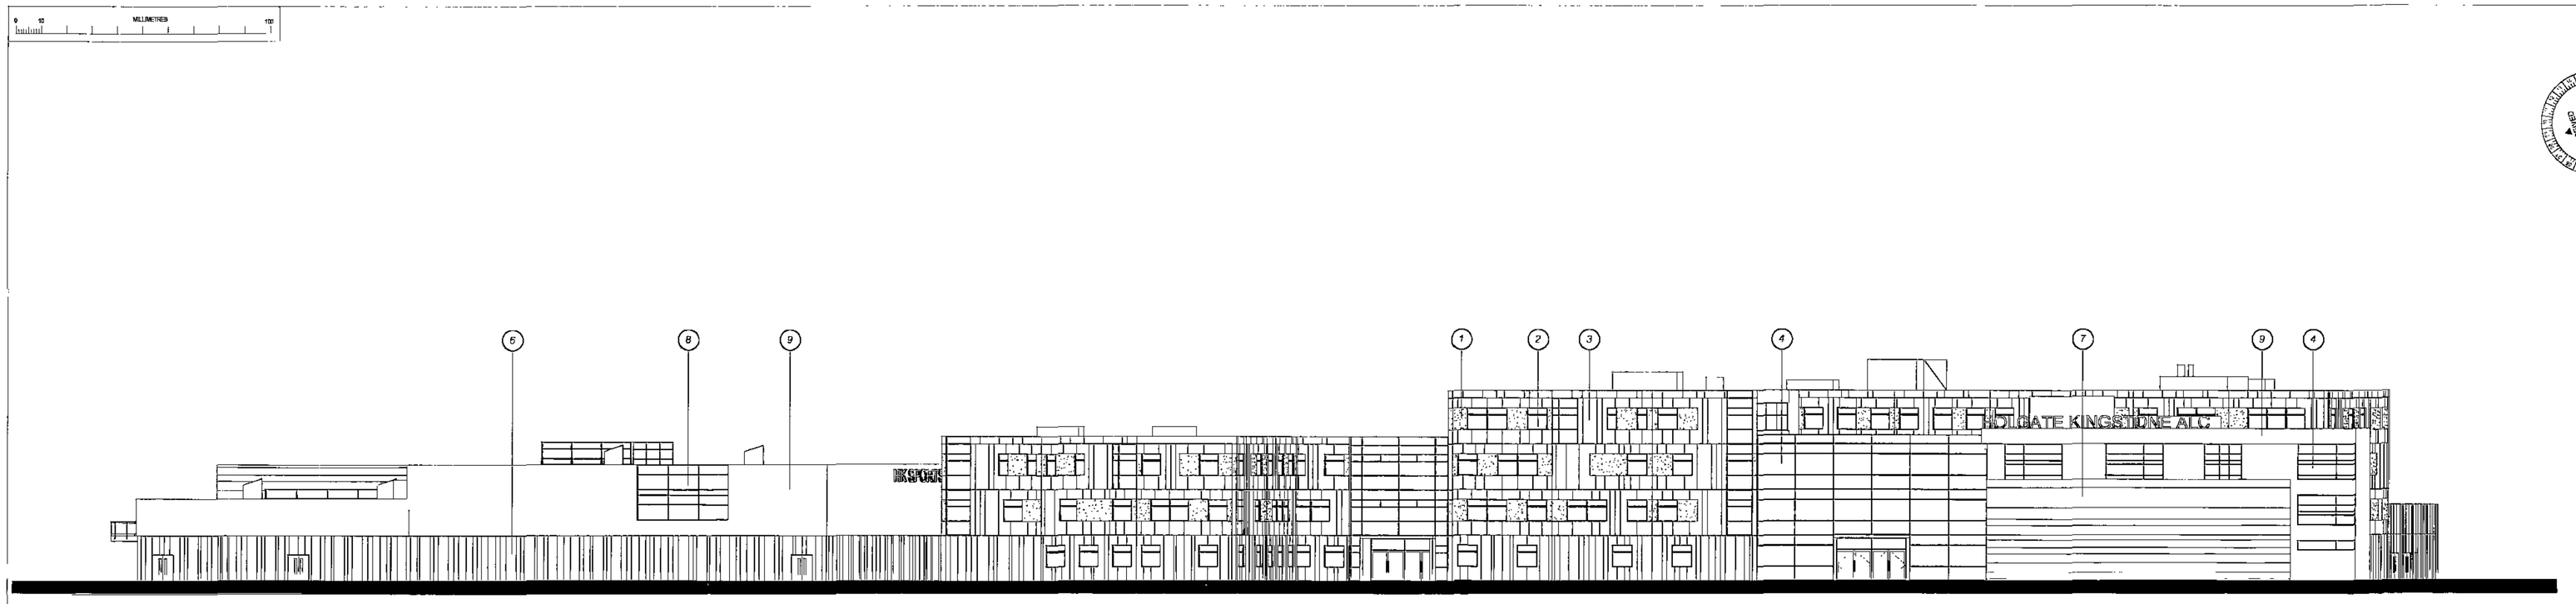


1 North West Entrance
1 : 200

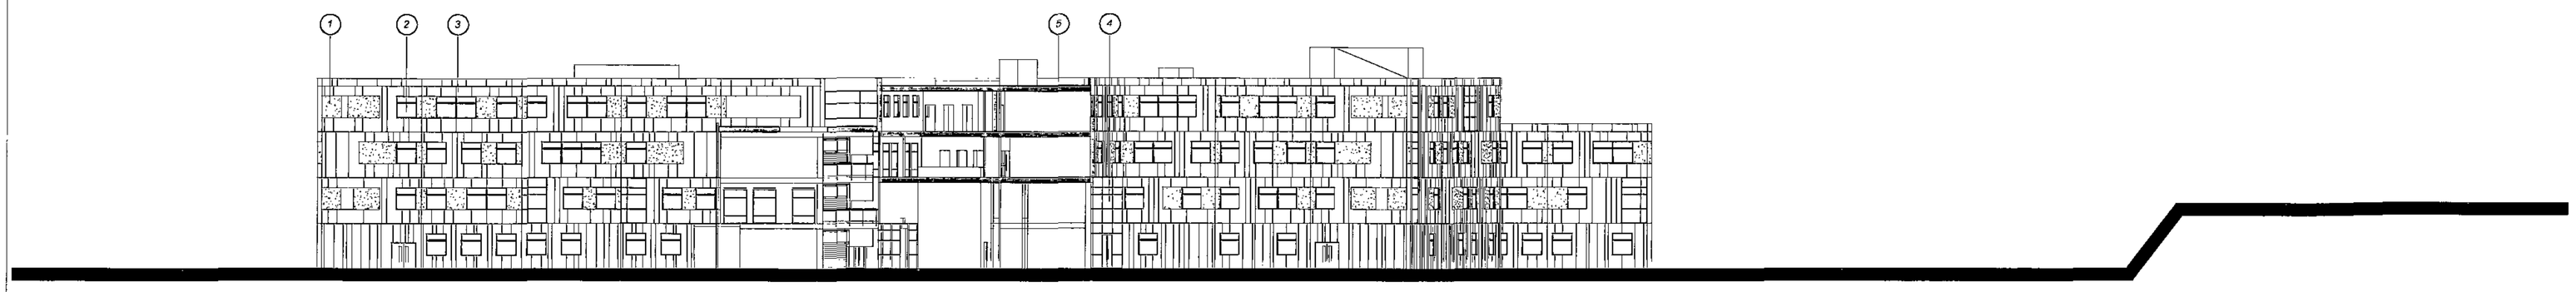

2 South West 1
1 : 200

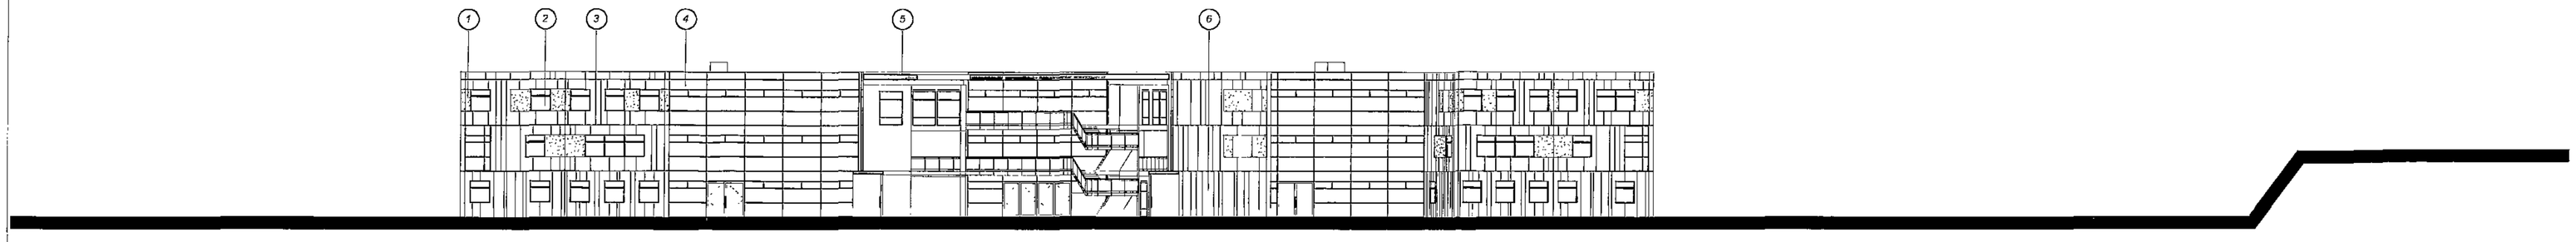

3 South West 2
1 : 200

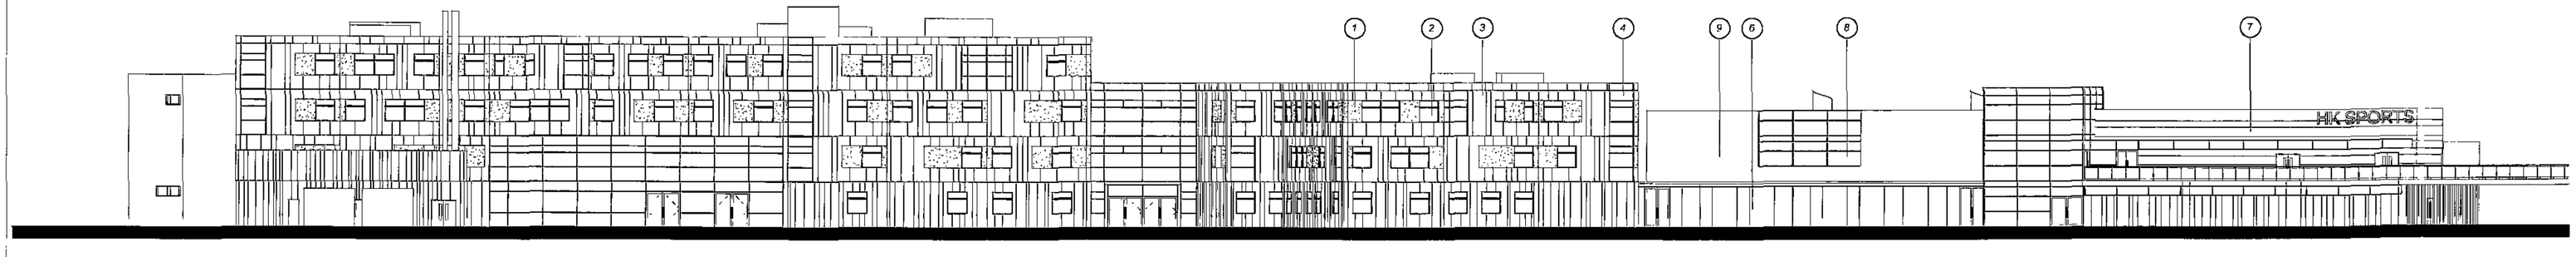

4 South East
1 : 200

ATKINS

NOTES

1. DO NOT SCALE FROM THIS DRAWING.
2. ALL MEASUREMENTS ARE IN MILLIMETRES UNLESS STATED OTHERWISE
3. THIS DRAWING IS TO BE READ IN CONJUNCTION WITH THE SPECIFICATION AND ALL RELEVANT ARCHITECTURAL, ELECTRICAL, MECHANICAL AND STRUCTURAL DRAWINGS.

1. ROCKPANEL ROCKLOAD COLOURED DECORATIVE PANEL OR SIMILAR - COLOURS TBC
2. DOUBLE GLAZED WINDOW UNIT COLOUR TBC
3. RECONSTITUTED STONE ARCHITECTURAL CLADDING PANEL COLOUR WHITE WITH QUARTZ FINISH SAMPLES TO BE PROVIDED & AGREED DURING STAGE 2
4. CURTAIN WALL GLAZING SYSTEM COLOUR TBC
5. SINGLE PLY ROOFING MEMBRANE COLOUR TBC
6. RECONSTITUTED STONE ARCHITECTURAL CLADDING PANEL COLOUR DARK GREY SAMPLES TO BE PROVIDED & AGREED DURING STAGE 2
7. ROCKPANEL CHAMELEON XTREME POLARISED COLOUR DECORATIVE PANEL. COLOUR TBC
8. TRANSPARENT POLYCARBONATE CLADDING
9. SYNTHETIC INSULATED RENDER SYSTEM COLOUR WHITE

BP4L_KIN_ATK_DR_05_BW_LL_04_

IN ADDITION TO THE HAZARDS/RISKS NORMALLY ASSOCIATED WITH THE TYPES OF WORKS DETAILED ON THIS DRAWING, NOTE THE FOLLOWING SIGNIFICANT RESIDUAL RISKS:

ITEM	HAZARD	RISK

REV	DESCRIPTION	BY	DATE	CHKD	AUTH

ATKINS
Atkins Limited
3rd/4th Cemtury Way
Thorpe Park
Leeds
LS15 8ZB
England
Telephone +44 (0)113 355 6000
Fax +44 (0)113 355 6002

CLIENT
Barnsley Partnership for Learning
LAING O'ROURKE


PROJECT
BARNSLEY BSF
HOLGATE KINGSTONE ALC
5069006

TITLE
GA Elevations


SCALE	DRAWING SIZE	DESIGNED	DRAWN	CHECKED	AUTHORISED
1 : 200	A0		Author	Checker	Approver
	OFFICE	DATE	DATE	DATE	DATE
	LEO				

CLIENT PROJECT CONSULT ZONE ZONE TYPE LEVEL DRG NO REV
BP4L_KIN_ATK_PL_05_BW_LL_04_


0 10 MILLIMETRES 100

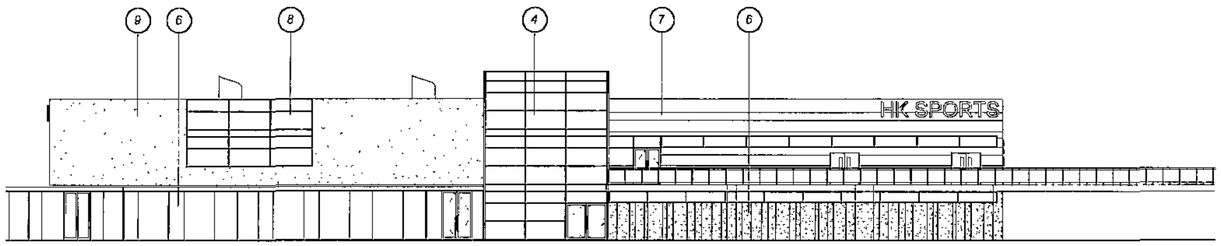


1 Sports Hall South
1 : 200

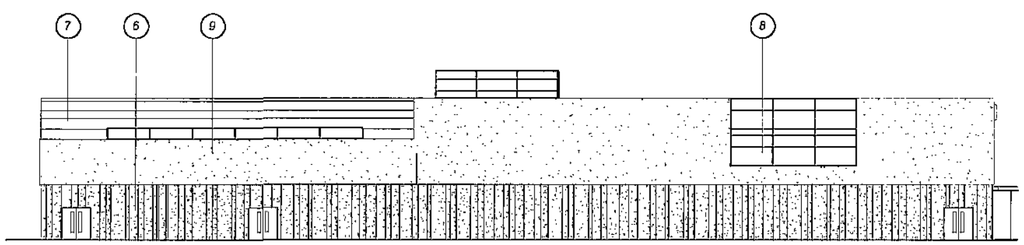

2 Sports Hall North
1 : 200

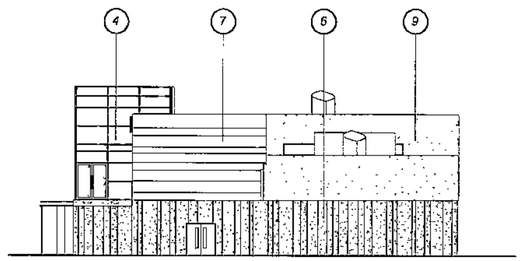


3 Sports Hall East
1 : 200

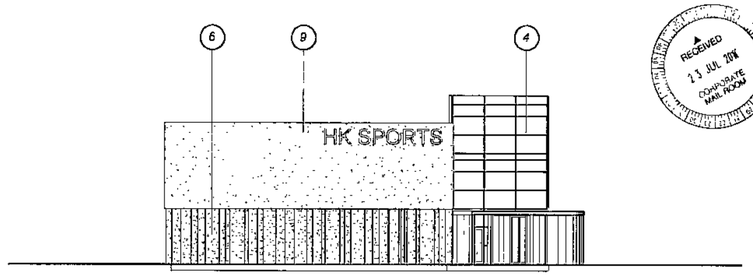


4 Sports Hall West
1 : 200


RECEIVED
23 JUL 2014
CONSULTATE MAIL ROOM

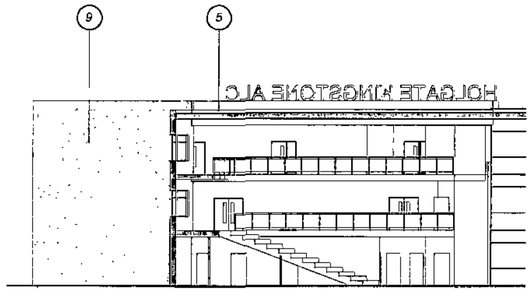


5 Performance Hall South
1 : 200

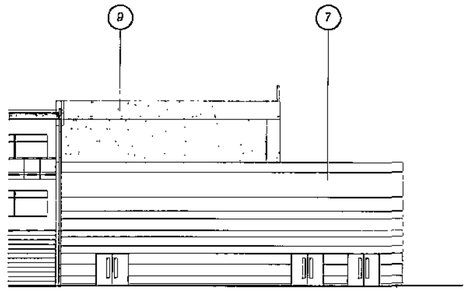

6 Performance Hall East
1 : 200

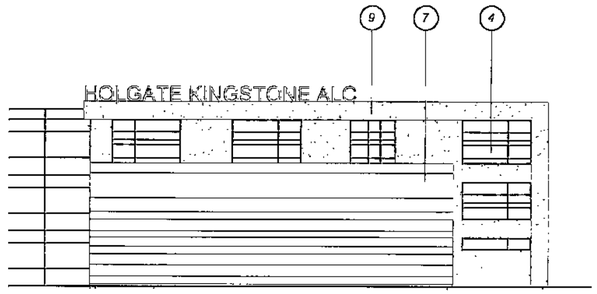

7 Performance Hall North
1 : 200

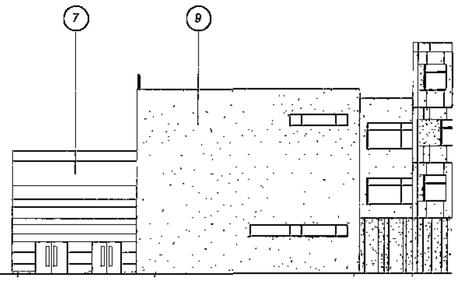

8 Performance Hall West
1 : 200

NOTES

1. DO NOT SCALE FROM THIS DRAWING.
2. ALL MEASUREMENTS ARE IN MILLIMETRES UNLESS STATED OTHERWISE.
3. THIS DRAWING IS TO BE READ IN CONJUNCTION WITH THE SPECIFICATION AND ALL RELEVANT ARCHITECTURAL, ELECTRICAL, MECHANICAL AND STRUCTURAL DRAWINGS.

1. ROCKPANEL ROCKLOAD COLOURED DECORATIVE PANEL OR SIMILAR - COLOURS TBC
2. DOUBLE GLAZED WINDOW UNIT COLOUR TBC
3. RECONSTITUTED STONE ARCHITECTURAL CLADDING PANEL COLOUR WHITE WITH QUARTZ FINISH SAMPLES TO BE PROVIDED & AGREED DURING STAGE 2
4. CURTAIN WALL GLAZING SYSTEM COLOUR TBC
5. SINGLE PLY ROOFING MEMBRANE COLOUR TBC
6. RECONSTITUTED STONE ARCHITECTURAL CLADDING PANEL COLOUR DARK GREY SAMPLES TO BE PROVIDED & AGREED DURING STAGE 2
7. ROCKPANEL CHAMELEON XTREME POLARISED COLOUR DECORATIVE PANEL COLOUR TBC
8. TRANSPARENT POLYCARBONATE CLADDING
9. SYNTHETIC INSULATED RENDER SYSTEM COLOUR WHITE

IN ADDITION TO THE HAZARDS/RISKS NORMALLY ASSOCIATED WITH THE TYPES OF WORK DETAILED ON THIS DRAWING NOTE THE FOLLOWING SIGNIFICANT RESIDUAL RISKS

ITEM HAZARD RISK

REV DESCRIPTION BY DATE CHK'D AUTH

ATKINS

Atkins Limited
3100 Century Way
Thorpe Park
Leeds
LS15 8ZB
England
Telephone +44 (0)113 386 6000
Fax +44 (0)113 389 6389

CLIENT
Barnsley Partnership For Learning
LAING O'ROURKE

PROJECT
Holgate Kingstone ALC

TITLE
Elevations
Sports Hall
Performance Hall

SCALE	ORIGINAL SIZE	DESIGNED	DRAWN	CHECKED	AUTHORISED
1 200	A1		BB	RW	RW
	OFFICE	DATE	DATE	DATE	DATE
	LEEDS				

CLIENT SCHOOL CONSULT DOC CIBTU ZONE LEVEL ORIGINATOR REV
BP4L_PEN_ATK_DR_05_BW_LL_03 P01

BP4L_PEN_ATK_DR_05_BW_LL_03 P01