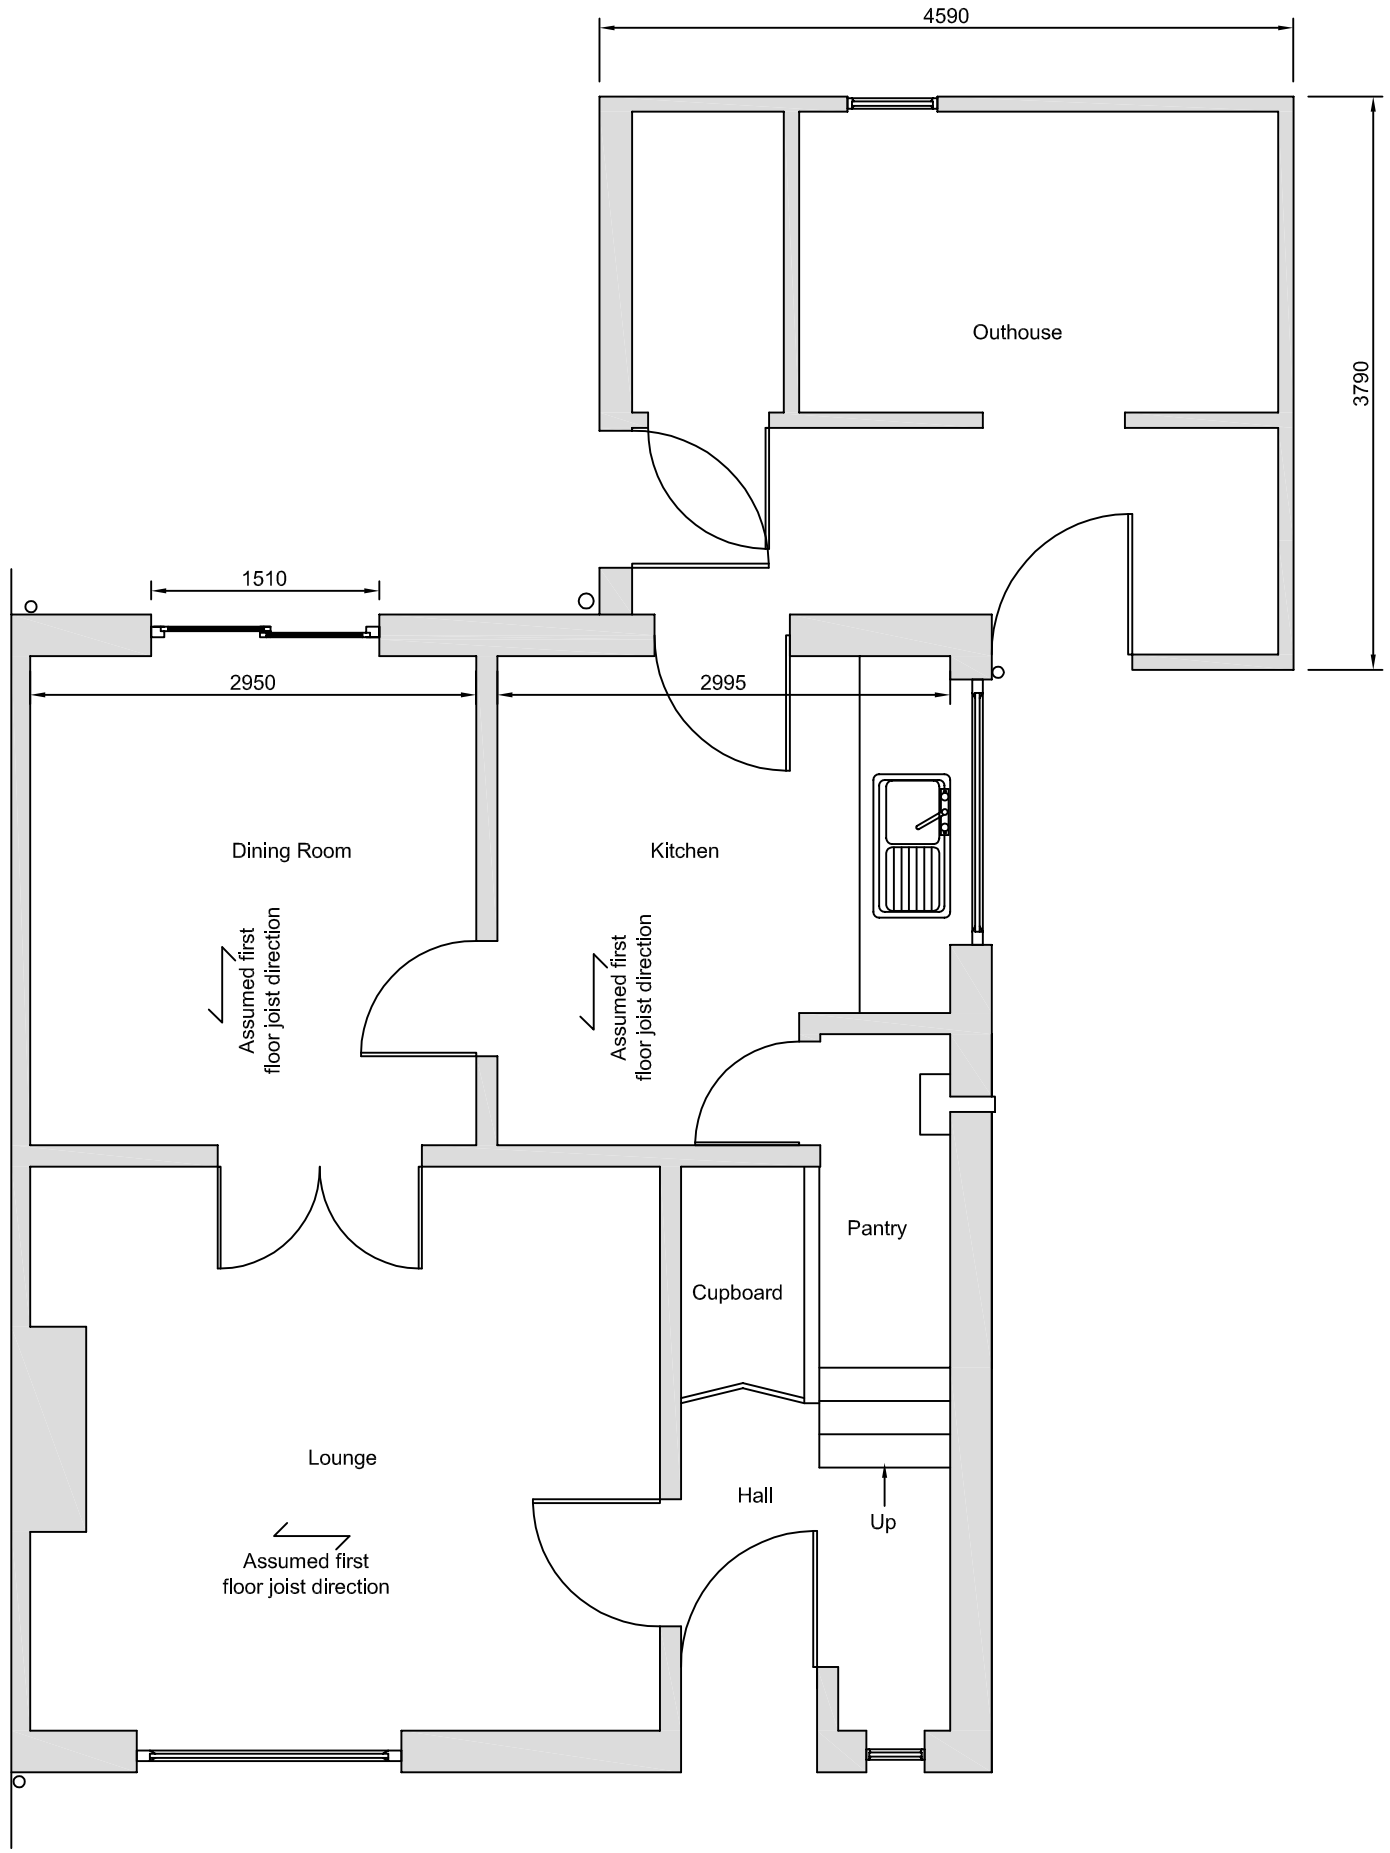


Subject to Planning & Building Regulations Approvals

Notes

1. Do not scale off this drawing. All dimensions are approximate and must be checked and verified by the contractor and client prior to commencing on site. All drawings read in conjunction with Planning and Building Regulations specification.

2. Assumed existing construction, brick outer leaf, 50mm cavity and blockwork inner leaf.

Attollo Building Design
12 Caister Avenue
Chapeltown
Sheffield, S35 2ZN
Tel: 0114 2459488
Mobile: 07905442027
Email: attollo@sky.com
Web: www.attollobuildingdesign.co.uk

Address
1 Princess Grove, Barnsley, S75 3BG

Project
Single Storey Extension & Installation of Ground Floor WC.

Drawing Title
Existing Ground Floor Plan

Scale	***Date***	***Drawing No.***
1:50 @ A3	14.12.2013	Pr32/01