


Revision	Date
A PORCH ADDED	01/11/2018

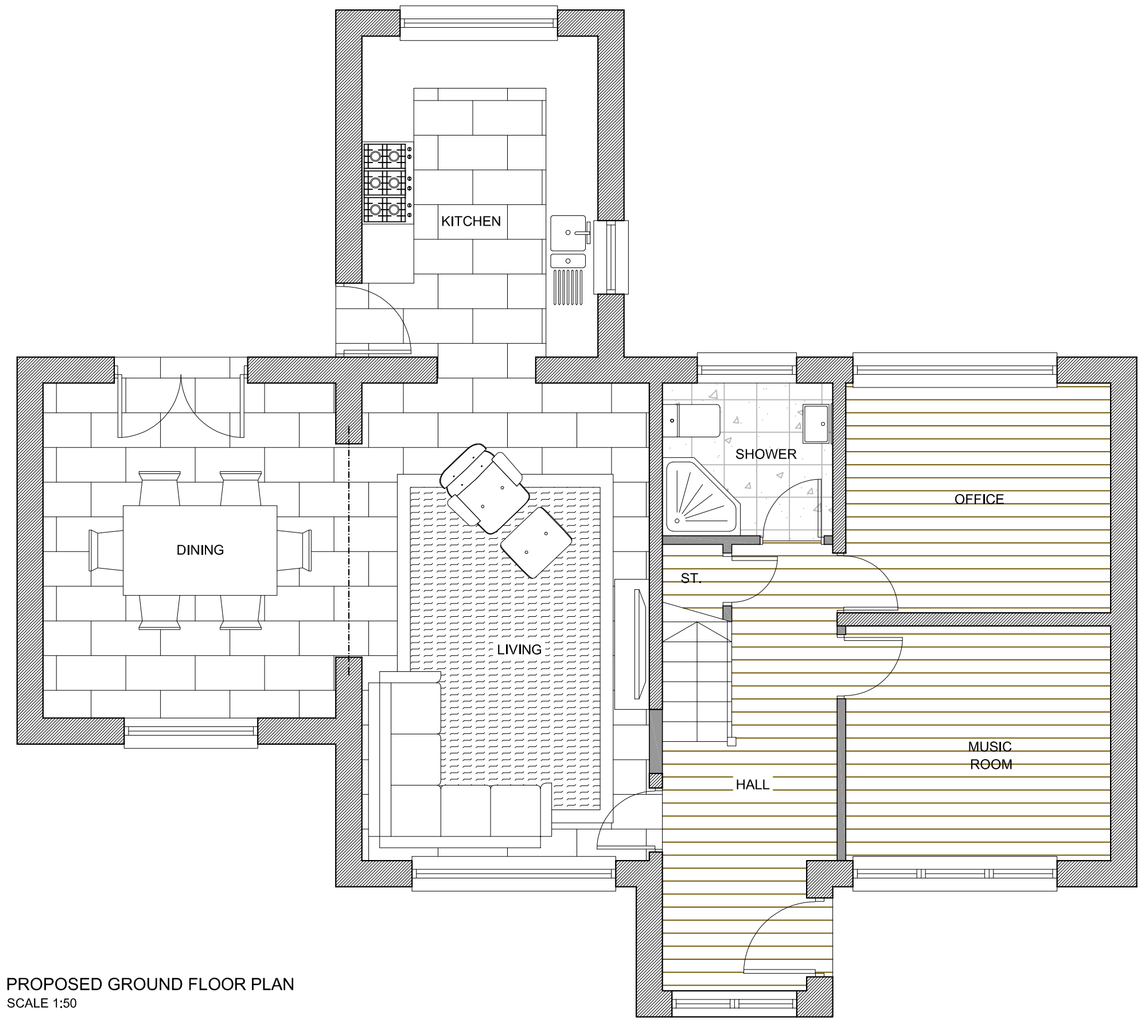


PROPOSED GROUND FLOOR PLAN
SCALE 1:50

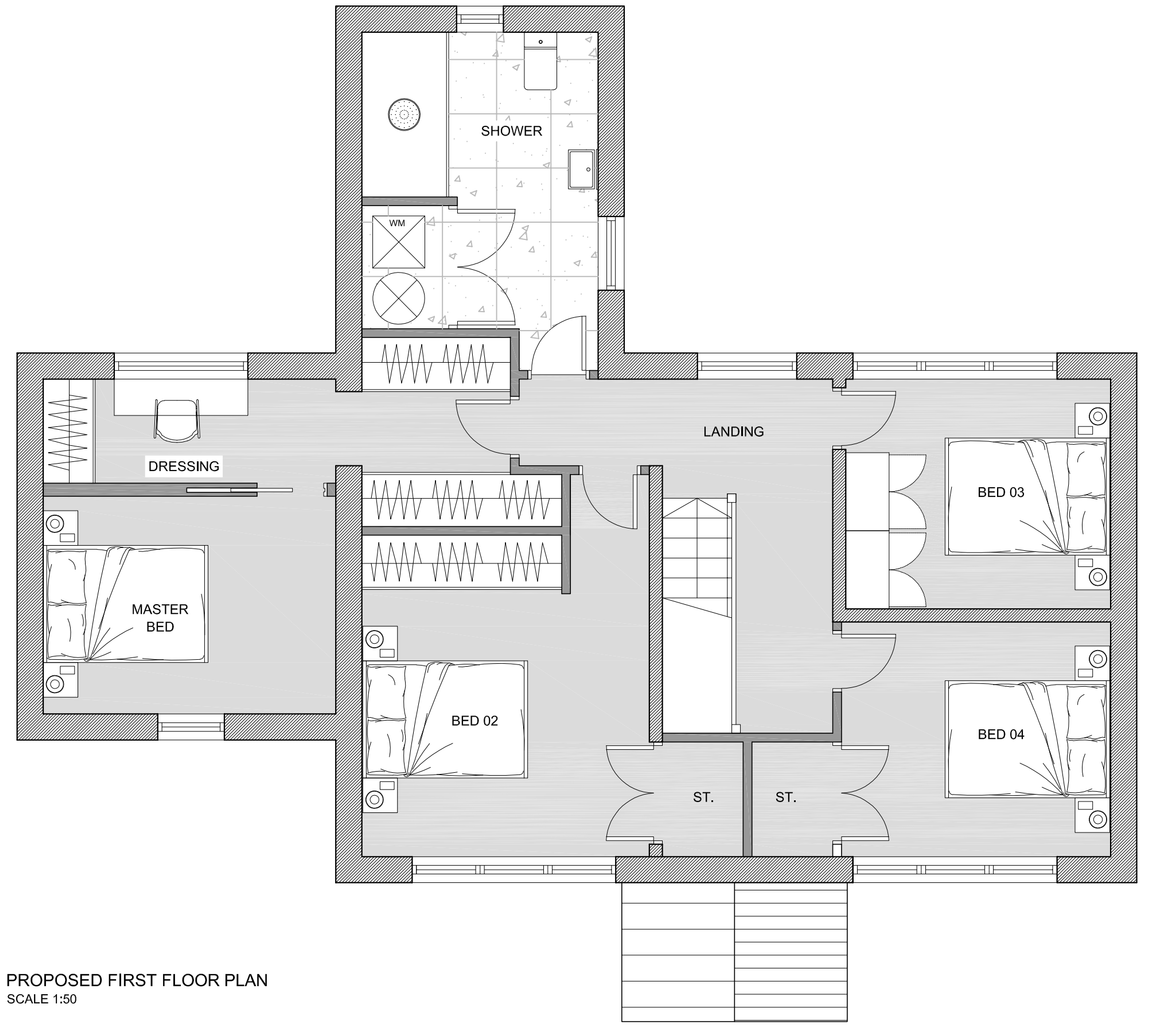


PROPOSED FIRST FLOOR PLAN
SCALE 1:50

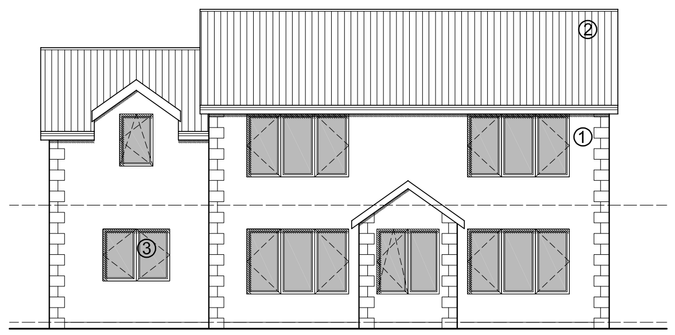


PROPOSED FRONT ELEVATION
SCALE 1:100

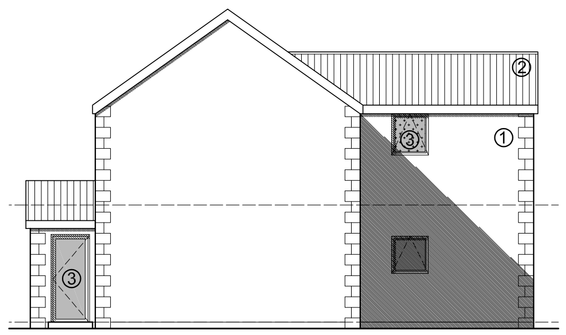

PROPOSED SIDE ELEVATION
SCALE 1:100

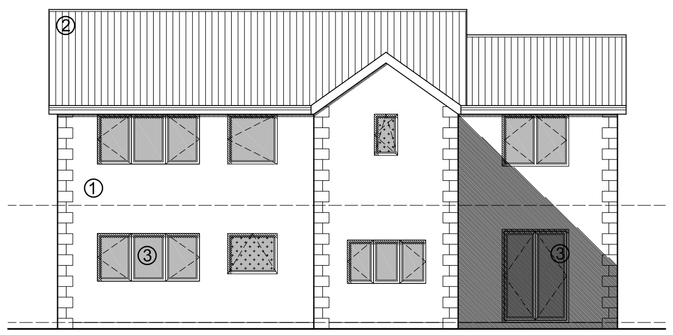

PROPOSED REAR ELEVATION
SCALE 1:100

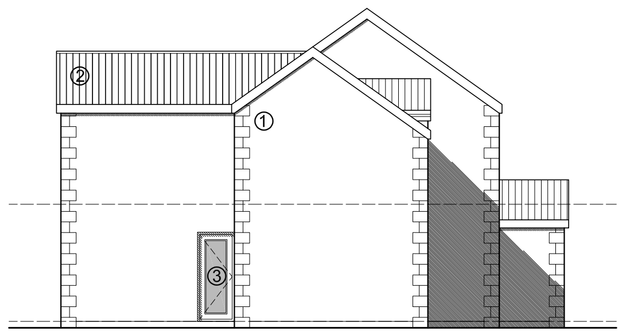

PROPOSED SIDE ELEVATION
SCALE 1:100

KEY
1. WHITE RENDER STONE WORK EDGE
2. TILE
3. PVC WINDOWS AND DOORS

CODA Bespoke
Sheffield - Manchester
www.codastudios.co.uk
0114 2794931
hello@codastudios.co.uk

MR & MRS RANNUS	Client
DECEMBER COTTAGE	Job
PROPOSED PLANS & ELEVATIONS	Title

DRAWN	CHECKED	DATE	SCALE	
DC	AGH	JULY 2017	A3 ISSUE: -	A1 ISSUE: AS SHOWN
REVISION	DRAWING STATUS		DRAWING NUMBER	
A	-		2616-002	

© COPYRIGHT EXISTS ON THE DESIGNS AND INFORMATION SHOWN ON THIS DRAWING
The Contractor must verify all dimensions on site before making shop drawings or commencing work of any kind. No dimensions to be scaled from this drawing. Architect to be notified of any discrepancies in dimensions immediately.