

Drawing No.	Rev No.
MDC001 -003	

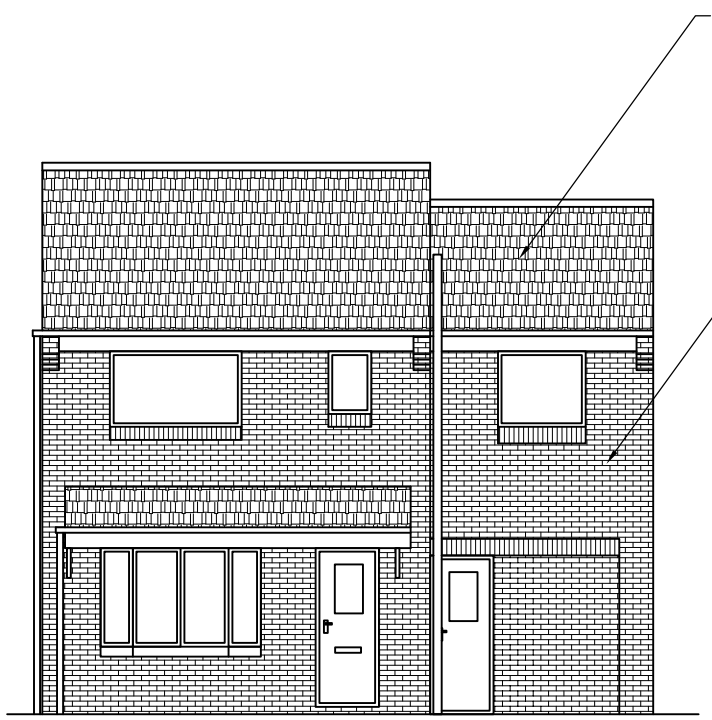

PROPOSED REAR ELEVATION
SCALE 1:100 AT A3

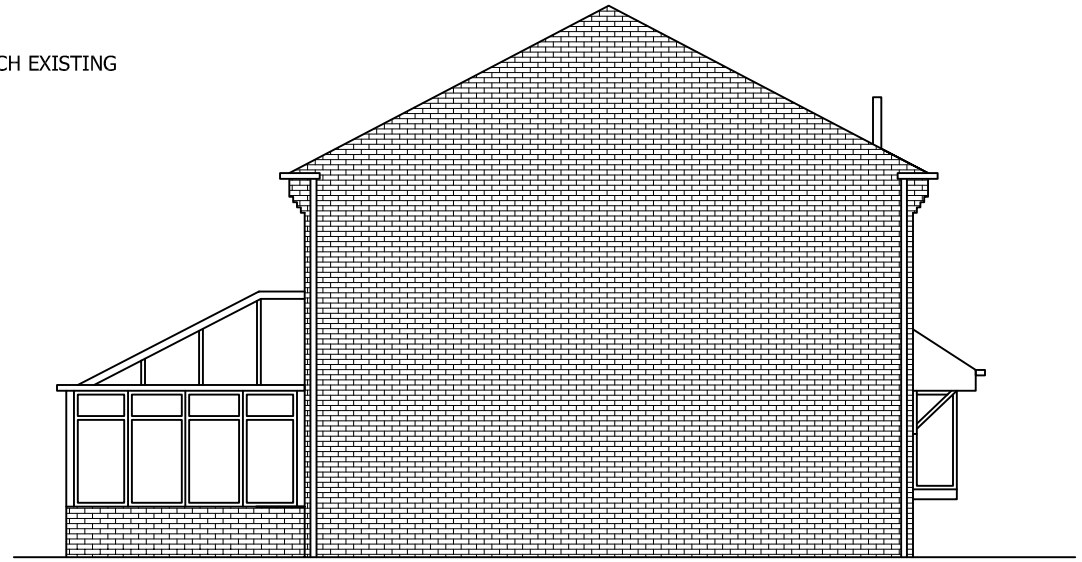

PROPOSED END ELEVATION
SCALE 1:100 AT A3

DO NOT SCALE: Contractor to check all dimensions and report any omissions or errors

NOTES

Rev	Description	By	Chk	App	Date

JRB DESIGNS Ltd
1 Saville Road
Cudworth
Barnsley
S72 8LT
Tel: 01226 383542
Fax: 01226 380078
Mob: 07970 541192
Email: john@jrbdesigns.co.uk

This drawing is copyright. © jrbdesigns Ltd.

Client
MRS D CROSSLAND

Drawing Title
PROPOSED ELEVATIONS

Address
41 KENDAL VALE
WORSBROUGH BRIDGE
BARNSLEY
S70 5NL

Project Title:
PROPOSED TWO STOREY SIDE EXTENSION

Purpose of Issue:
PLANNING

Drawing Status
FIRST ISSUE

Scale at A3	Drawn By	Date	
AS SHOWN	JRB	19/09/2013	
Checked By	Date	Approved By	Date
	19/09/2013		19/09/2013
Project No.	Drawing No.	Revision	
MDC001	003	-	

APPROVAL [X] INFORMATION [ ] TENDER [ ] CONTRACT [ ] CONSTRUCTION [ ]