

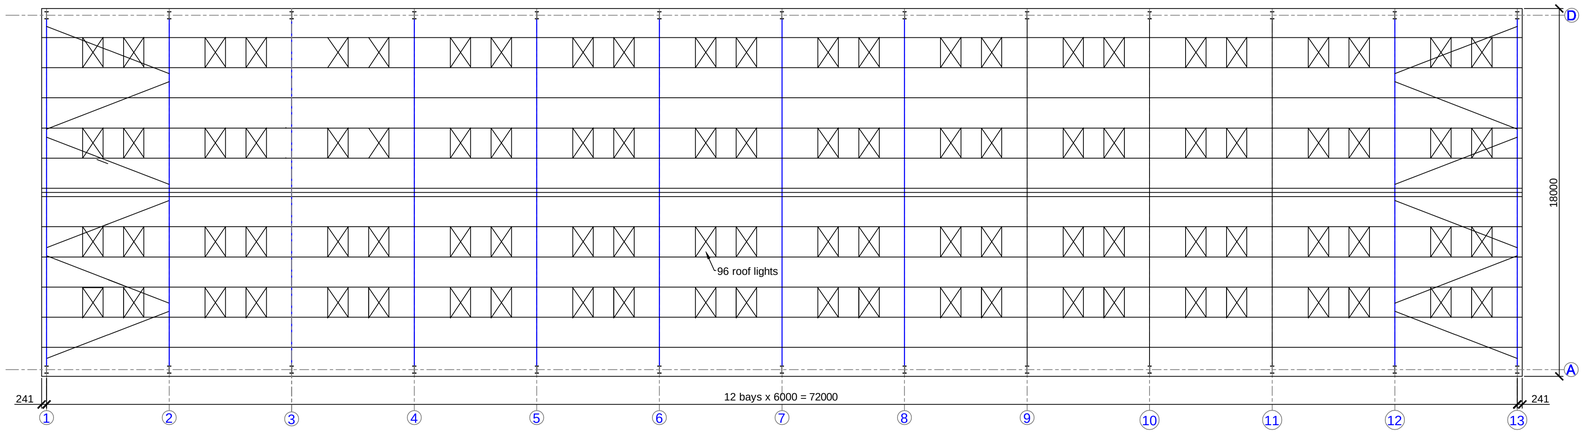



ROOF PLAN (scale = 1:150)

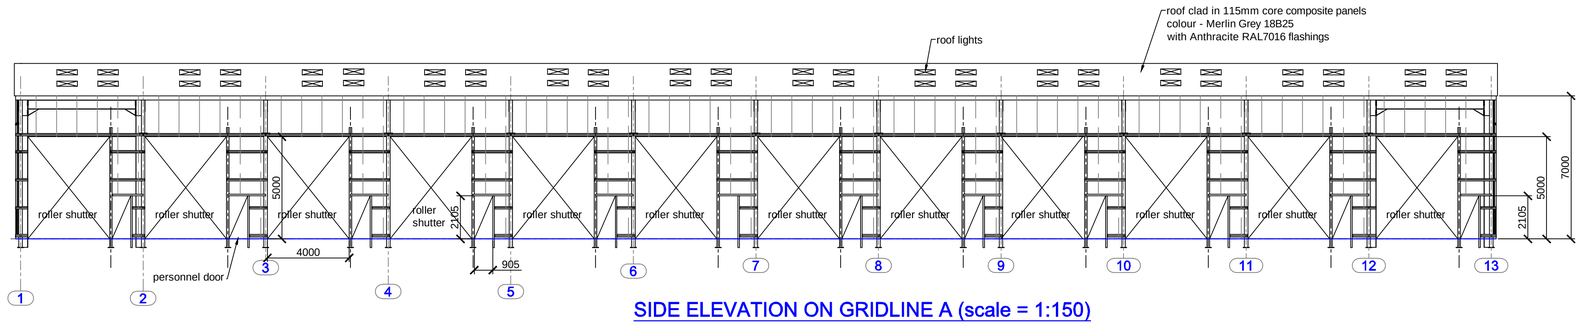

SIDE ELEVATION ON GRIDLINE A (scale = 1:150)

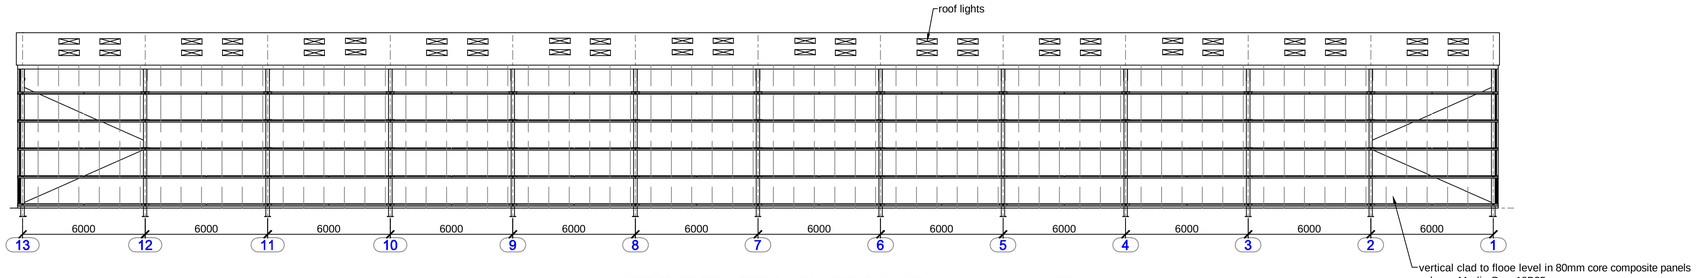


SIDE ELEVATION ON GRIDLINE A (scale = 1:150)

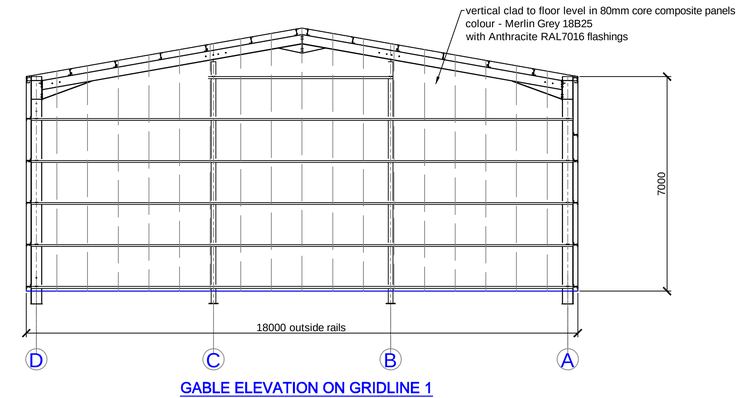

GABLE ELEVATION ON GRIDLINE 1

Plastisol coated Trimline
gutters and downpipes

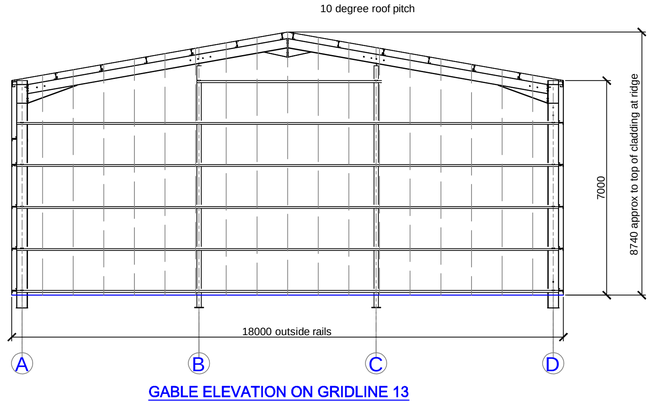

GABLE ELEVATION ON GRIDLINE 13

SCALE BAR

Revision	By	Date

National Steel Buildings
Bigger - Better - Stronger
A New Down In Steel Buildings

Client

Job Title
Building to BS EN 1090 EXC2

Site
RSP Properties Ltd

Drawing Title
LAYOUT OF PROPOSAL

Drawn DGM
Date August 2018
Scale 1:100 unless noted at A1

DRAWING No. 27163 / 10

REVISION