
THIS PLAN IS WAITING APPROVAL

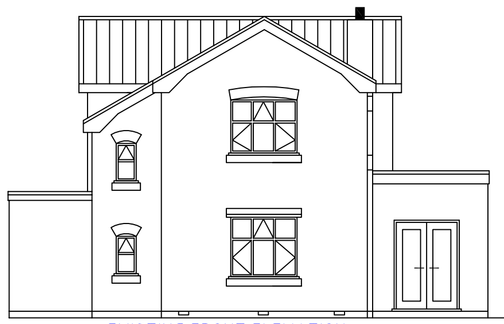


EXISTING FRONT ELEVATION




EXISTING SIDE ELEVATION



EXISTING SIDE ELEVATION

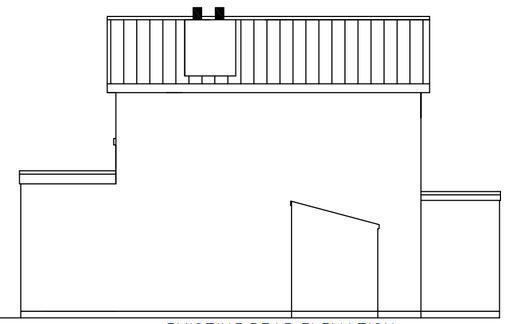


EXISTING REAR ELEVATION

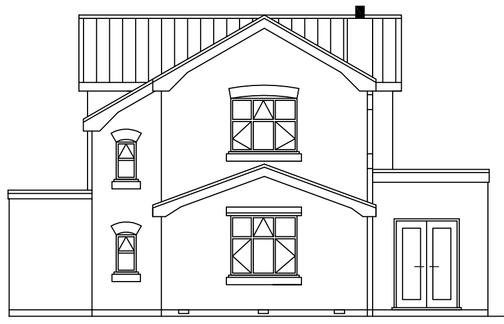


PROPOSED FRONT ELEVATION



PROPOSED SIDE ELEVATION

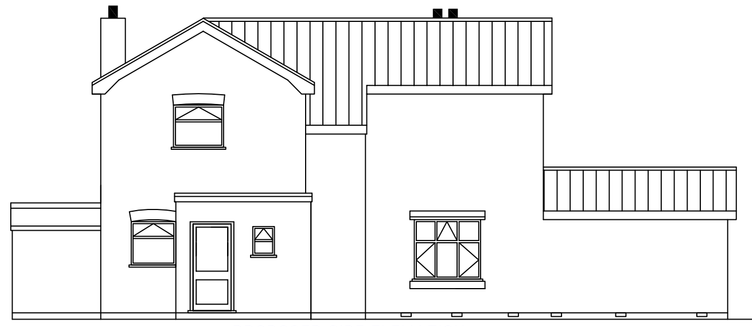


PROPOSED SIDE ELEVATION

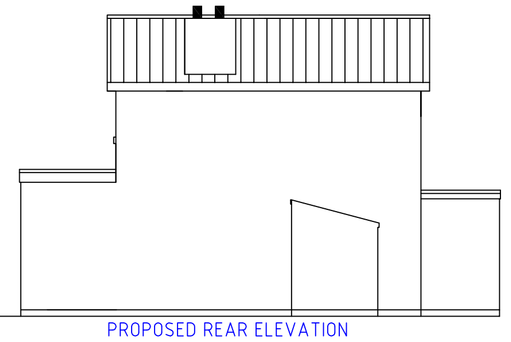


PROPOSED REAR ELEVATION

SCALE 1:100

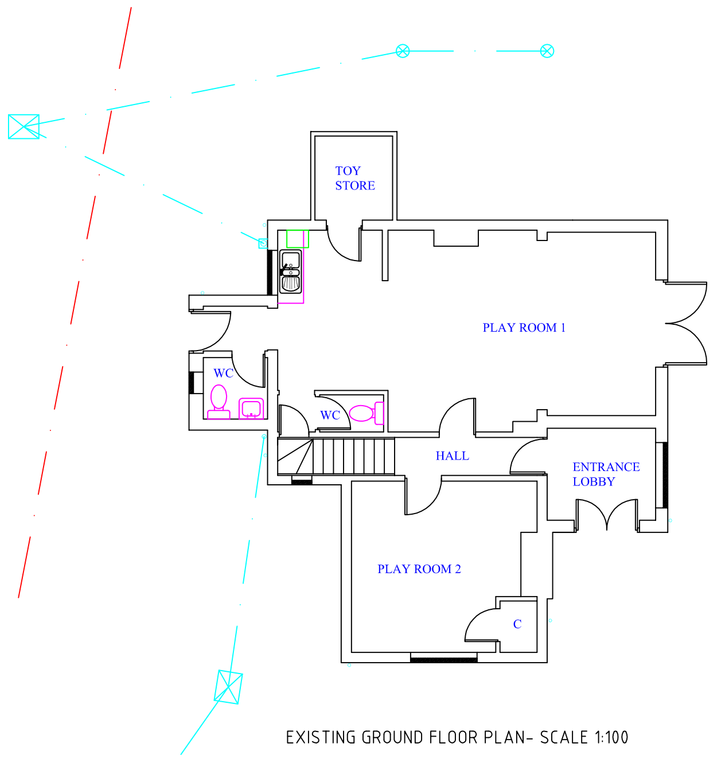

EXISTING GROUND FLOOR PLAN- SCALE 1:100

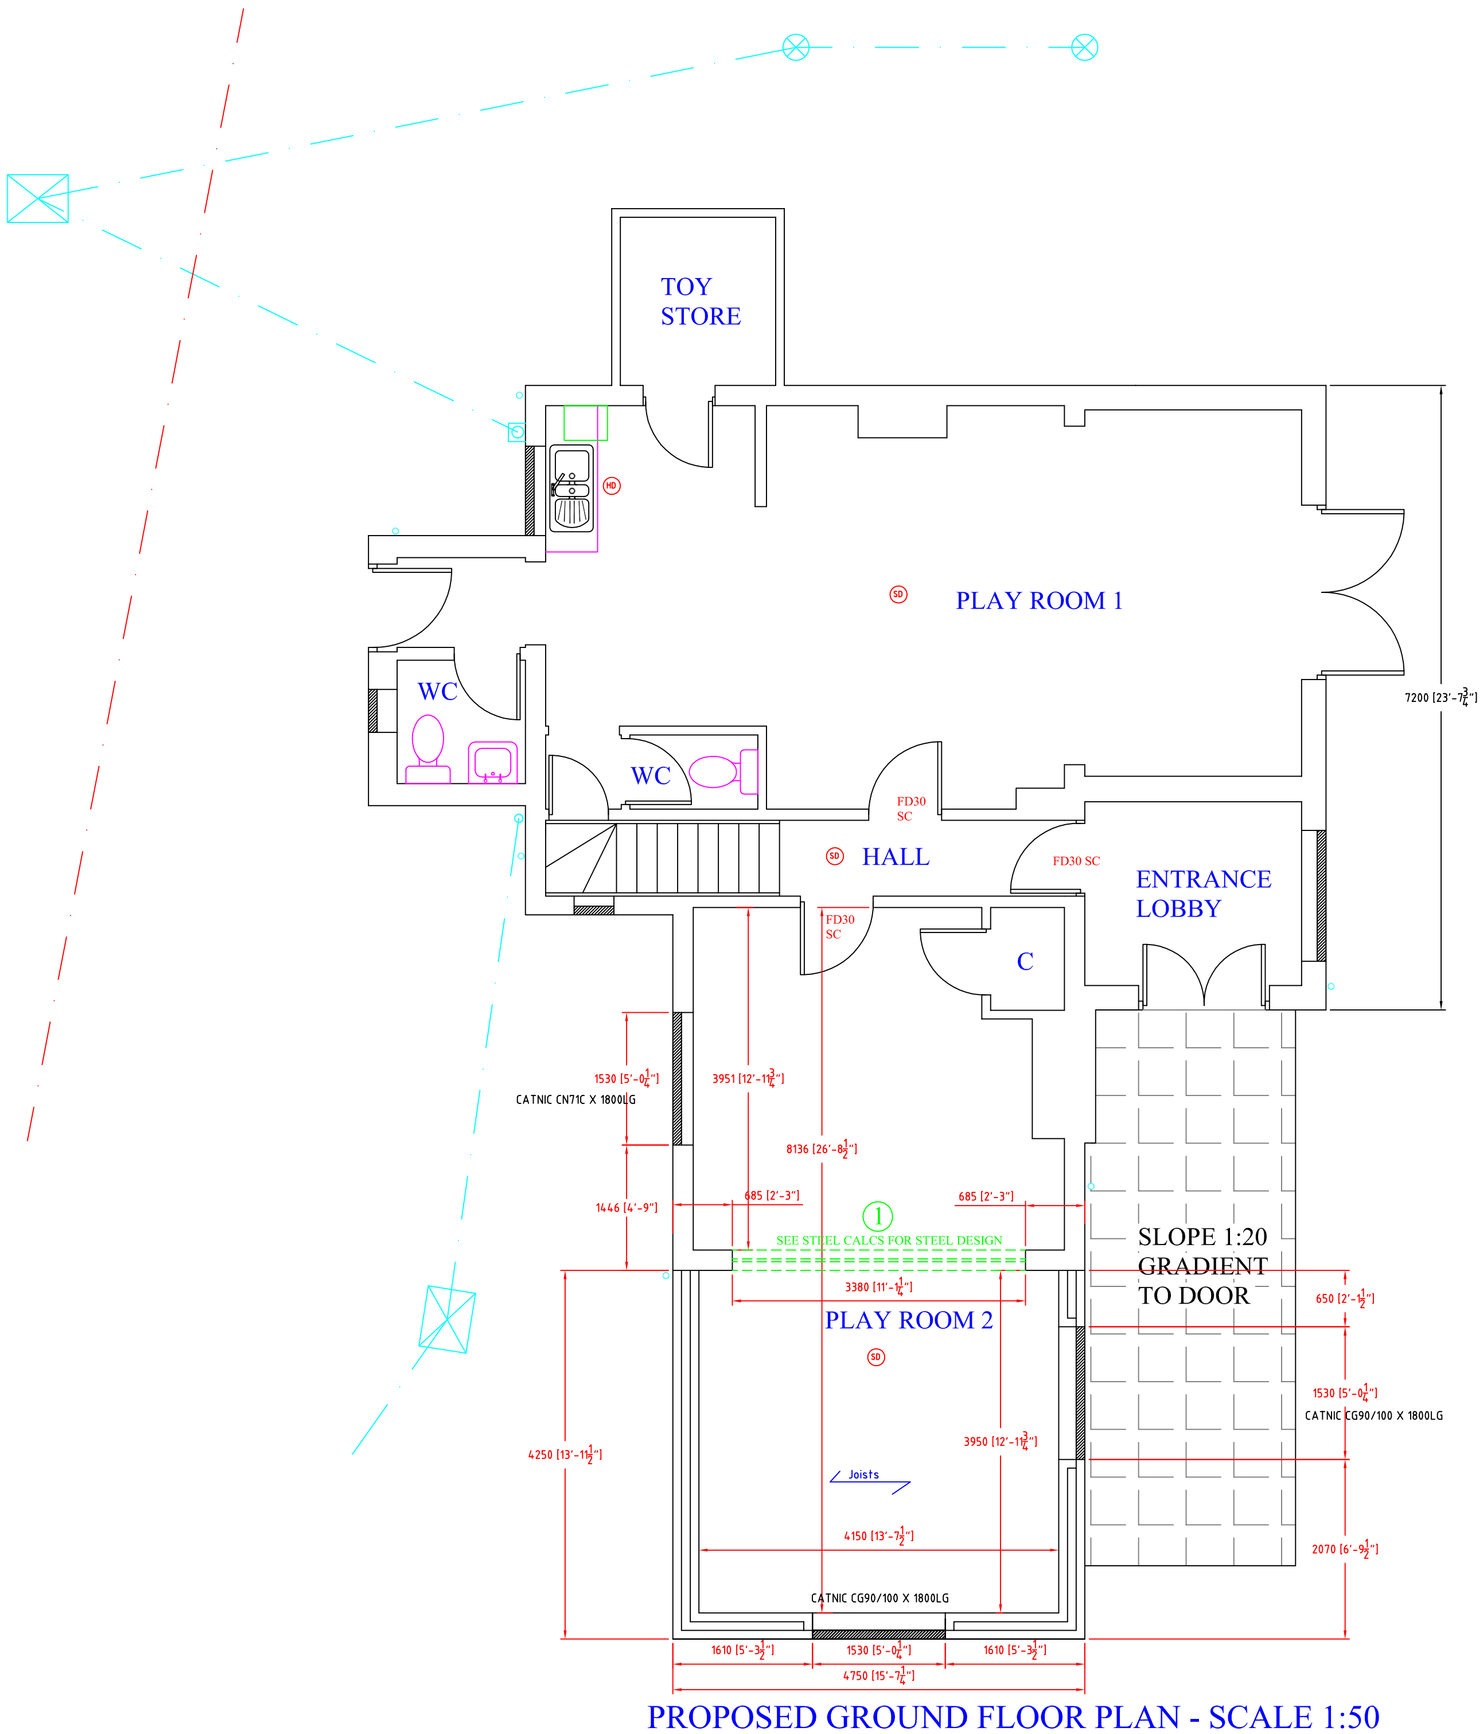

PROPOSED GROUND FLOOR PLAN - SCALE 1:50

The proposal is to build a G.F. extn to the front of this childrens day nursery to create more playroom space as shown

All work will be carried out in accordance with Building Regulations and all materials used will be of good quality and to current B.S. specifications.

CONSTRUCTION NOTES

Client to arrange with contractor radiators and electrical sockets, lights and switch's as to positioning and location

IF THERE IS A DISCREPENCY BETWEEN STUCTURAL CALCS AND THE PLAN THEN YOU SHOULD GET IN TOUCH TO CLARIFY CORRECT INFO

PLAN REVISION 'A'

SCALE 1:50 @ A1 | SHEET 1 OF 2

Disclaimer

The information on this plan is dimensionally and technically correct to the best of the draughtsmens knowledge who takes no responsability for any errors detected after Building and Planning Control approval.

HOUSE PLAN DRAWING SERVICES
WOBURN HOUSE,PINE TREE CLOSE,WROOT
DONCASTER,DN9 2BT, TEL (01302)772150
MOBILE 07879-861191

EXTN FOR STATION HOUSE NURSERY
AT LIDGETT LANE, THURNSCOE
BARNSLEY, S.YORKS
DATE: 27/01/2014