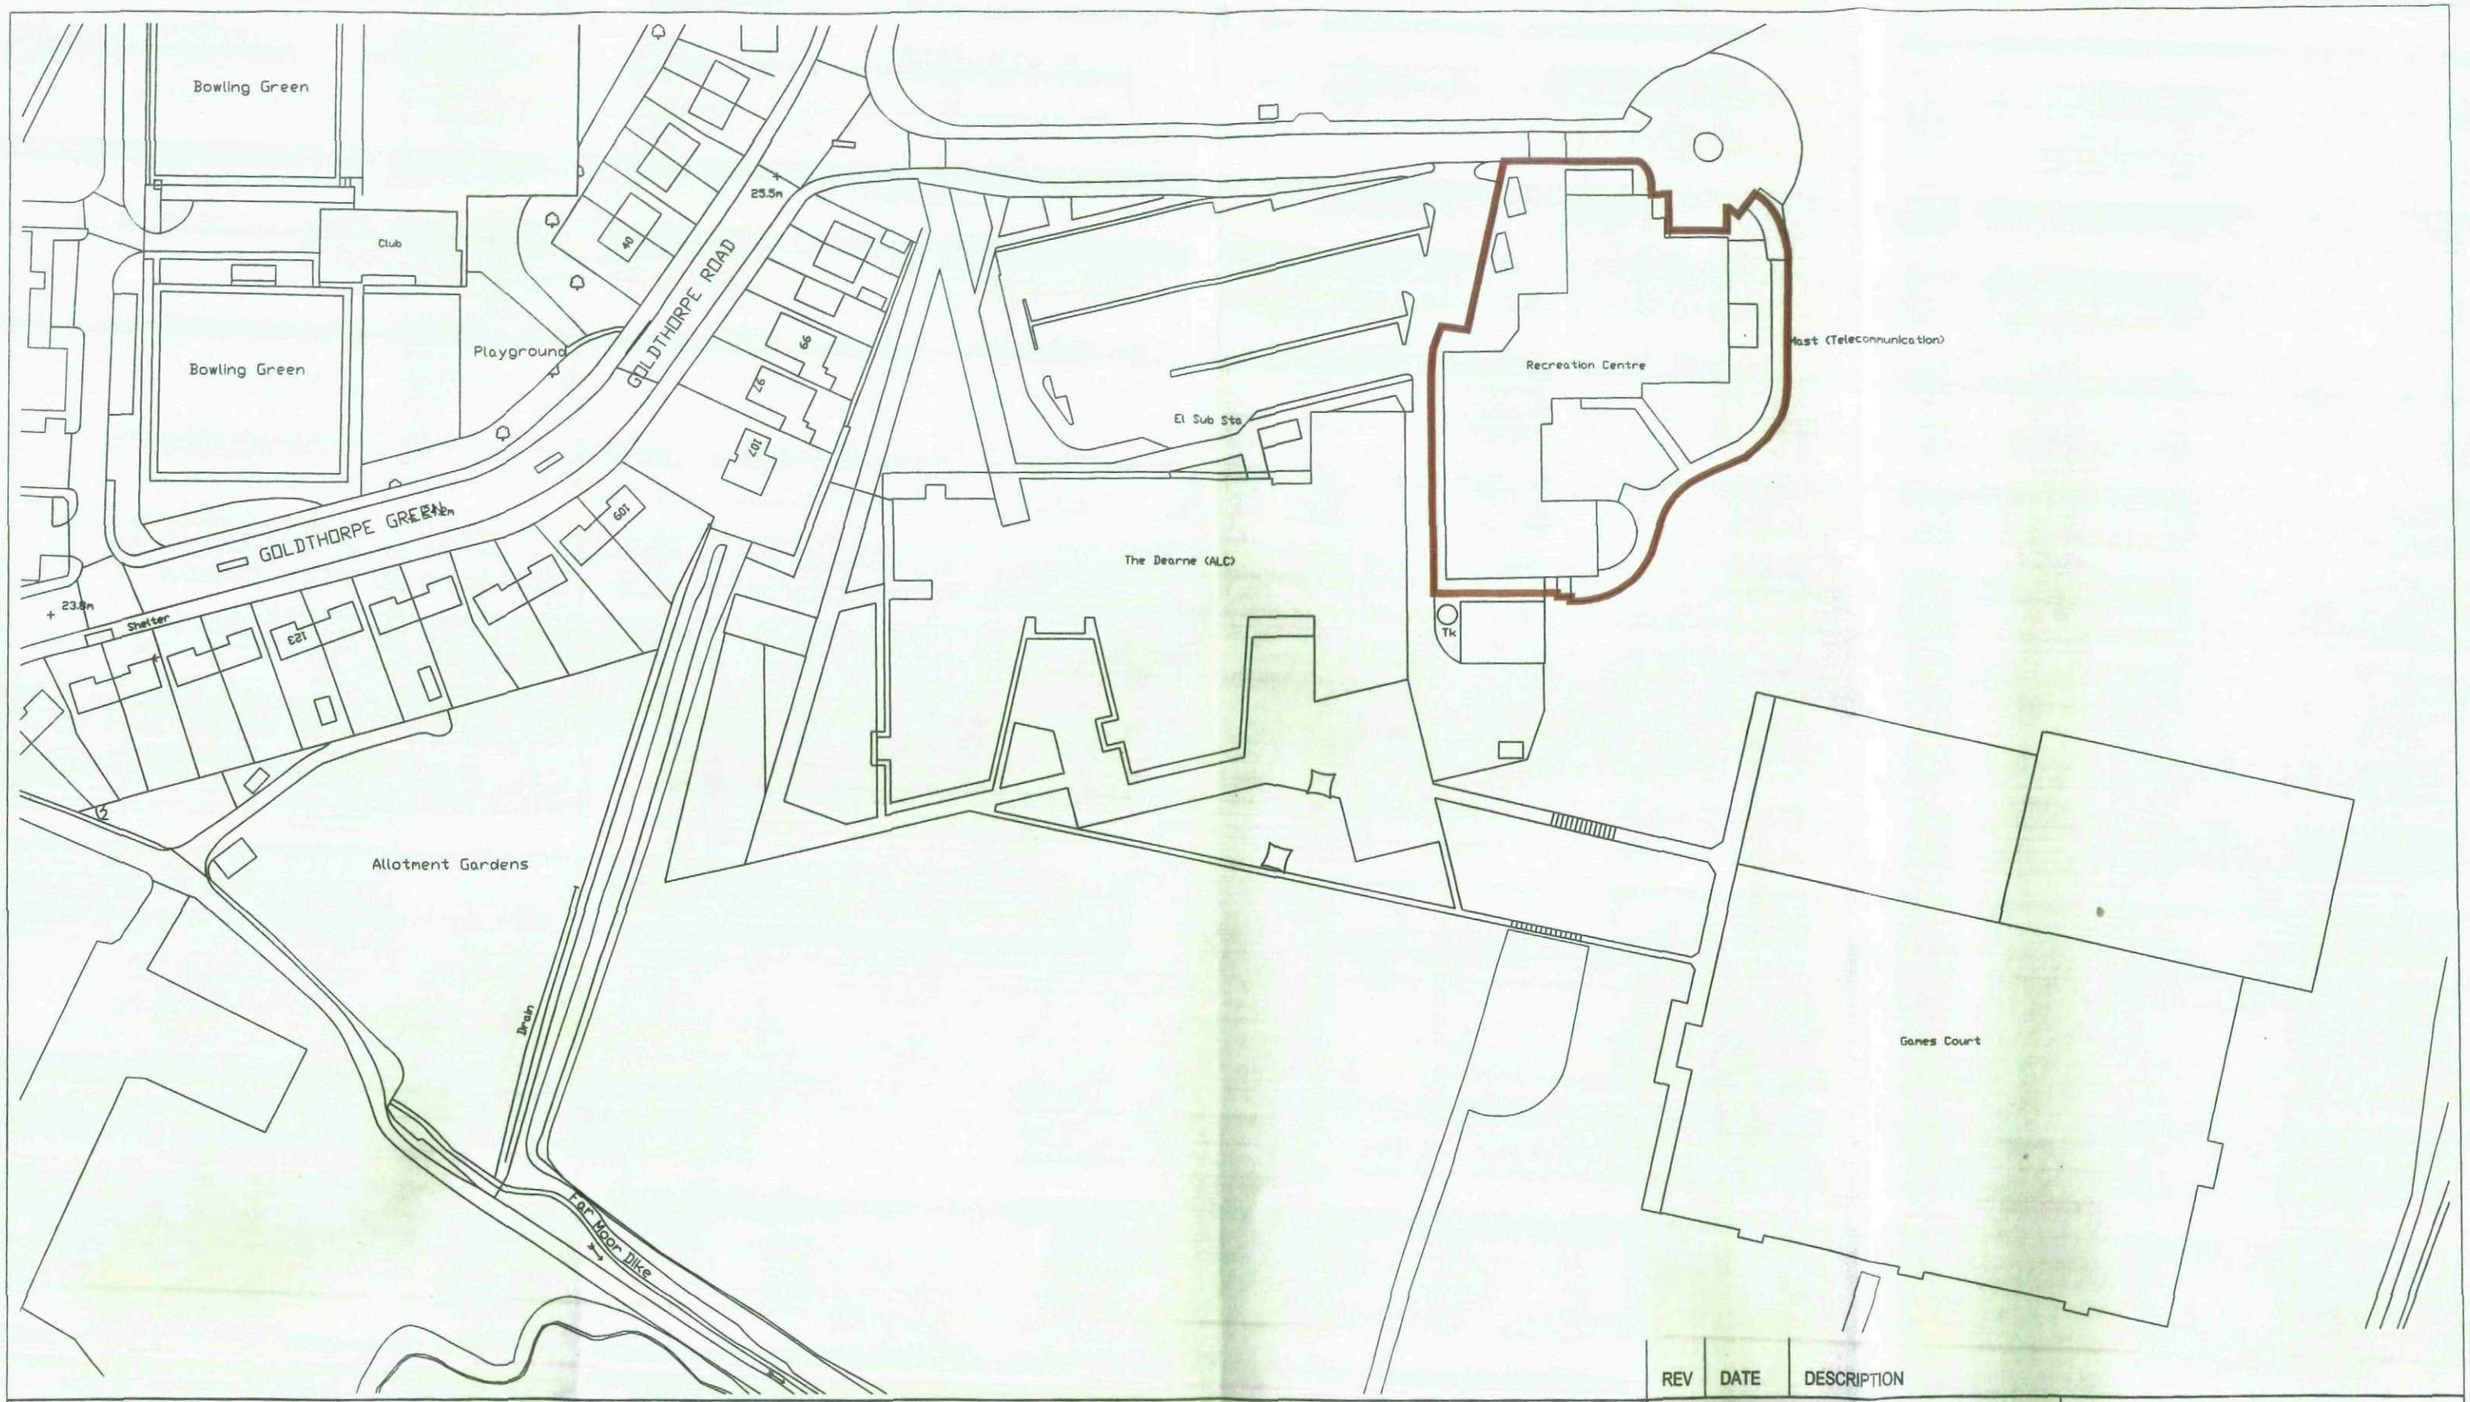


REV	DATE	DESCRIPTION

nps group

NPS BARNSLEY LTD
PO BOX 634
BARNSLEY
SOUTH YORKSHIRE, S70 9GG
TEL: 01226 774605 FAX: 01226 774399
EMAIL: enquiries@nps.co.uk

Head Office:
Lancaster House, 16 Central Avenue, St Andrews Business Park,
Norwich, NR7 0HR Tel: 01603 706000 Fax: 01603 706001
Other Office locations can be found on website www.nps.co.uk

PROJECT
DEARNESIDE LEISURE CENTRE REFURBISHMENT OF FRONT ENTRANCE


SUBJECT
LOCATION PLAN

CLIENT

CAD FILE REF	DATE	SCALE
	15/03/13	1:1250
REV	DRAWN	CHECKED
	DG	IDS

PROJECT NR / DRAWING NR
07-17-13-02-1011/ 01

© NPS This drawing may not be reproduced in any form without prior written agreement

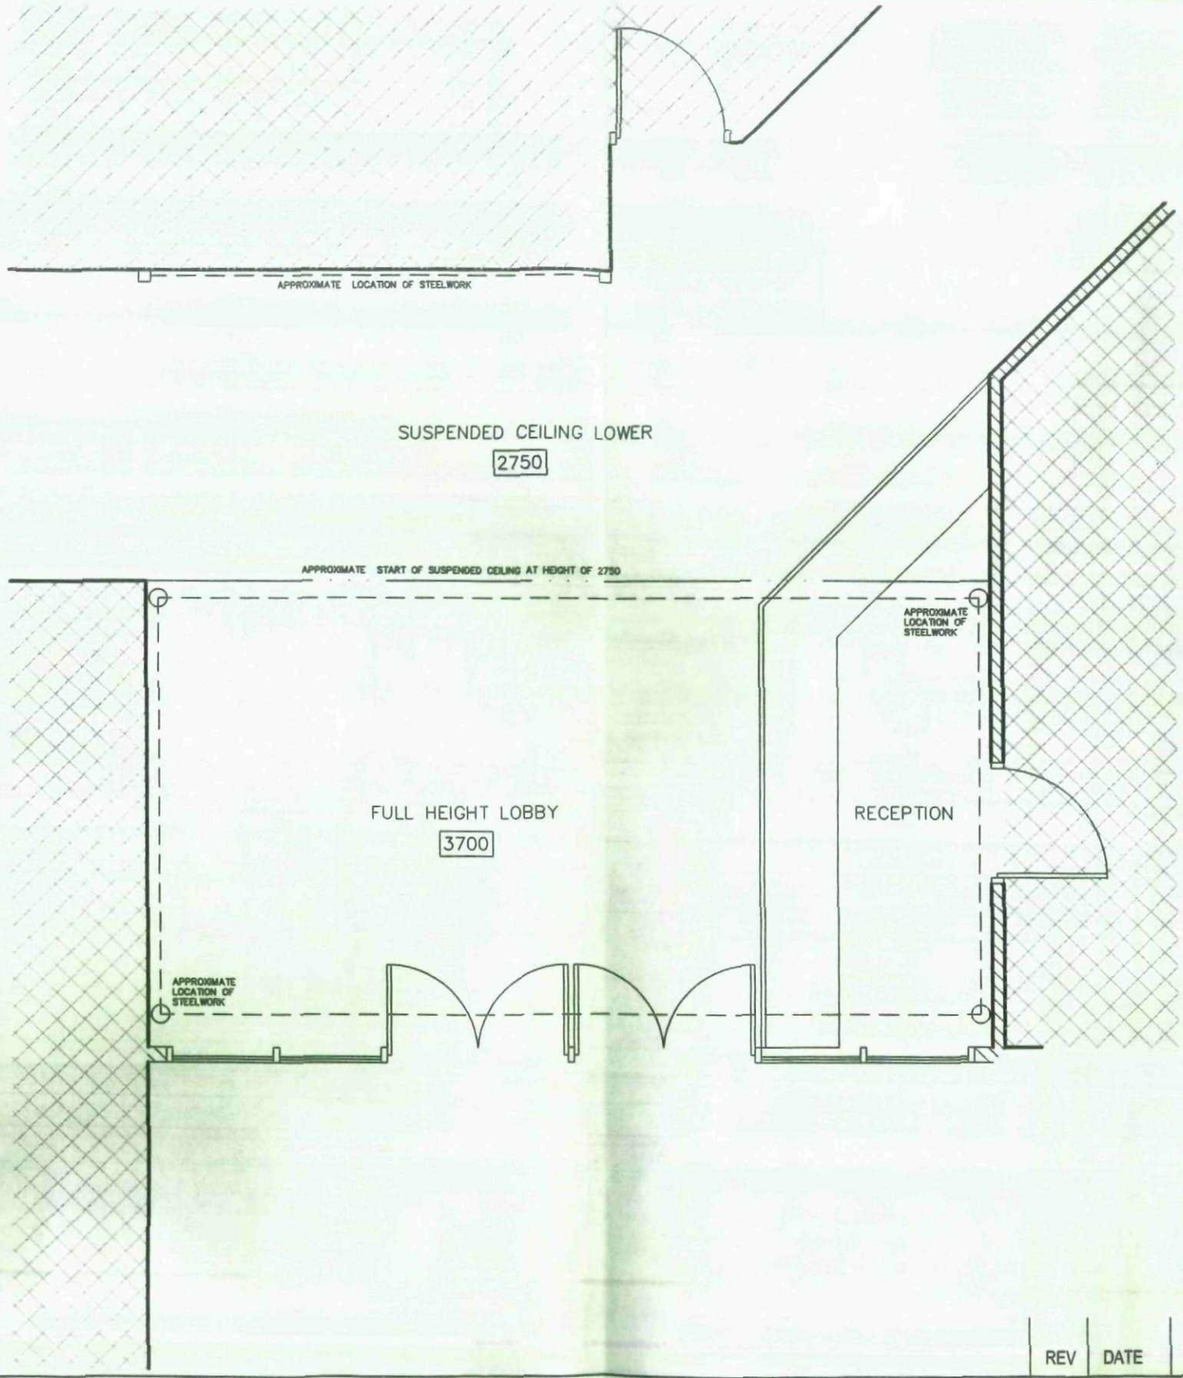

REV	DATE	DESCRIPTION

nps group

NPS BARNSLEY LTD
PO BOX 634
BARNSLEY
SOUTH YORKSHIRE, S70 9GG
TEL: 01226 774605 FAX: 01226 774399
EMAIL: enquiries@nps.co.uk

Head Office:
Lancaster House, 16 Central Avenue, St Andrews Business Park,
Norwich, NR7 0HR Tel: 01603 706000 Fax: 01603 706001
Other Office locations can be found on website - www.nps.co.uk

DRAWING INDICATIVE ONLY. ALL DIMENSIONS TO BE MEASURED ON SITE PRIOR TO ANY ORDER BEING PLACED.

PROJECT
DEARNESIDE LEISURE CENTRE REFURBISHMENT OF FRONT ENTRANCE


SUBJECT
EXISTING LAYOUT PLAN

CLIENT


CAD FILE REF	DATE	SCALE
	10/03/13	1:50
REV	DRAWN	CHECKED
	DG	IDS

PROJECT NR / DRAWING NR
07-17-13-02-1011/ 02

© NPS. This drawing may not be reproduced in any form without prior written agreement

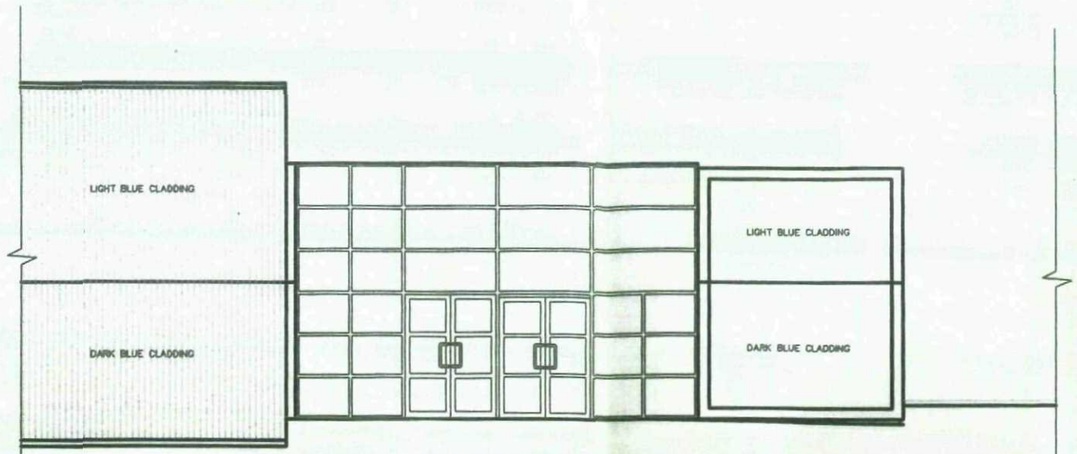

FRONT ELEVATION

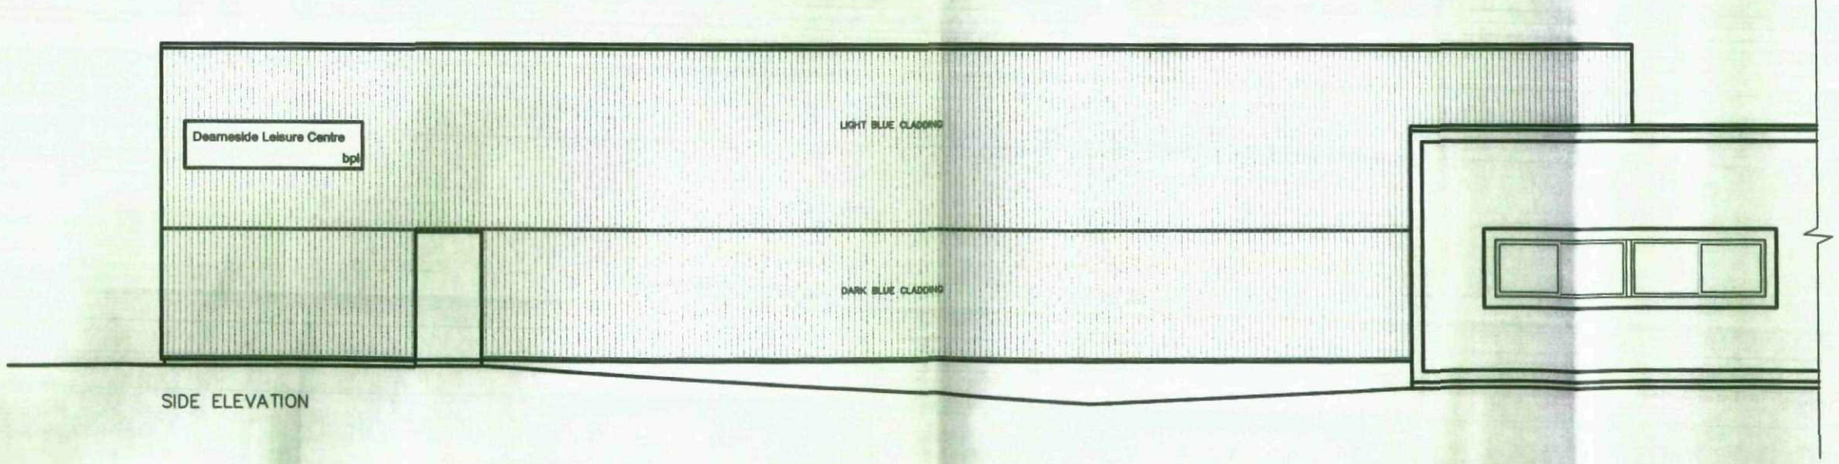

SIDE ELEVATION

REV	DATE	DESCRIPTION

nps group

NPS BARNSLEY LTD
PO BOX 634
BARNSLEY
SOUTH YORKSHIRE, S70 9GG
TEL: 01226 774605 FAX: 01226 774399
EMAIL: enquiries@nps.co.uk

Head Office:
Lancaster House, 16 Central Avenue, St Andrews Business Park, Norwich, NR7 0HR Tel: 01603 706000 Fax: 01603 706001
Other Office locations can be found on website www.nps.co.uk

DRAWING INDICATIVE ONLY. ALL DIMENSIONS TO BE MEASURED ON SITE PRIOR TO ANY ORDER BEING PLACED.

PROJECT
DEARNESIDE LEISURE CENTRE REFURBISHMENT OF FRONT ENTRANCE


SUBJECT
EXISTING ELEVATIONS

CLIENT

CAD FILE REF	DATE	SCALE
	10/03/13	1:100
REV	DRAWN	CHECKED
	DG	IDS

PROJECT NR / DRAWING NR
07-17-13-02-1011/ 03

© NPS This drawing may not be reproduced in any form without prior written agreement

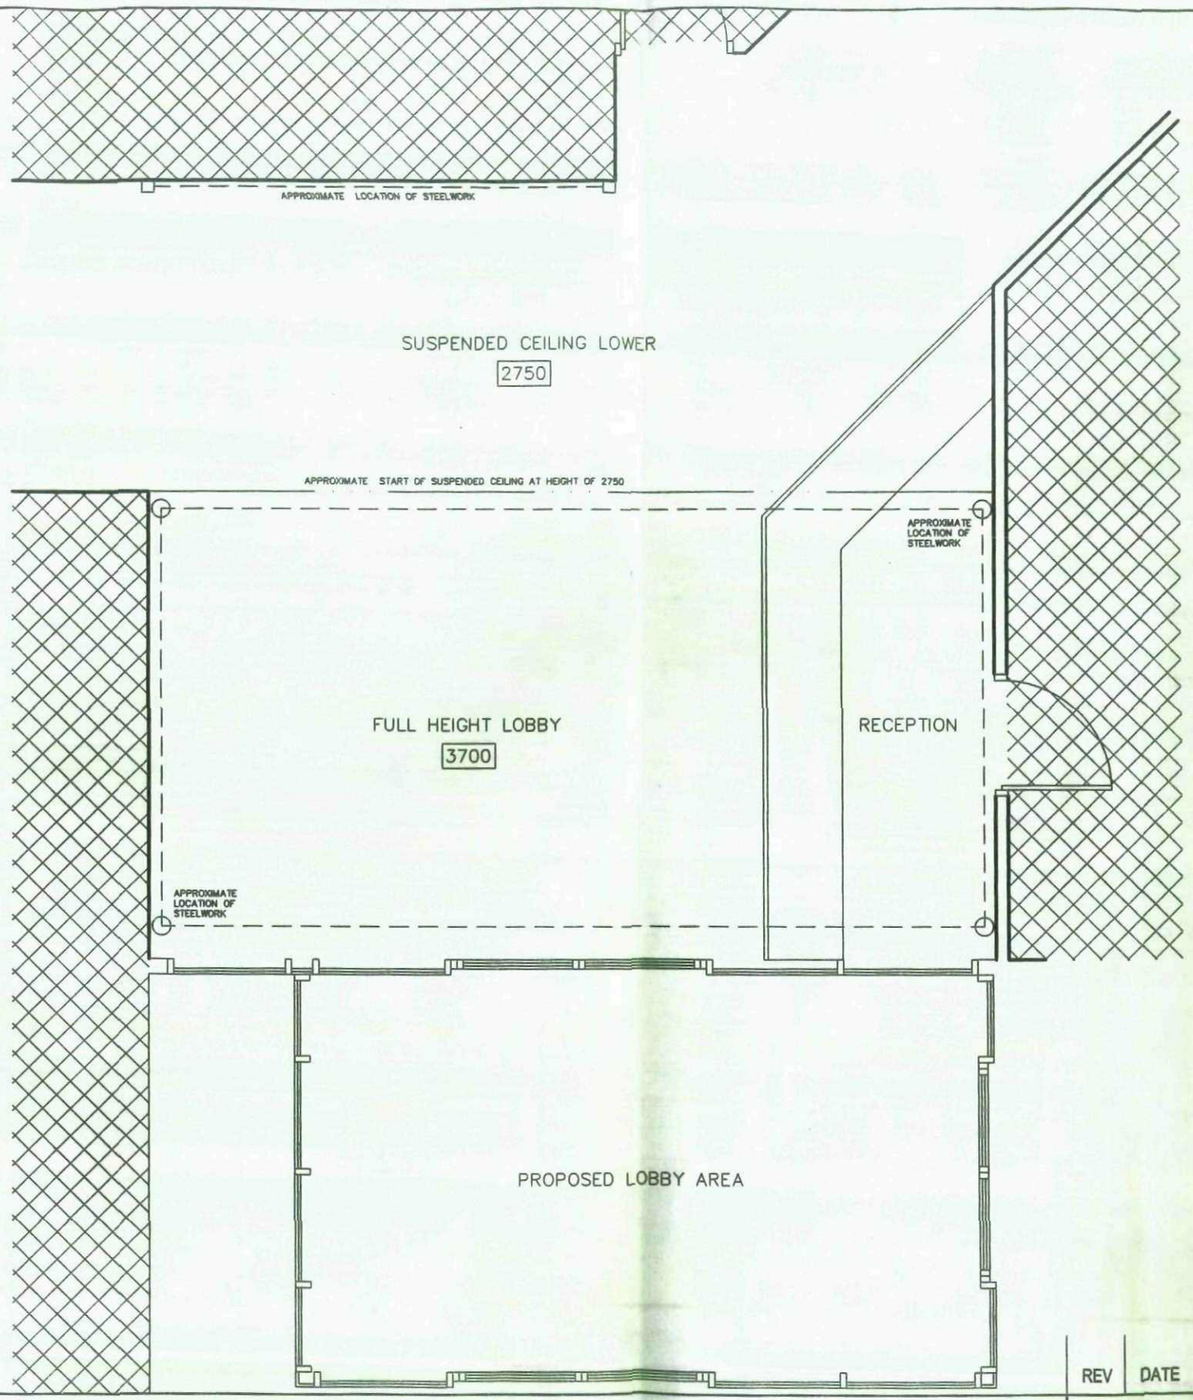

REV	DATE	DESCRIPTION

nps group

NPS BARNSLEY LTD
PO BOX 634
BARNSLEY
SOUTH YORKSHIRE, S70 9GG
TEL: 01226 774605 FAX: 01226 774399
EMAIL: enquiries@nps.co.uk

Head Office:
Lancaster House, 16 Central Avenue, St Andrews Business Park,
Norwich, NR7 0HR Tel: 01603 708000 Fax: 01603 708001
Other Office locations can be found on website : www.nps.co.uk

DRAWING INDICATIVE ONLY. ALL DIMENSIONS TO BE MEASURED ON SITE PRIOR TO ANY ORDER BEING PLACED.

PROJECT
DEARNESIDE LEISURE CENTRE REFURBISHMENT OF FRONT ENTRANCE

CLIENT


SUBJECT
PROPOSED LAYOUT PLAN

CAD FILE REF	DATE	SCALE
	10/03/13	1:50


REV	DRAWN	CHECKED
	DG	IDS

PROJECT NR / DRAWING NR
07-17-13-02-1011/ 04

© NPS This drawing may not be reproduced in any form without prior written agreement

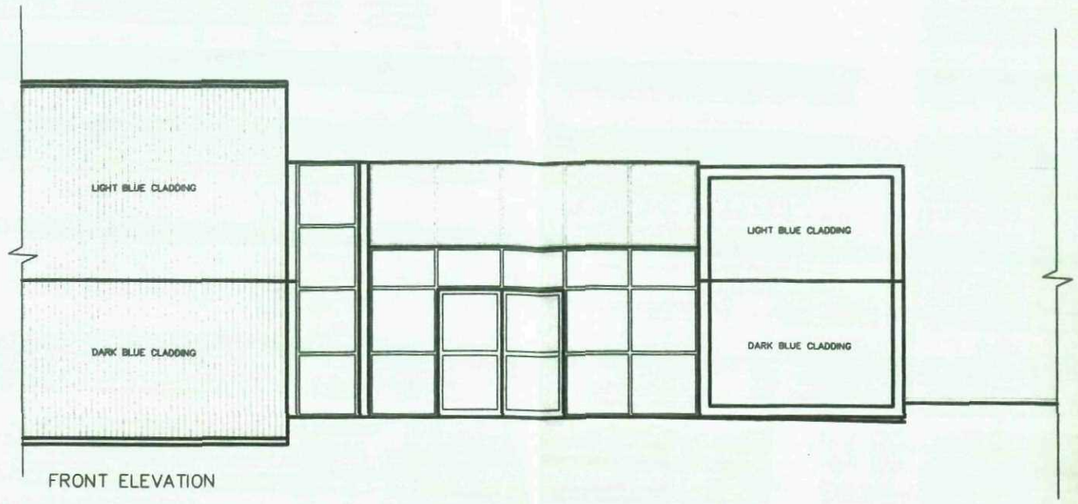

FRONT ELEVATION

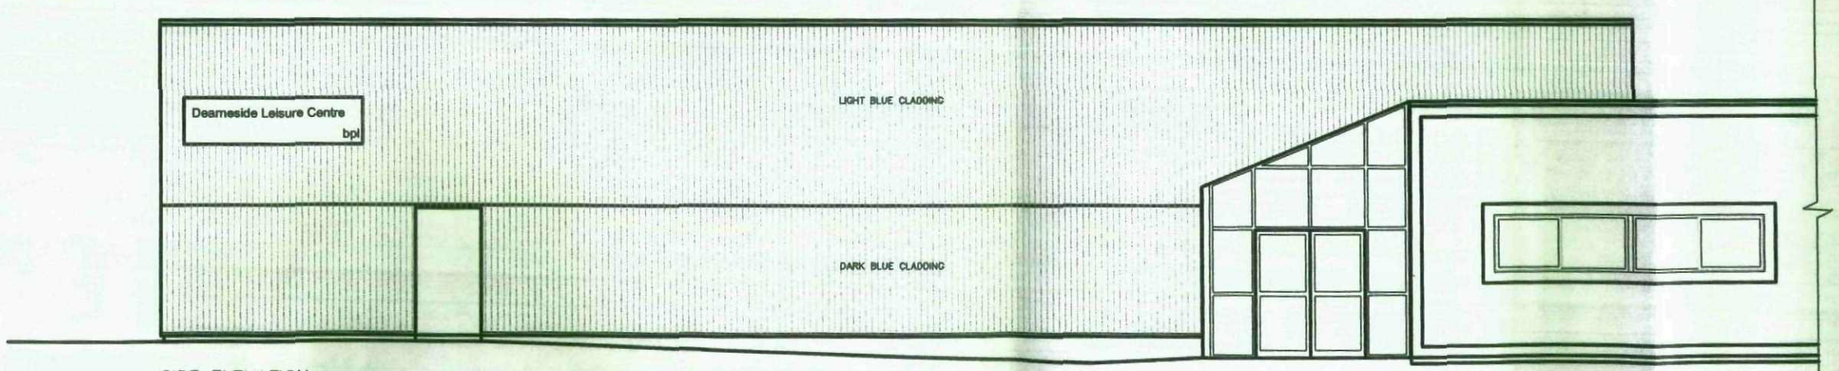

SIDE ELEVATION

Raise existing drain by approx 250mm. New tarmac finish to be laid to levels to enable water to drain away. Gradients must be suitable for wheelchair users.

REV	DATE	DESCRIPTION

nps group

NPS BARNSLEY LTD
PO BOX 634
BARNSLEY
SOUTH YORKSHIRE, S70 9GG
TEL: 01226 774605 FAX: 01226 774399
EMAIL: enquiries@nps.co.uk

Head Office:
Lancaster House, 16 Central Avenue, St Andrews Business Park, Norwich, NR7 0HR Tel: 01603 708000 Fax: 01603 708001
Other Office locations can be found on website : www.nps.co.uk

DRAWING INDICATIVE ONLY. ALL DIMENSIONS TO BE MEASURED ON SITE PRIOR TO ANY ORDER BEING PLACED.

PROJECT
DEARNESIDE LEISURE CENTRE REFURBISHMENT OF FRONT ENTRANCE


SUBJECT
PROPOSED ELEVATIONS

CLIENT

CAD FILE REF	DATE	SCALE
	10/03/13	1:100
REV	DRAWN	CHECKED
	DG	IDS

PROJECT NR 07-17-13-02-1011/ 05
DRAWING NR

© NPS This drawing may not be reproduced in any form without prior written agreement

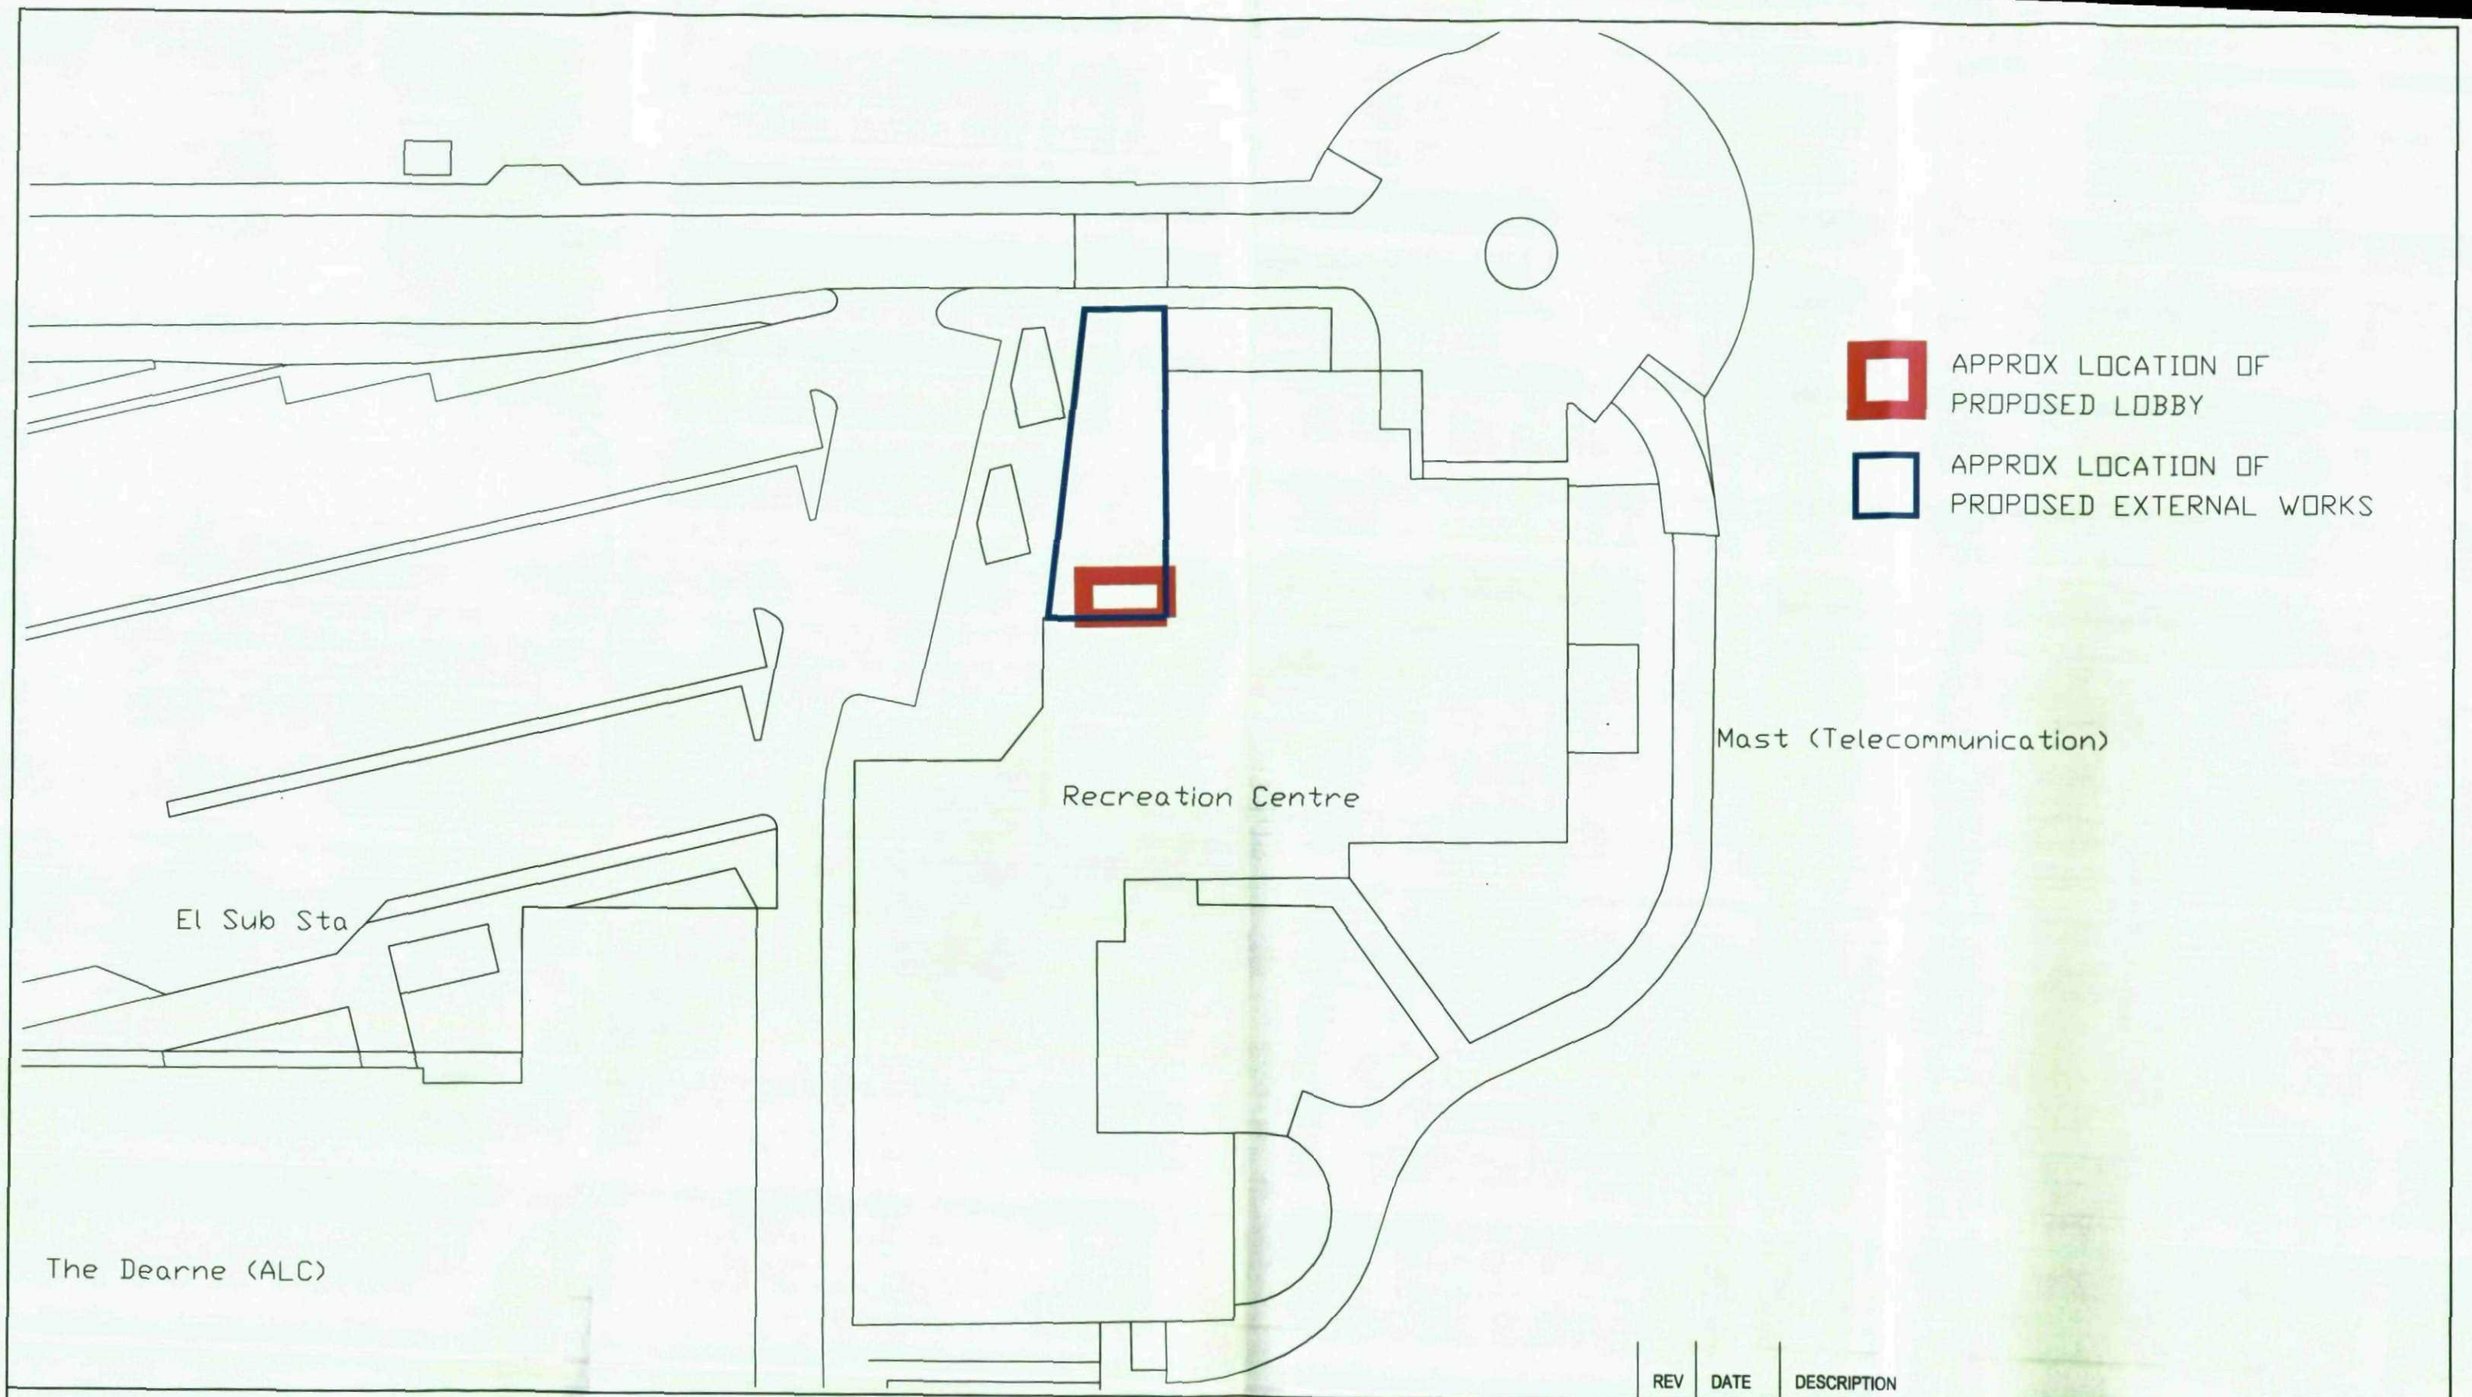

REV	DATE	DESCRIPTION

nps group

NPS BARNSLEY LTD
PO BOX 634
BARNSLEY
SOUTH YORKSHIRE, S70 9GG
TEL: 01226 774605 FAX: 01226 774399
EMAIL: enquiries@nps-co-uk

Head Office:
Lancaster House, 16 Central Avenue, St Andrews Business Park,
Norwich, NR7 0HR Tel: 01603 706000 Fax: 01603 706001
Other Office locations can be found on website www.nps.co.uk

PROJECT
DEARNESIDE LEISURE CENTRE REFURBISHMENT OF FRONT ENTRANCE

SUBJECT
SITE PLAN

CLIENT

CAD FILE REF	DATE	SCALE
	15/03/13	1:500
REV	DRAWN	CHECKED
	DG	IDS

PROJECT NR 07-17-13-02-1011/ 08 DRAWING NR

© NPS This drawing may not be reproduced in any form without prior written agreement