


Proposed Rear Elevation
Scale 1:100




Proposed Side Elevation
Scale 1:100

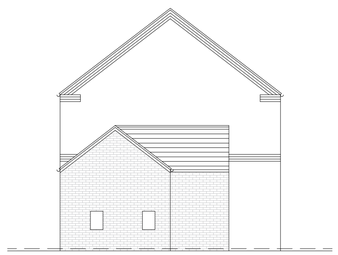


Proposed Front Elevation
Scale 1:100



Existing Rear Elevation
Scale 1:100

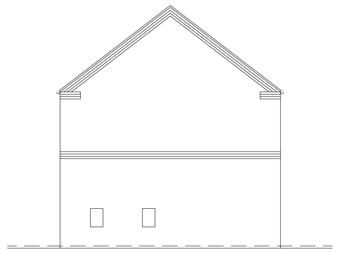


Existing Side Elevation
Scale 1:100

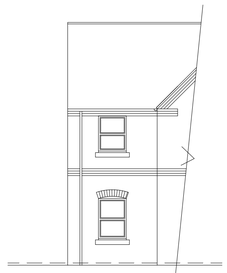


Existing Front Elevation
Scale 1:100




Site Plan
Scale 1:500

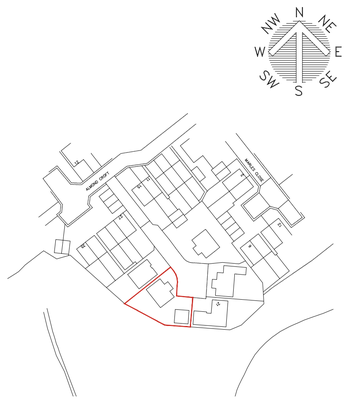

Location Plan
Scale 1:1250

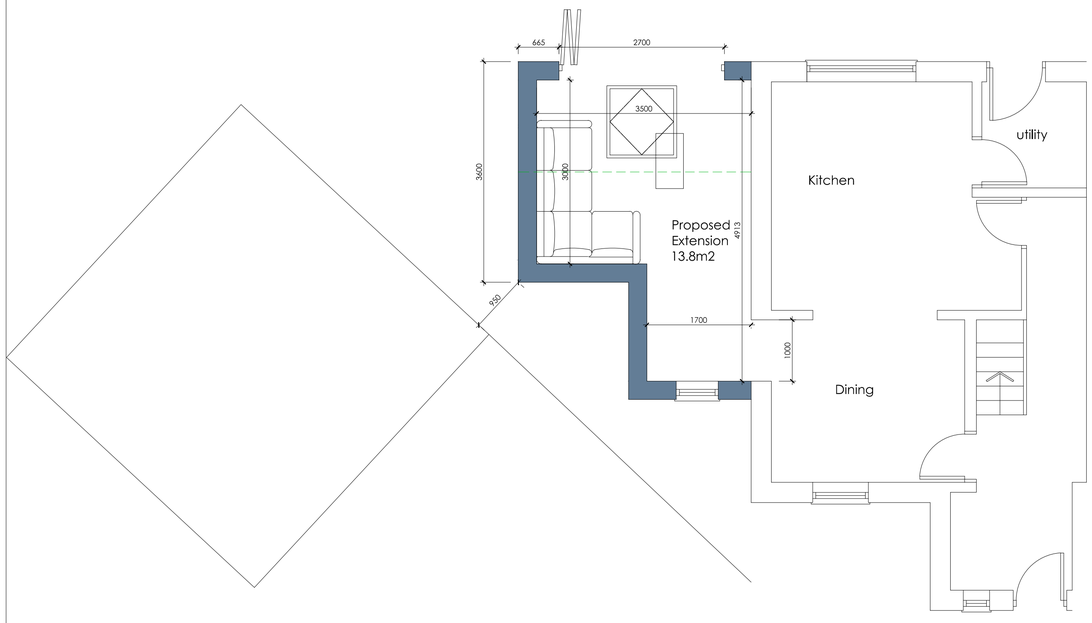

Proposed Ground Floor Plan OPTION 2
Scale 1:50

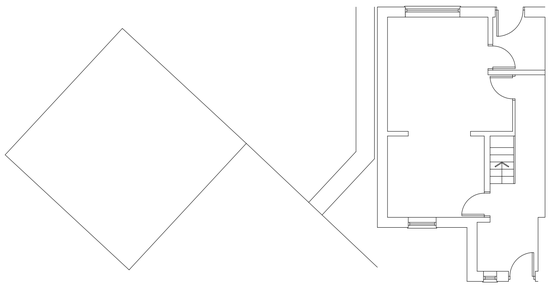

Existing Floor Plan
Scale 1:100

White Agus PARTNERSHIP
OFFICE ONE,
34 VICTORIA ROAD,
BARNSLEY,
S70 2BU
Phone: 01226 208482
Email: info@whiteaguspartnership.co.uk
Web: www.whiteaguspartnership.co.uk
ARCHITECTURAL SERVICES

Project.	Client.
PROPOSED EXTENSION AT 23 ALMOND CROFT BARNSLEY S73 ONL	MR & MRS KING
Drawing Title. OPTION 2 PLANS & ELEVATIONS	Date. APRIL 2019 / Scale. 1:50 @ A1
	Ref. 19-016 / Dwg. No. 02 / Rev.

Date	Suffix	Description	Date	Suffix	Description