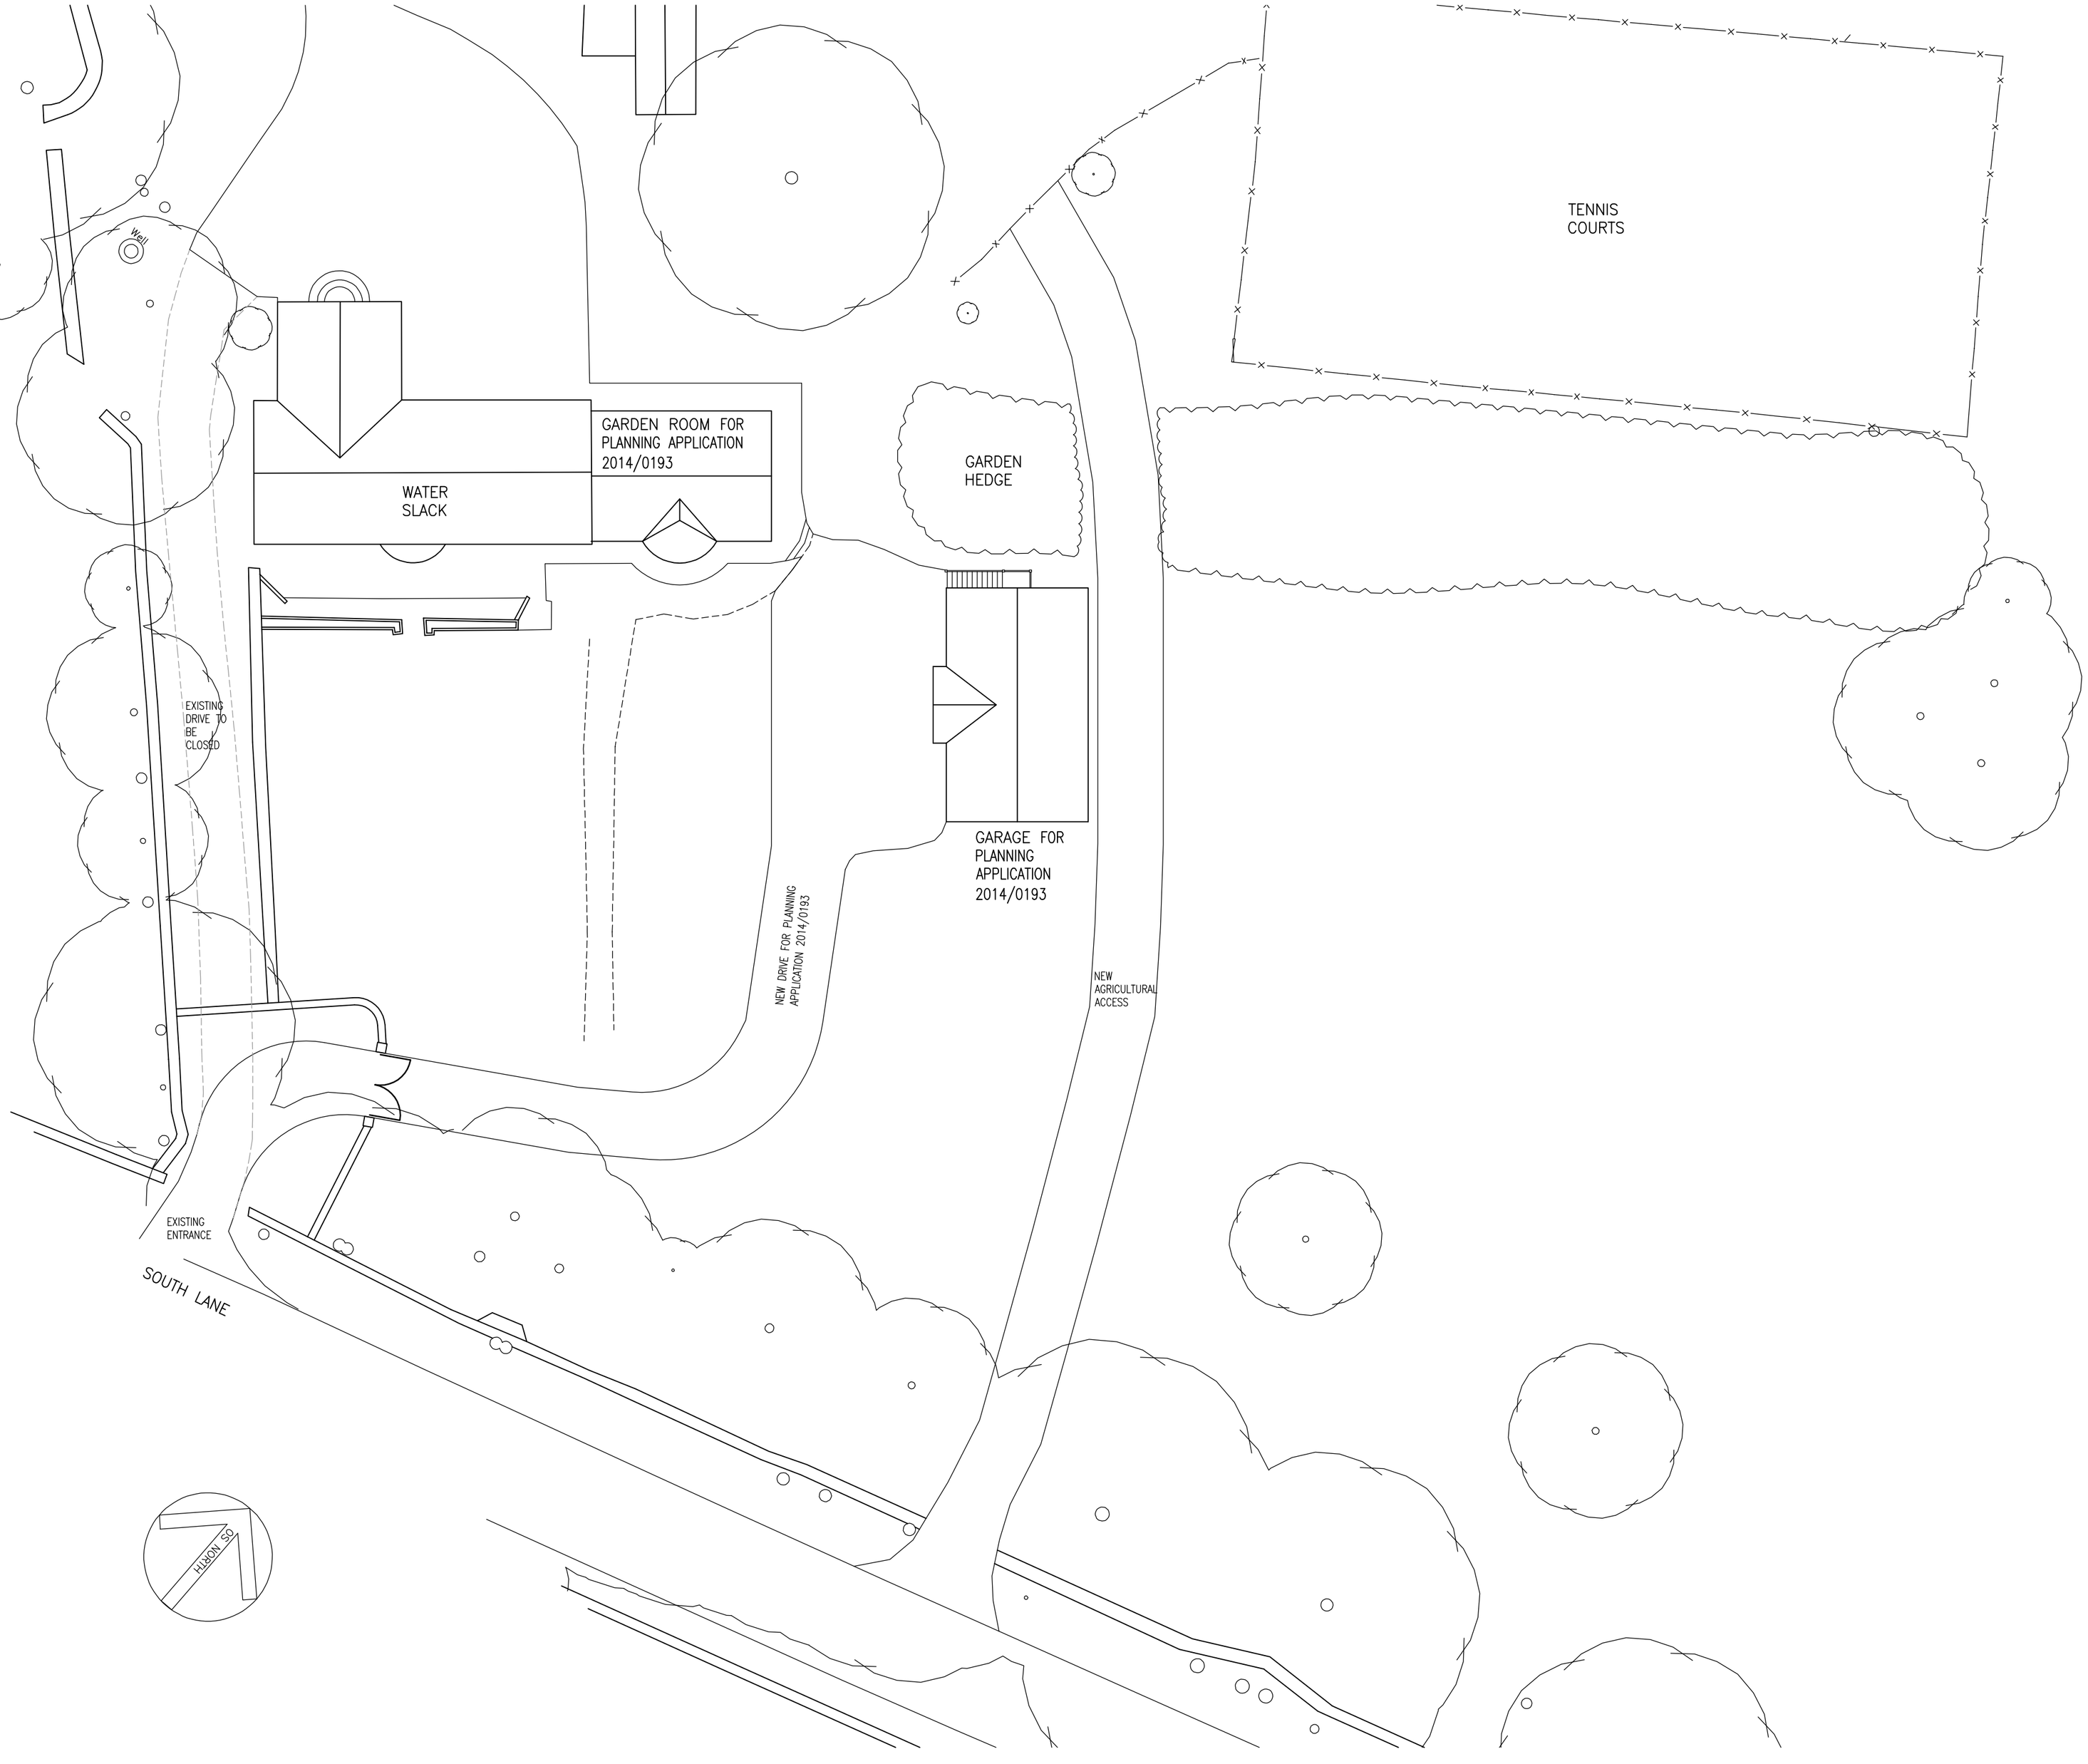


NOTES

1 ALL WORK TO BE CARRIED OUT IN ACCORDANCE WITH THE BUILDING REGULATIONS AND THE REQUIREMENTS OF THE LOCAL AUTHORITY.

2 NO DIMENSIONS TO BE SCALED FROM THIS DRAWING.

3 THE CONTRACTOR SHALL VERIFY ALL LEVELS AND DIMENSIONS ON SITE BEFORE COMMENCEMENT OF WORK.

4 ON SITE ALTERATIONS TO THE CONSTRUCTION OR FINISHES SHOWN OR IMPLIED ON THIS DRAWING MUST BE DRAWN TO THE ATTENTION OF THE ARCHITECT BEFORE SUCH WORK IS IMPLEMENTED.

5 ALL TIMBERS REQUIRE PRESERVATIVE TREATMENT

© COPYRIGHT RESERVED

Rev	Date	Details
01	08.04.14	Adjacent application updated with extra road entrance omitted

Drawing Status:

PRELIMINARY

Progressive Design & Build

The Office, Marsden Gate Farm, Sowood, Halifax, West Yorkshire HX4 9LD.
Tel:01422 416107

Client:

Deborah and Peter Robinson

Site:

Water Slack,
Cawthorne,
Barnsley

Drawing Title:

Site Plan - Agricultural Access

Project Number:	Drawing Number:	Revision:
P541	12	01
Date:	Scale:	Drawn:
05-03-14	1:200 @ A2	IWW