

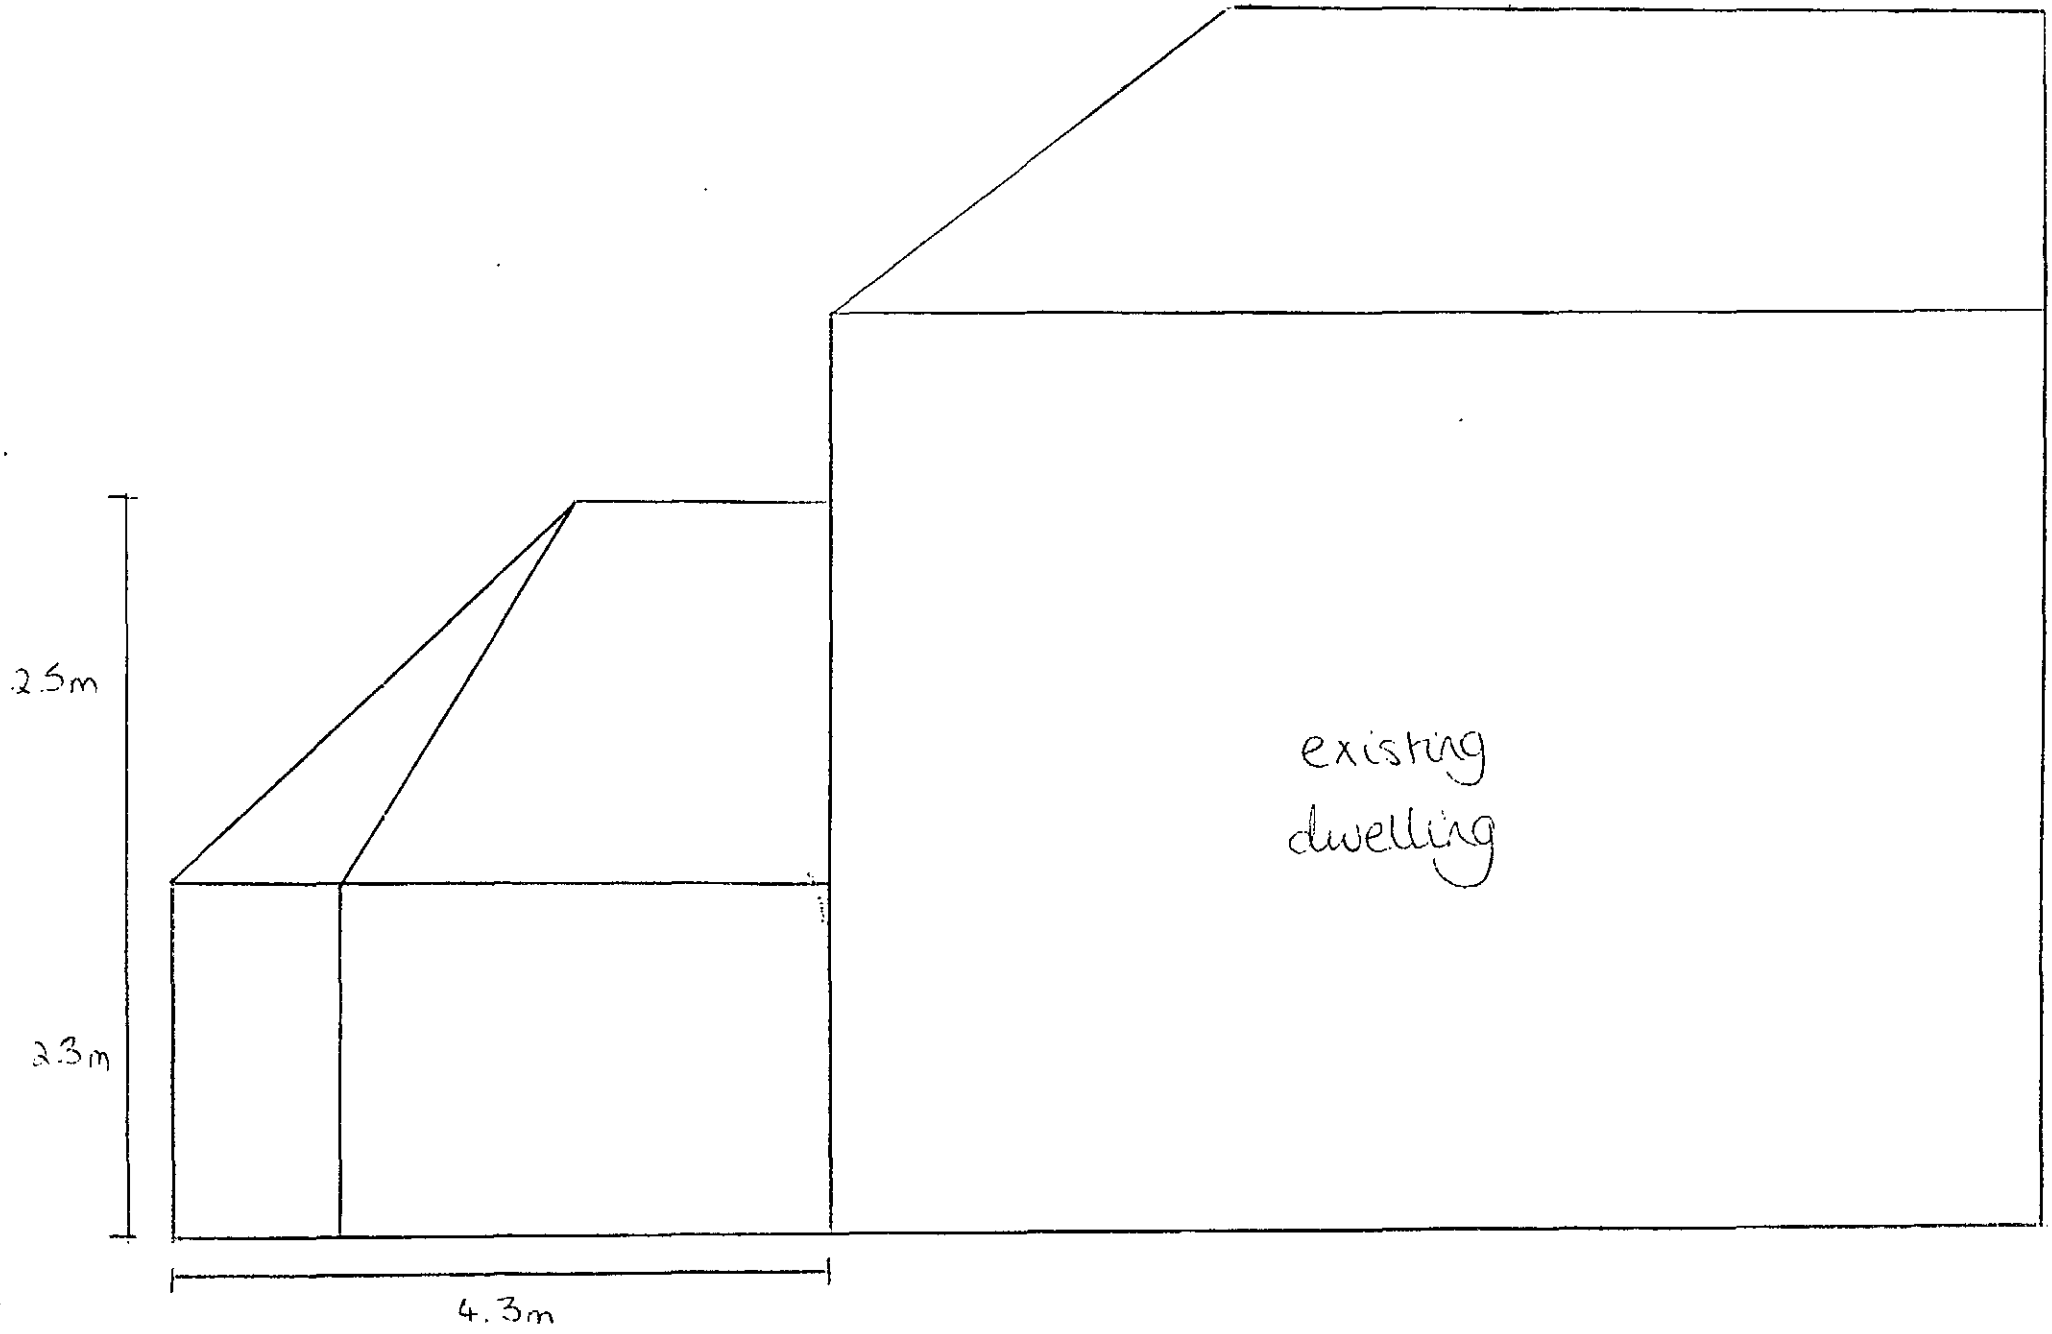



BACK ELEVATION 1:50

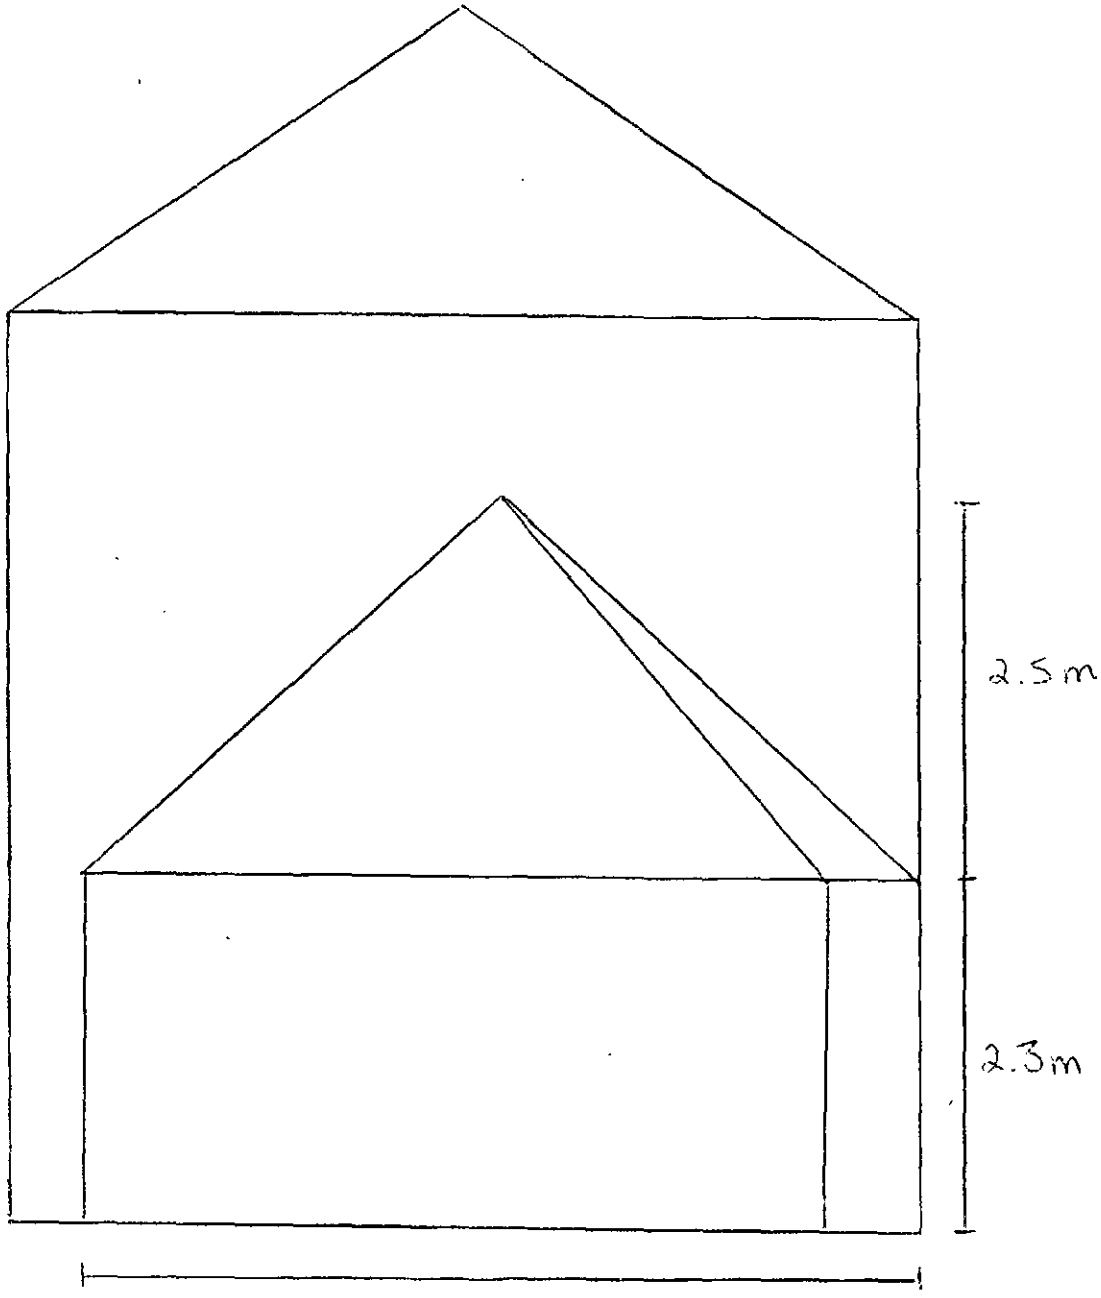


SIDE ELEVATION 1:50

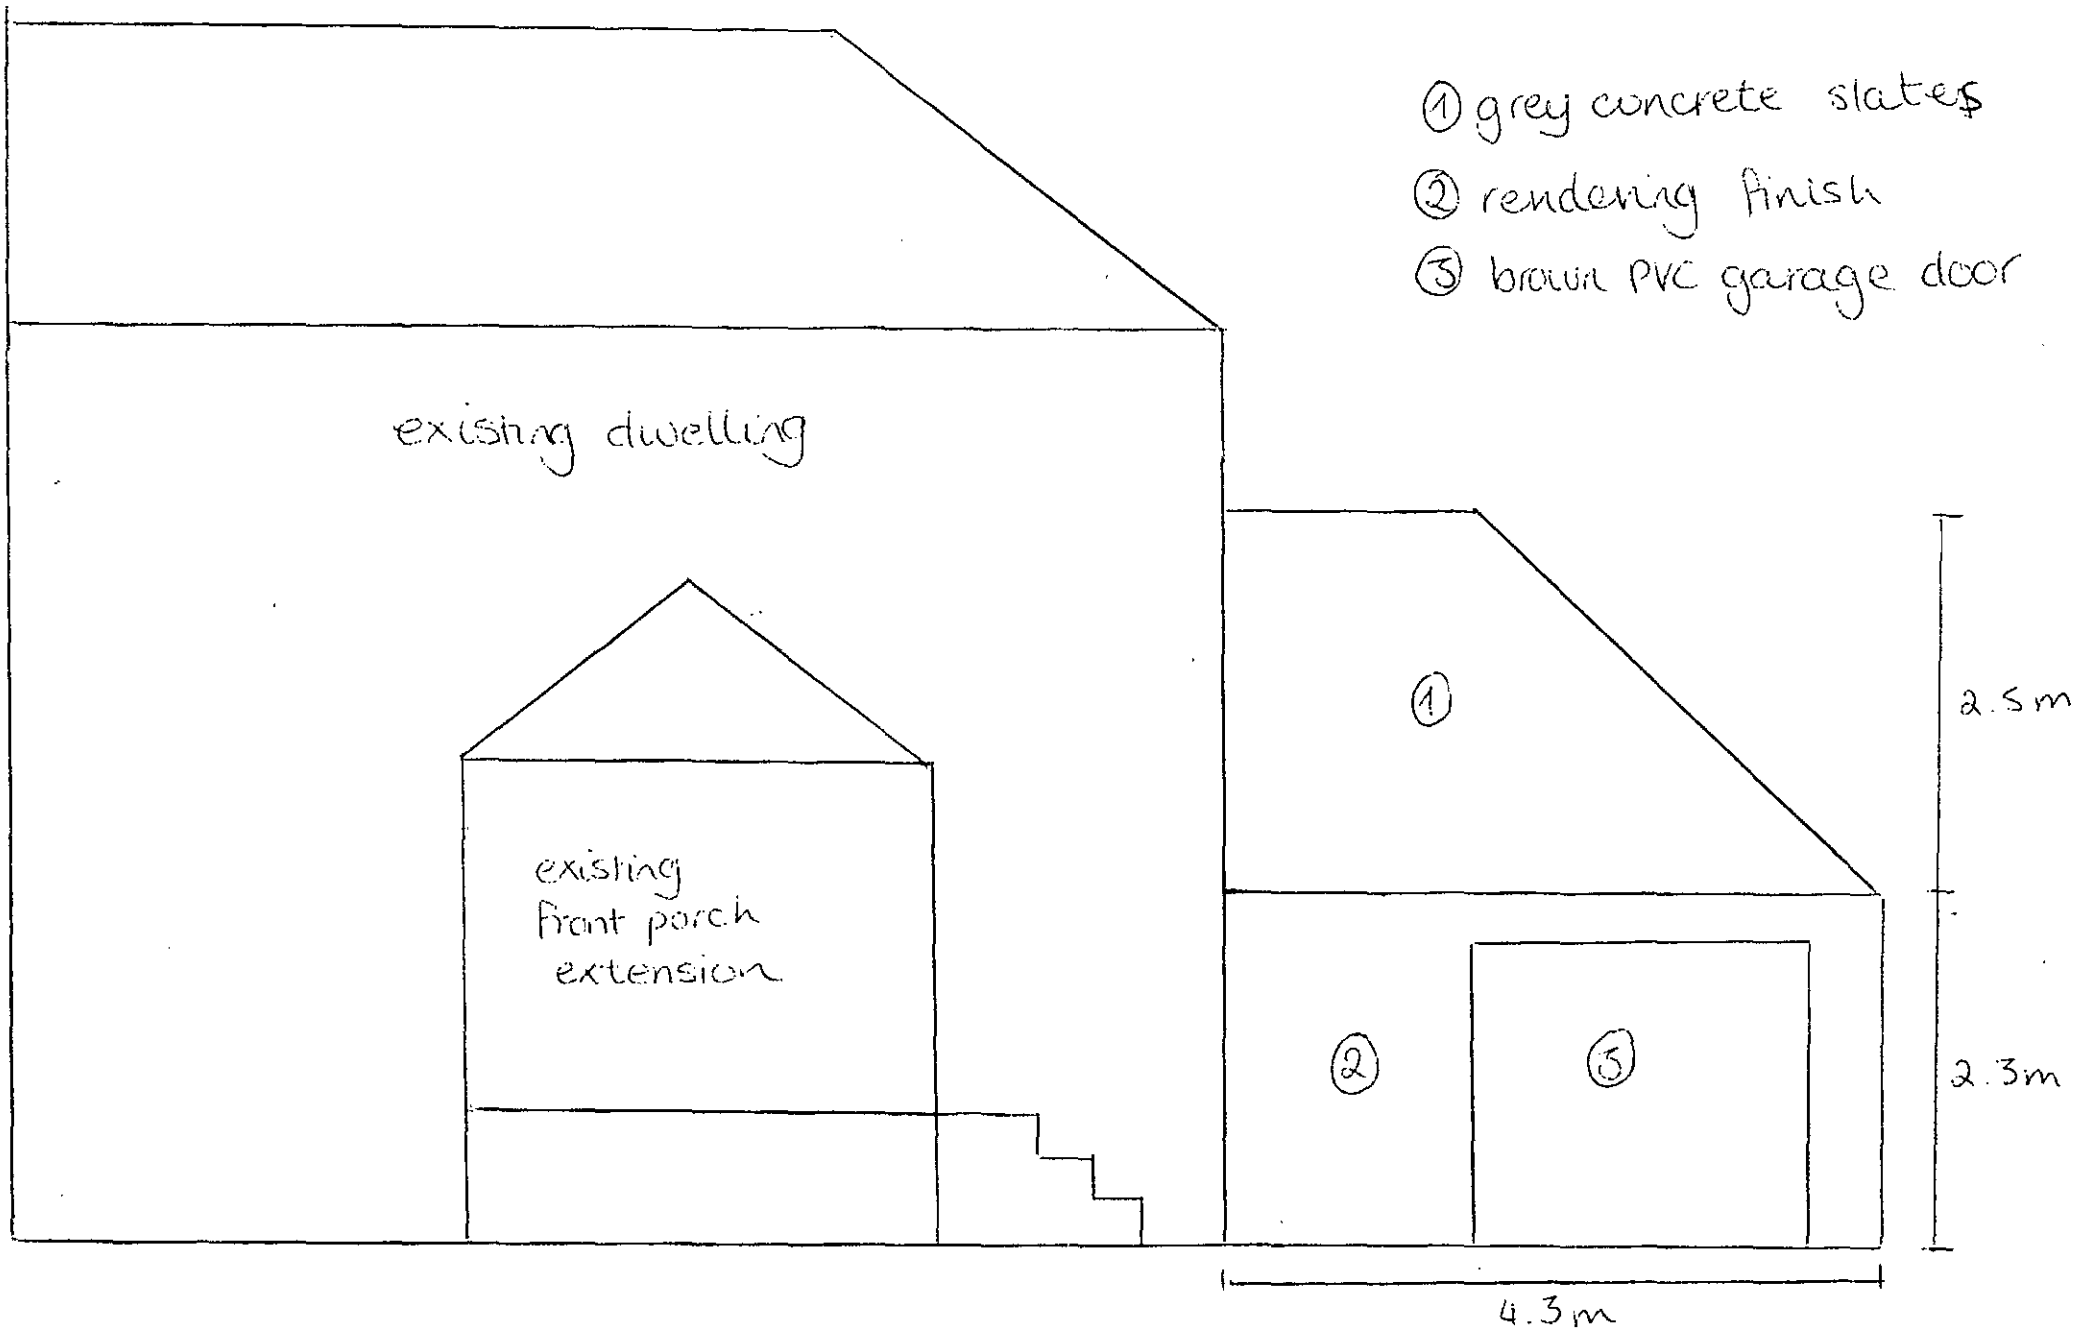

FRONT ELEVATION 1:50

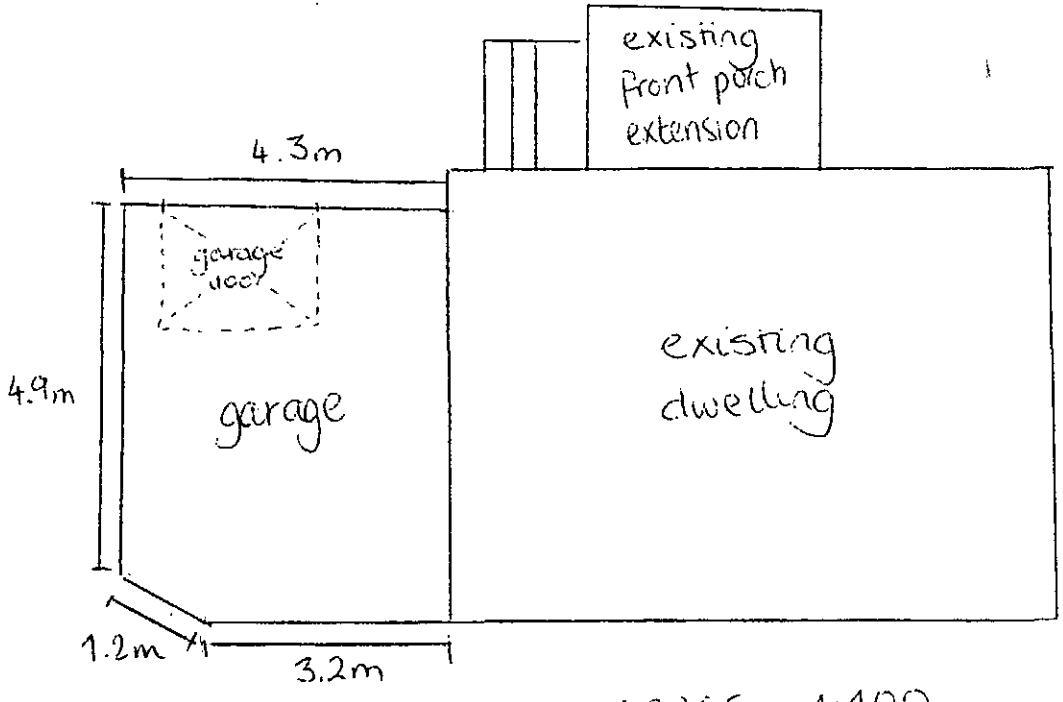


FLOOR PLAN GARAGE 1:100

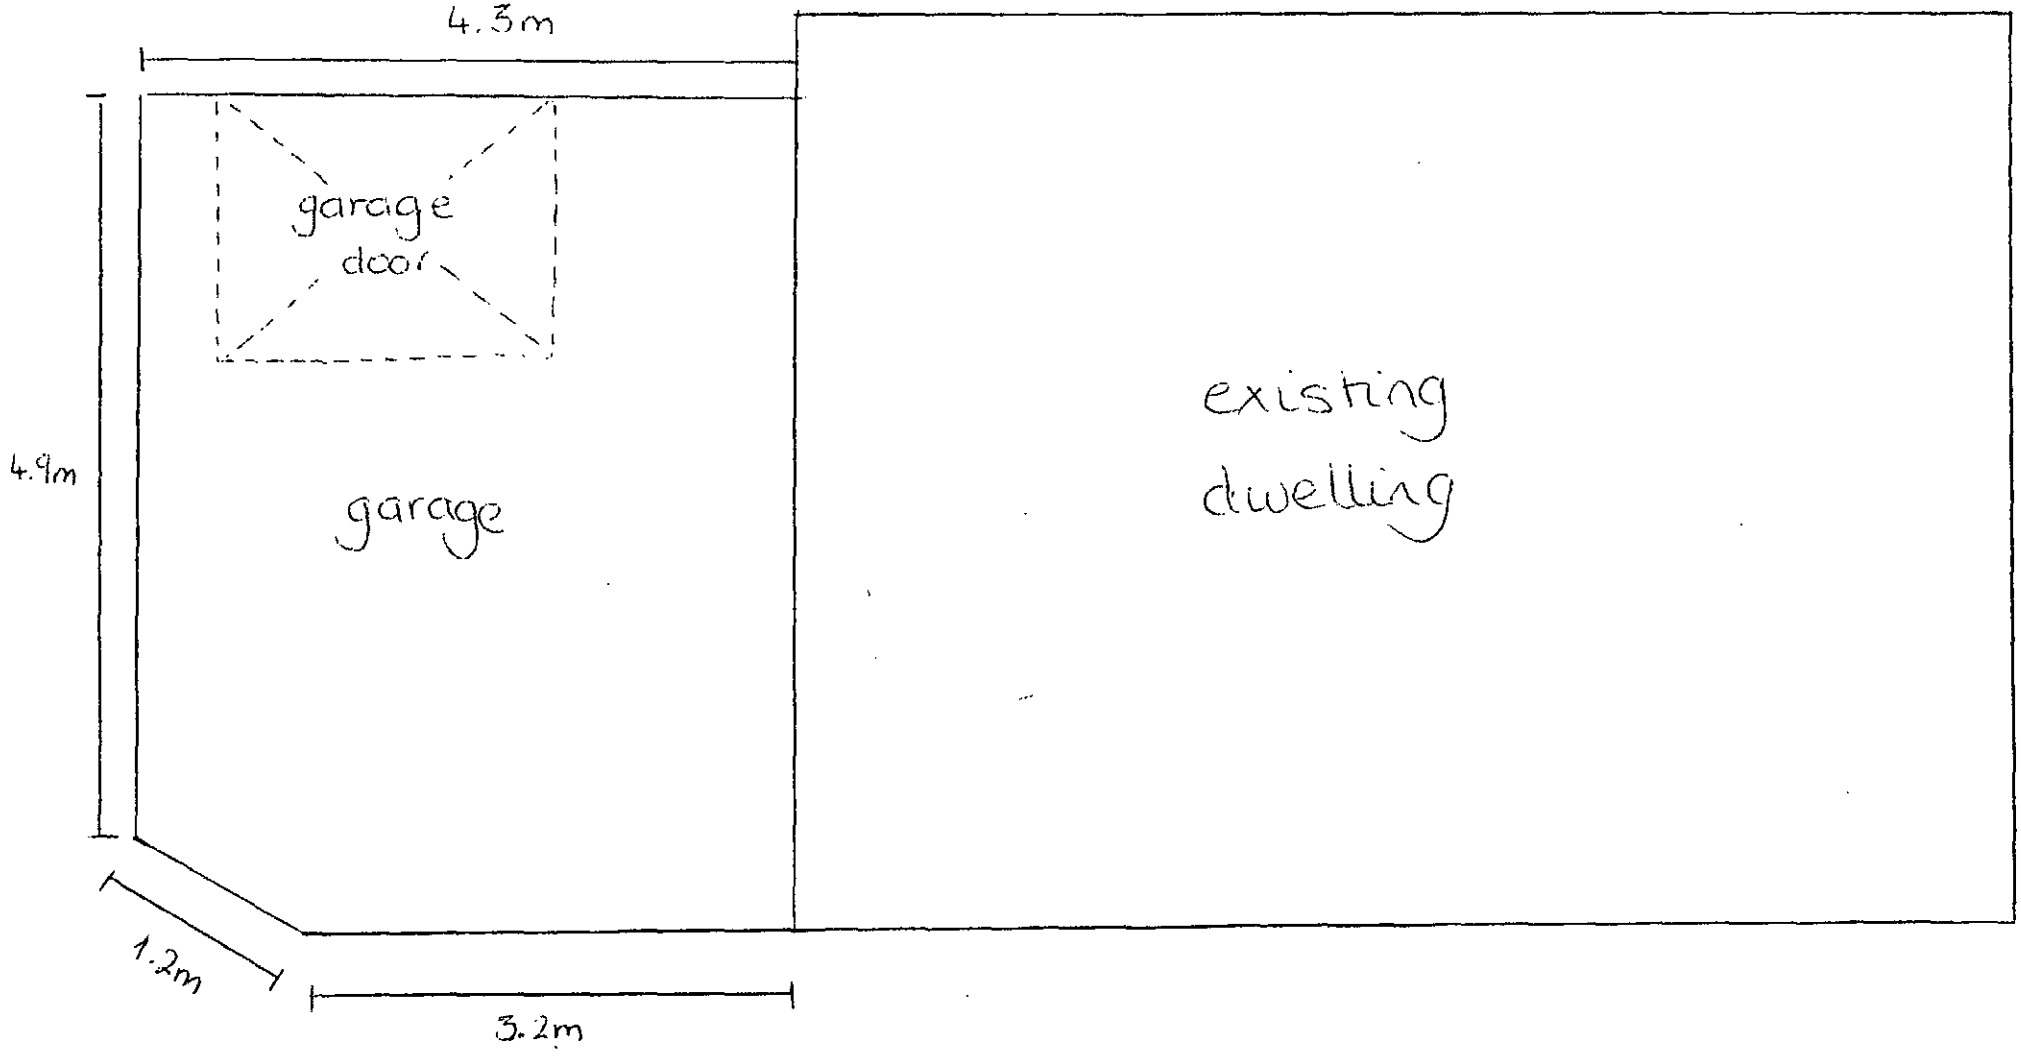

FLOOR PLAN GARAGE 1:50

Front Porch Extension

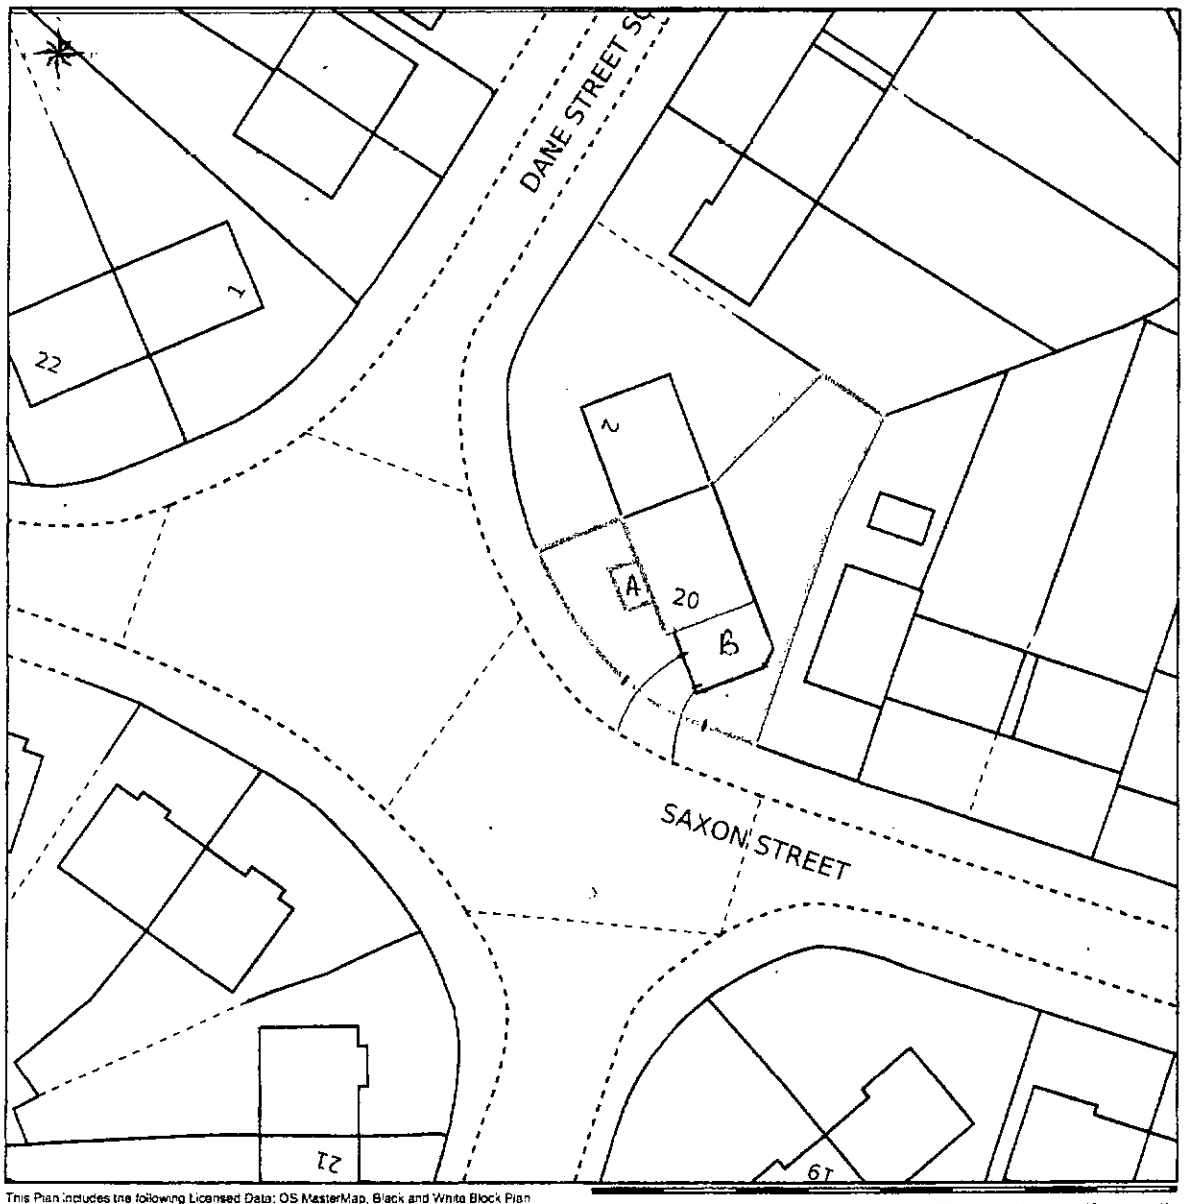

This Plan includes the following Licensed Data: OS MasterMap, Black and White Block Plan by the Ordnance Survey National Geographic Database and incorporating surveyed revision available at the date of production. Reproduction in whole or in part is prohibited without the prior permission of Ordnance Survey. The representation of a road, track or path is no evidence of a right of way. The representation of features as lines is no evidence of a property boundary. © Crown copyright, All rights reserved 2012. Licence number 0100031673

0m 5m 10m 15m 20m 25m 30m 35m 40m

Scale: 1:500, paper size: A4

A existing extension

B proposed extension

plans ahead by emapsite

Prepared by: Maciej Dombrowski, 29-05-2012