
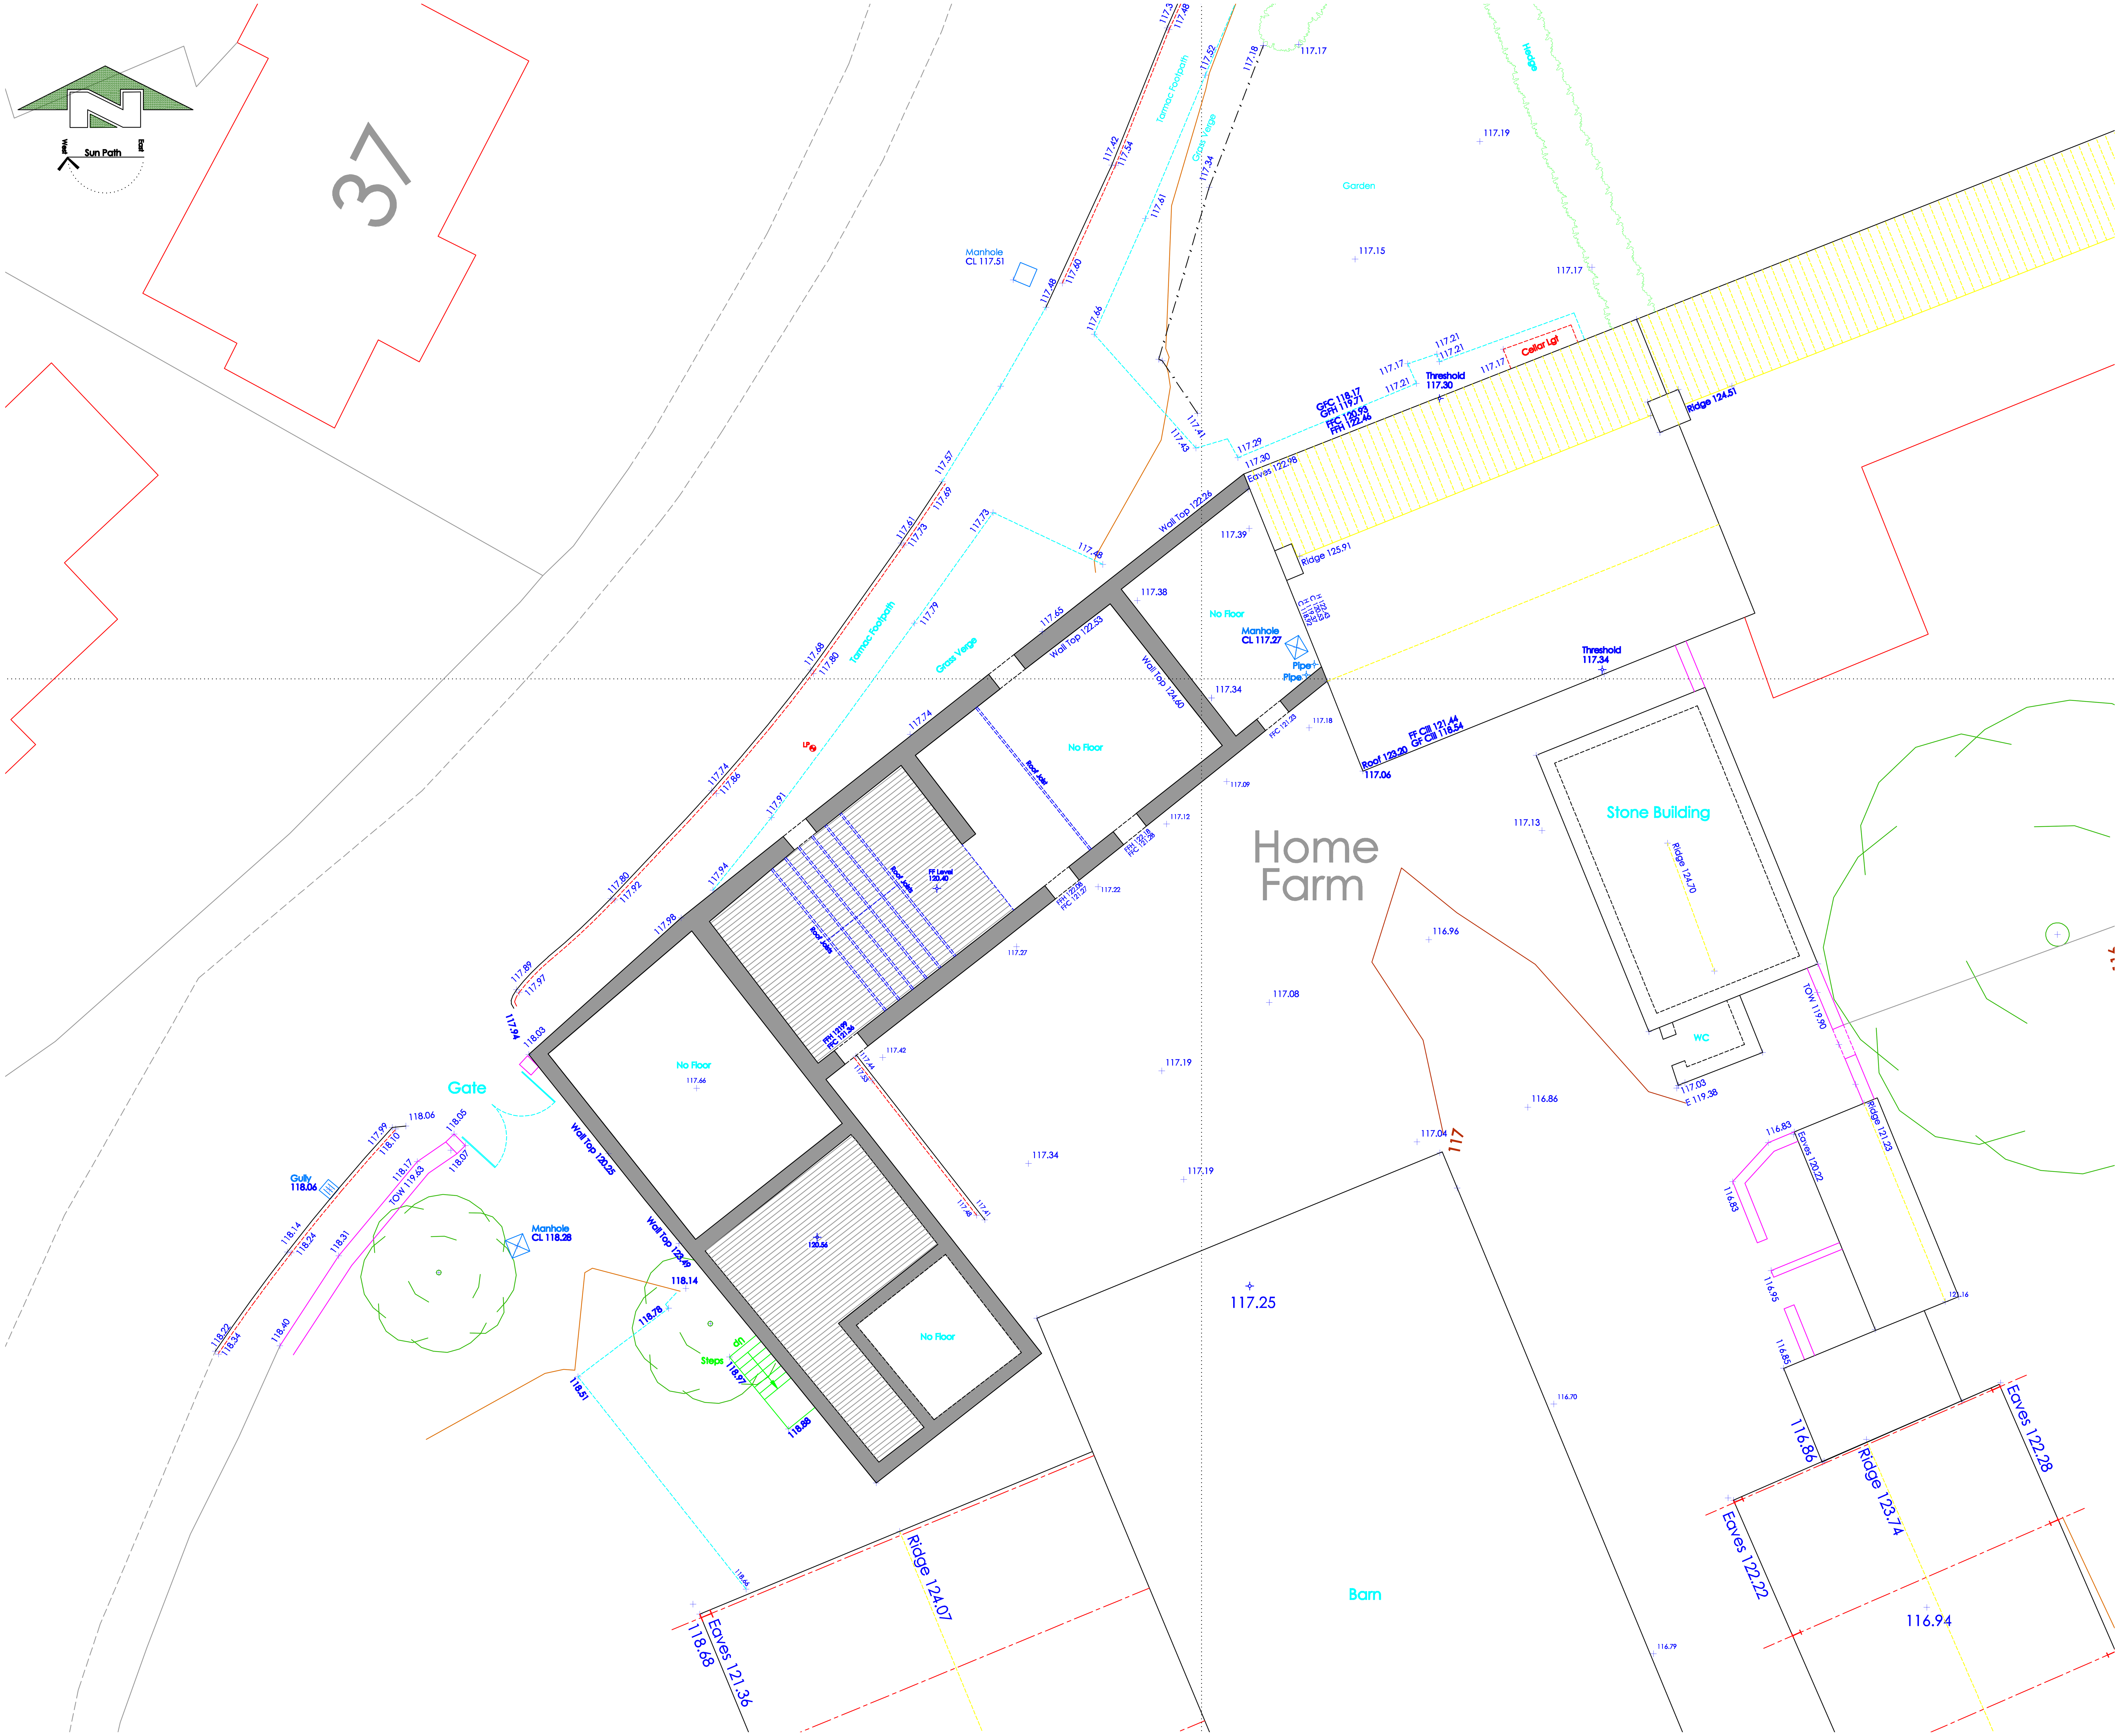


Abbreviation & Symbol Key.

B	Bollard	RSC	Rolled Steel Column
BB	Belisha Beacon	RSJ	Rolled Steel Joist
BT	British Telecom Cover	RWP	Rain Water Pipe
BM	Bench Mark	SC	Stop Cock
CL	Cover Level	SP	Sign Post
DK	Drop Kerb	STP	Stand Pipe
EL	Electricity Cover	SV	Stop Valve
EP	Electricity Pole	SVP	Soil Vent Pipe
FH	Fire Hydrant	SWG	Storm Water Gully
FFP	Flagged Footpath	SW	Storm water
G	Gully	TFP	Tarmac Footpath
GM	Gas Meter	TL	Traffic Light
GV	Gas Valve	TP	Telegraph Pole
IC	Inspection Cover	UTL	Unable To Lift
IL	Invert Level	VP	Vent Pipe
LB	Letter Box	WM	Water Meter
LP	Lamp Post	WP	Waste Pipe
MB	Multi Box		
MH	Man Hole		Fences & Walls
Mkr	Marker Post	Ret	Retaining Wall
MS	Mile Stone	B/W	Barbed Wire
MT	Mercury Telecommunications	CB	Close Boarded
NB	Notice Board	CI	Corrugated Iron
NFI	No Further Information	CL	Chain Link
OSBM	Ordnance Survey BM	CP	Chestnut Paling
P	Post	IR	Iron Railing
PB	Post Box	Lat	Lattice
RE	Rodding Eye	P/C	Post & Chain
RL	Roof Line	P/R	Post & Rail
RS	Road Sign	P/W	Post & Wire
SS	Street Name Sign		
FFC	First Floor Cill	H	Head Level
FFH	First Floor Head		
GFC	Ground Floor Cill		
GFH	Ground Floor Head		

Location Plan 1:2000

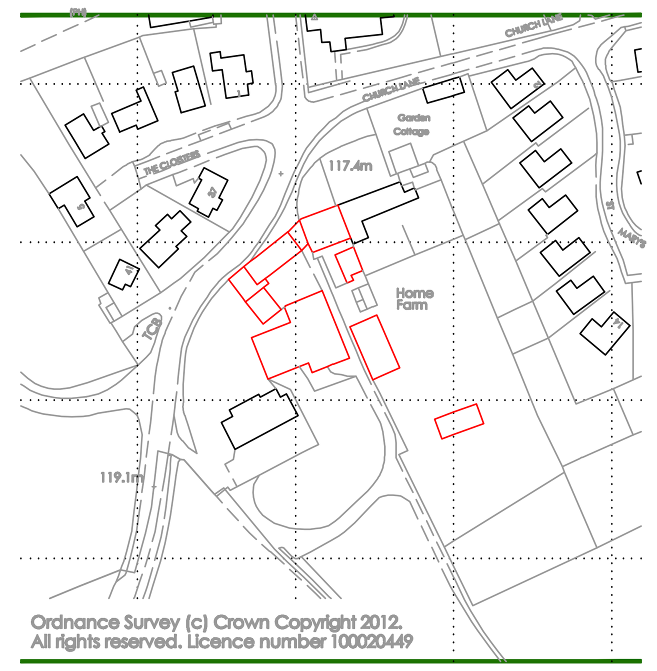

Ordnance Survey (c) Crown Copyright 2012.
All rights reserved. Licence number 100020449

Control & Datum Information

Co-ordinates and levels are based upon OSGB 1936 National Grid (OSGB36) and Ordnance Survey Datum Newlyn (ODN).

They are derived using realtime on site GPS survey, that utilises the National Grid Transformation OSTN02 and the National Geoid Model OSGM02GB.

The data obtained for use in this drawing involved the use of realtime GPS survey and total station survey.

Rev	Description	By	Date

Surv.	Drawn	Date	Chkd	Date
NH	NH	04.01.12		

This drawing may not be reproduced, made use of or issued to a third party without permission of:

White Agus

White Agus
128B New Road
Staincross
Barnsley

Holden Surveys Ltd
Topographical Building & Site Surveys - CAD Services
T/F: 01226 755365 E: holdensurveys@msn.com

Title. First Floor Plan

Site. Home Farm
Worsbrough
Barnsley
South Yorkshire

COMPUTER GENERATED DRAWING - DO NOT ALTER

Dwg No. WA_035_Home Farm

Sheet No. 3

SCALE	1/100	REV.	