


| Revision | | Date |
|---|---|---|
| A | UPDATED TO SUIT ELEVATIONS | 12-06-18 |
| B | UPDATED TO SUIT PLANNERS COMMENTS | 03-06-18 |
| C | UPDATED TO SUIT PLANNERS COMMENTS | 31-06-18 |

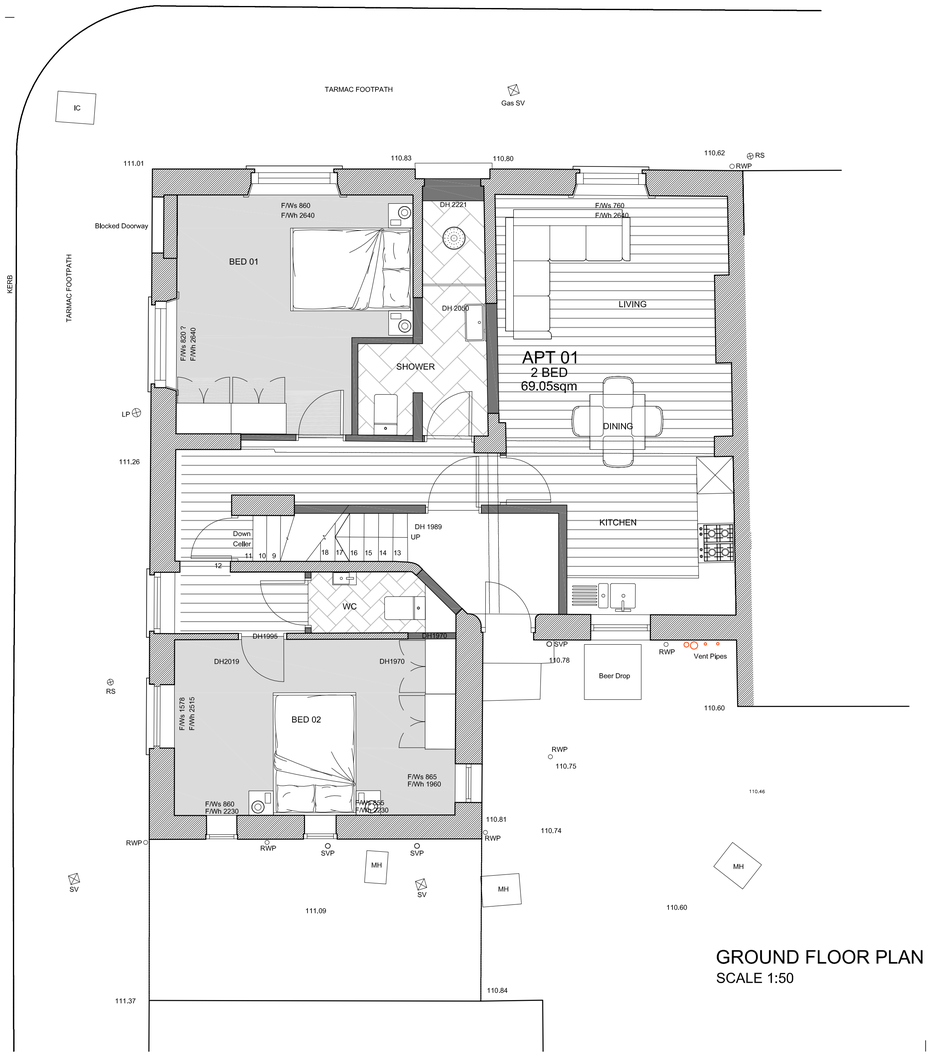


GROUND FLOOR PLAN
SCALE 1:50

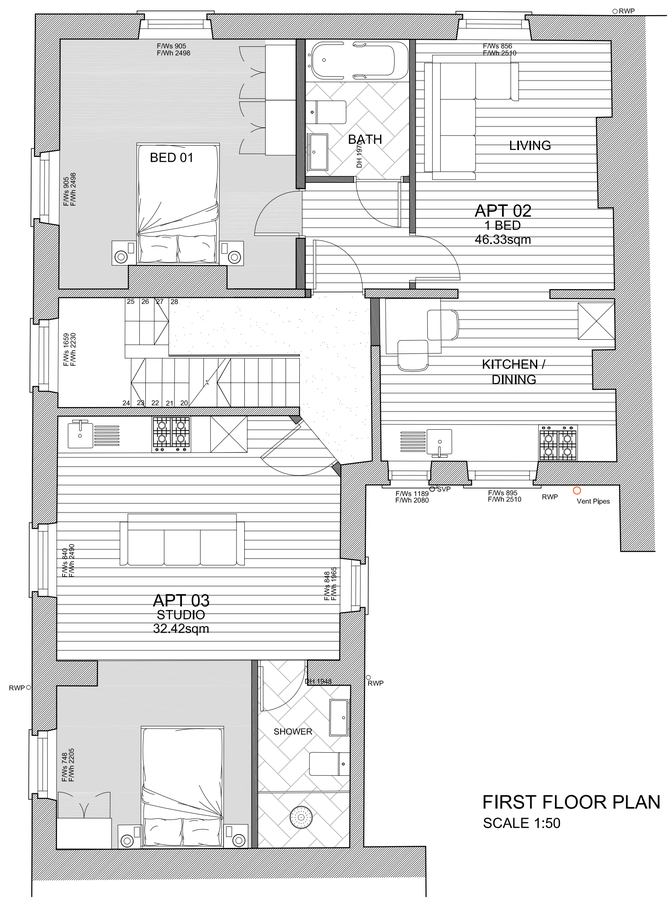


FIRST FLOOR PLAN
SCALE 1:50

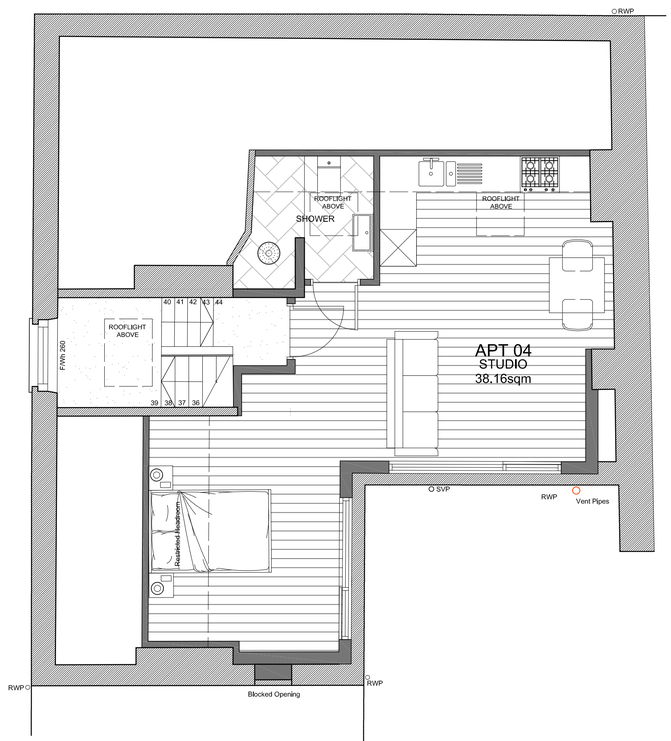


SECOND FLOOR PLAN
SCALE 1:50


CODA Bespoke
Sheffield - Manchester
www.codastudios.co.uk
0114 2794931
hello@codastudios.co.uk


| | |
|---|---|
| Wes Hague | Client |
| The Marlborough | Job |
| | |
| Proposed Plans | Title |
| | |

| DRAWN | CHECKED | DATE | SCALE | |
|---|---|---|---|---|
| LC | AGH | 2018 | A3 ISSUE: | A1 ISSUE: |
| | | | - | 1:50 |
| REVISION | DRAWING STATUS | | DRAWING NUMBER | |
| C | - | | 2714-003 | |


© COPYRIGHT EXISTS ON THE DESIGNS AND INFORMATION SHOWN ON THIS DRAWING
The Contractor must verify all dimensions on site before making shop drawings or commencing work of any kind. No dimensions to be scaled from this drawing. Architect to be notified of any discrepancies in dimensions immediately.