


SOUTH ELEVATION



EAST ELEVATION



WEST ELEVATION

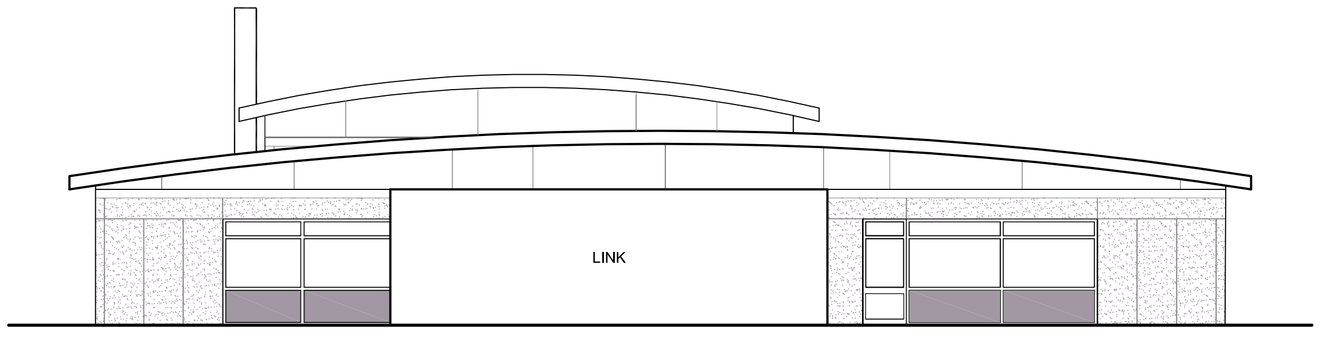

NORTH ELEVATION

NOTE :

- Sheet cladding between soffits of new over-roofing and parapet of existing roof as Clause H20/150 .
- Sheet cladding forming light shafts between existing rooflight apertures and new rooflights in new roof as Clause H20/155.
- New roof to be fully adhered polymeric single ply roofing membrane with simulated standing seams as Clause J42/110.
- Rainwater goods as Clause R10/321.
- New rooflights as Clause L10/460A. Exact number for replacement and incorporation into new roof to be determined by contractor in agreement with the school.

0 50
PAPER SCALE CHECK (mm)

Design and Project Management
Architects Division

2-10 CARBROOK HALL ROAD SHEFFIELD S9 2DB
Tel. 0114 2736036 Fax. 0114 2736299 Email. architects@sheffield.gov.uk

Design & Project Management, Head of Service I G Taylor MRICS

- Do not scale from this drawing
- All dimensions to be checked on site
- Any errors/omissions to be reported immediately
- If in doubt, ask
- No reproduction of this drawing in any form without permission
- ORDNANCE SURVEY COPYRIGHT ACKNOWLEDGEMENTS
This map is reproduced from Ordnance Survey on behalf of the Controller of Her Majesty's Stationery Office. © Crown Copyright. Unauthorised reproduction infringes Crown copyright and may lead to prosecution or civil proceedings. 10018816. 2005

REV	DATE	REVISIONS	DRAWN	CHECKED	NOTES
*	***	*****	****	**	

CLIENT: BARNSLEY M.D.C
SCHEME: BARNSLEY SCHOOLS RE ROOFING
TITLE: ROYSTON MEADSTEAD PRIMARY SCHOOL
PROPOSED ELEVATIONS

STATUS: PRELIMINARY
A1
DRAWN: MK
SCALE: 1:100
CHECKED: IK
DATE: JUN 09
SCHEME NO: LO 02786
DWG NO.: RAL(0) 06
REV:

Sheffield City Council