

location plan @ 1:2500ft.

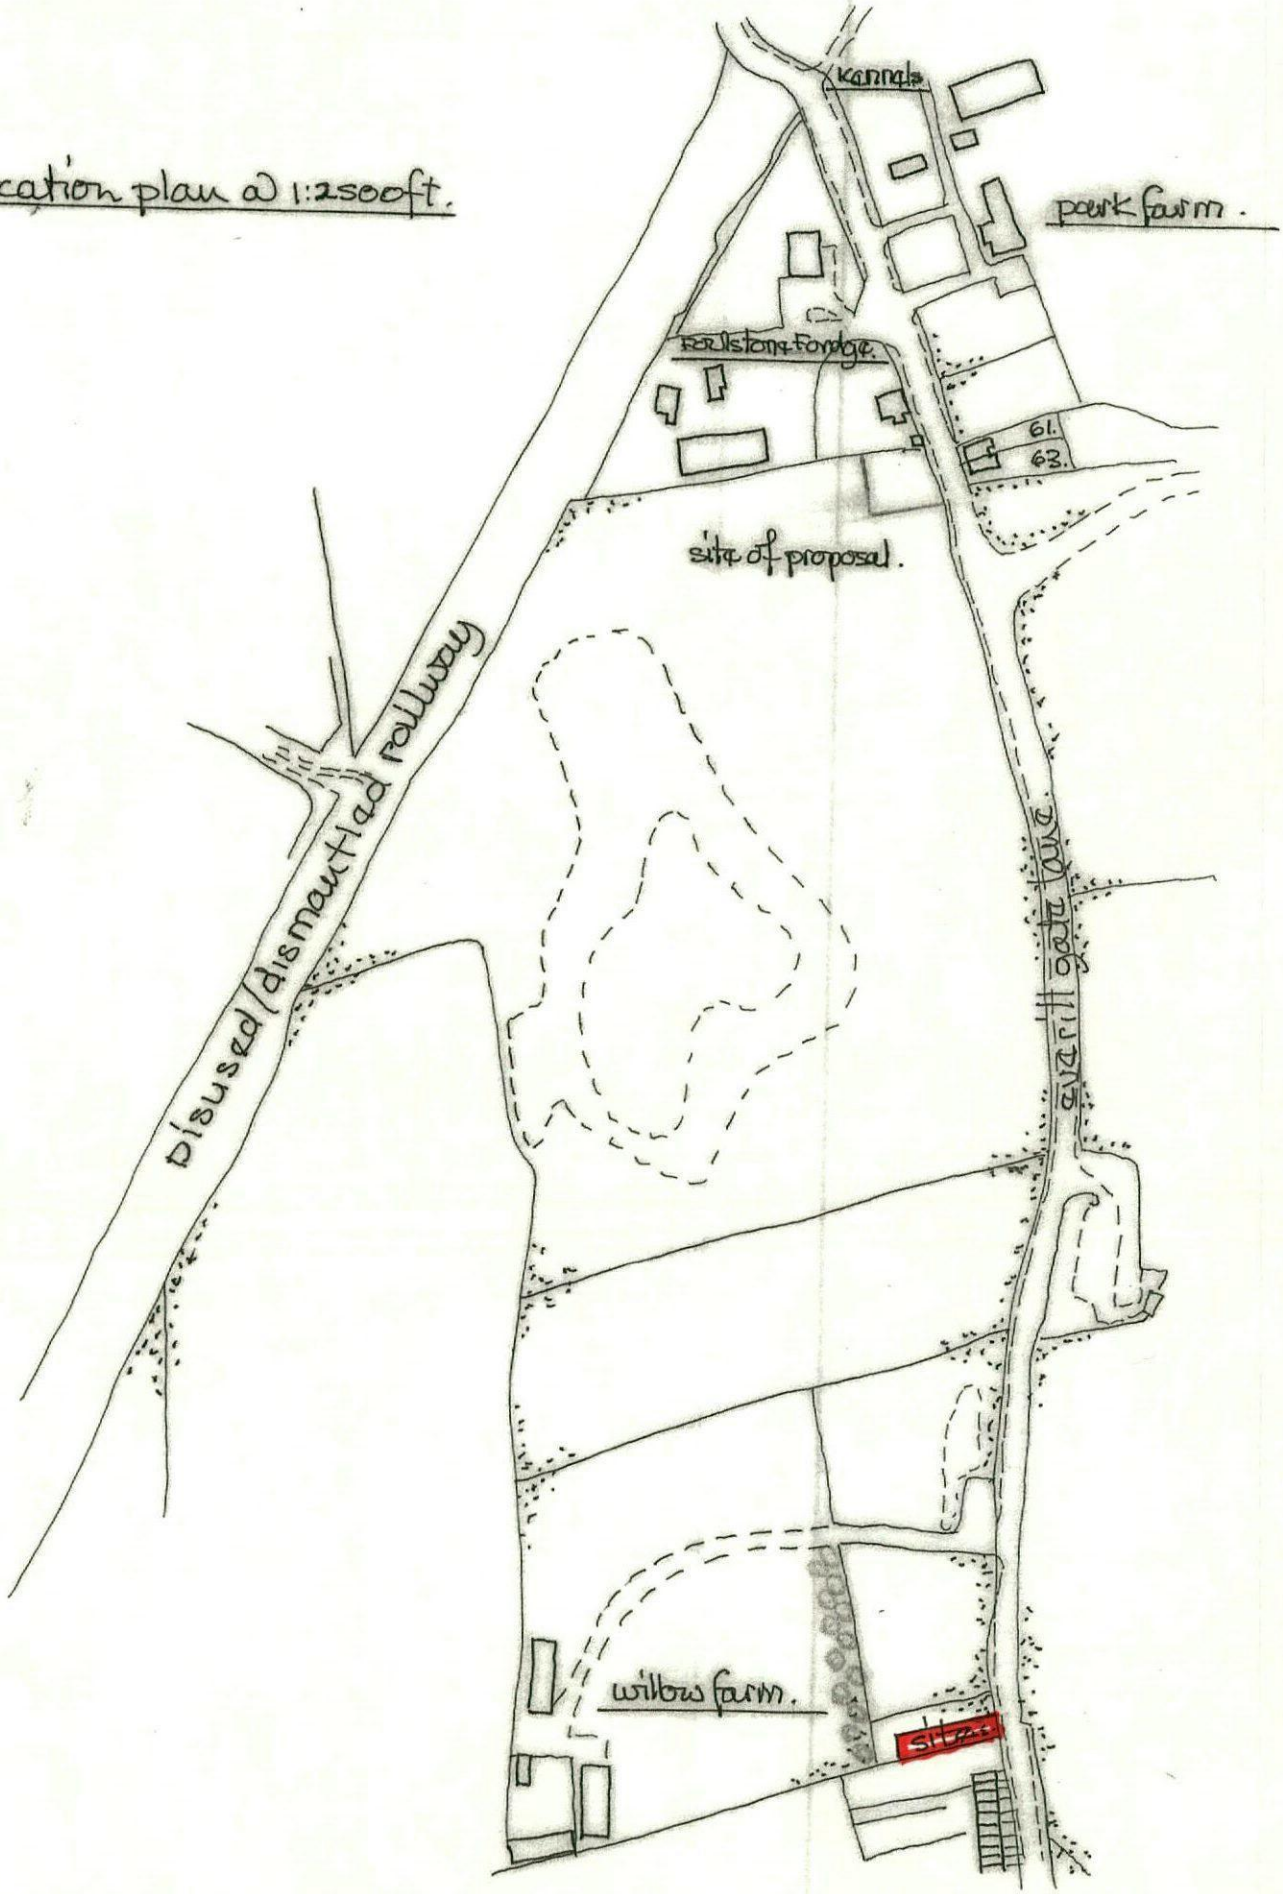

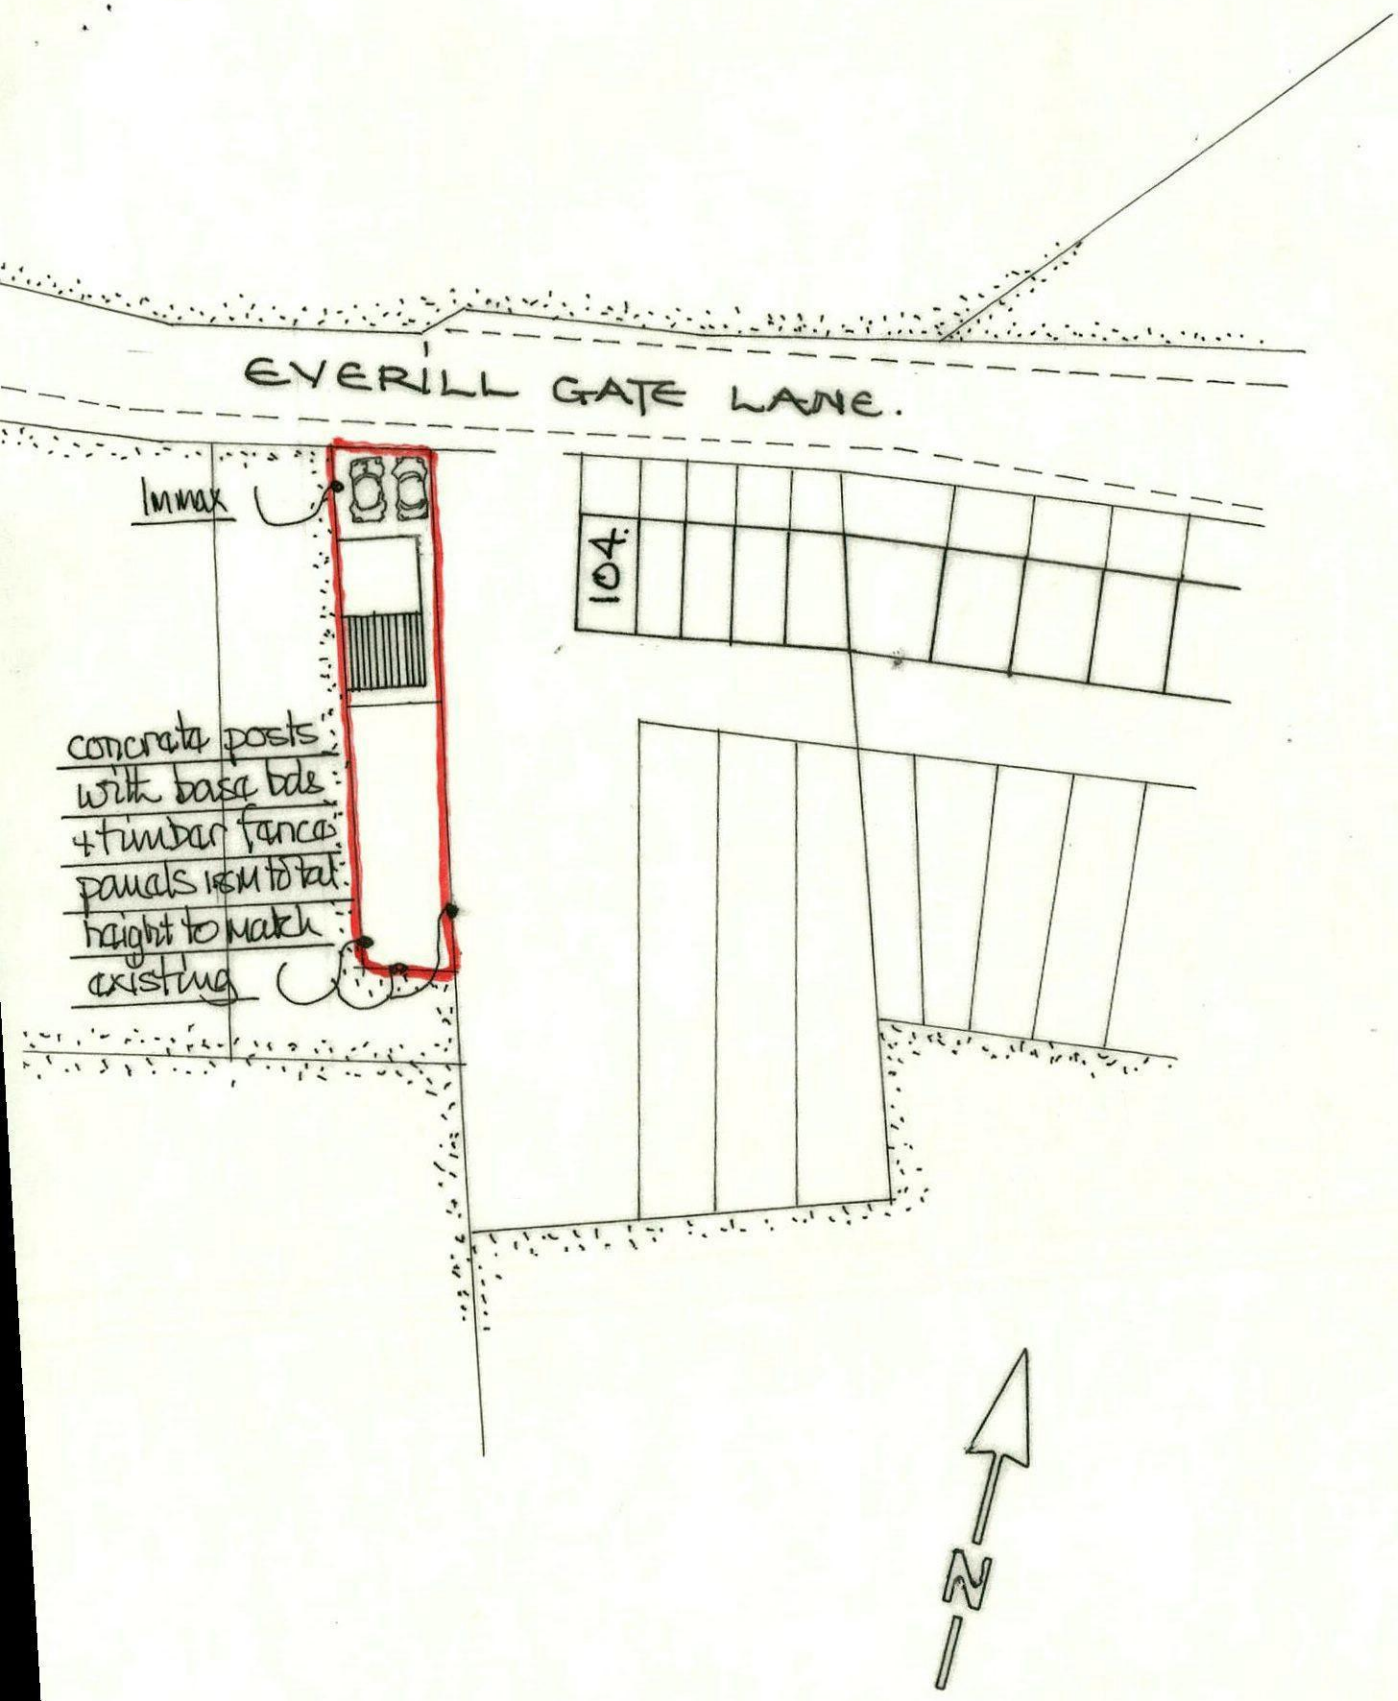


site plan @ 1:500m.

ground floor layout.


scale 1:50m.

(sd) shows fire safety ceiling mounted smoke detectors fixed. 300mm min from light fittings + from wall/ceiling junctions.

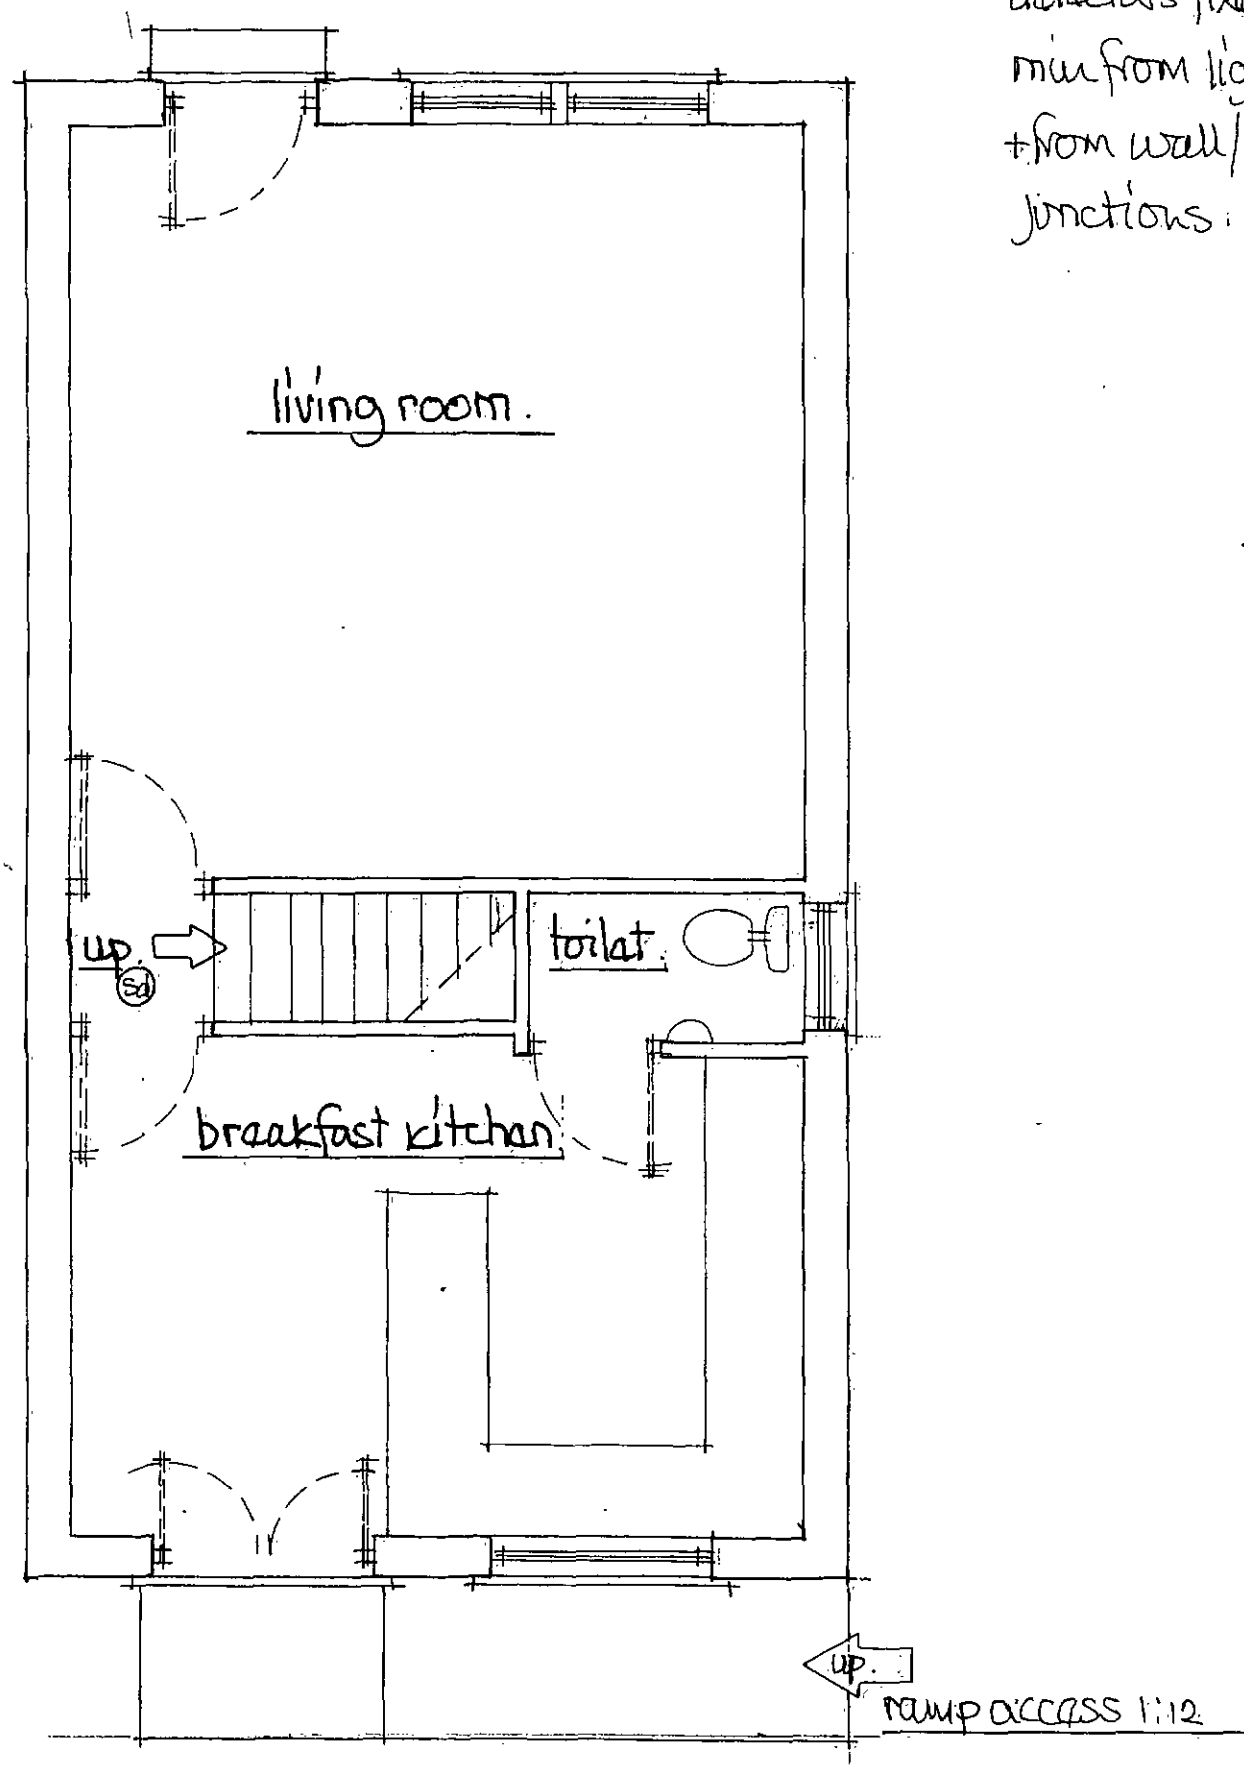


first floor layout.

scale 1:50m.

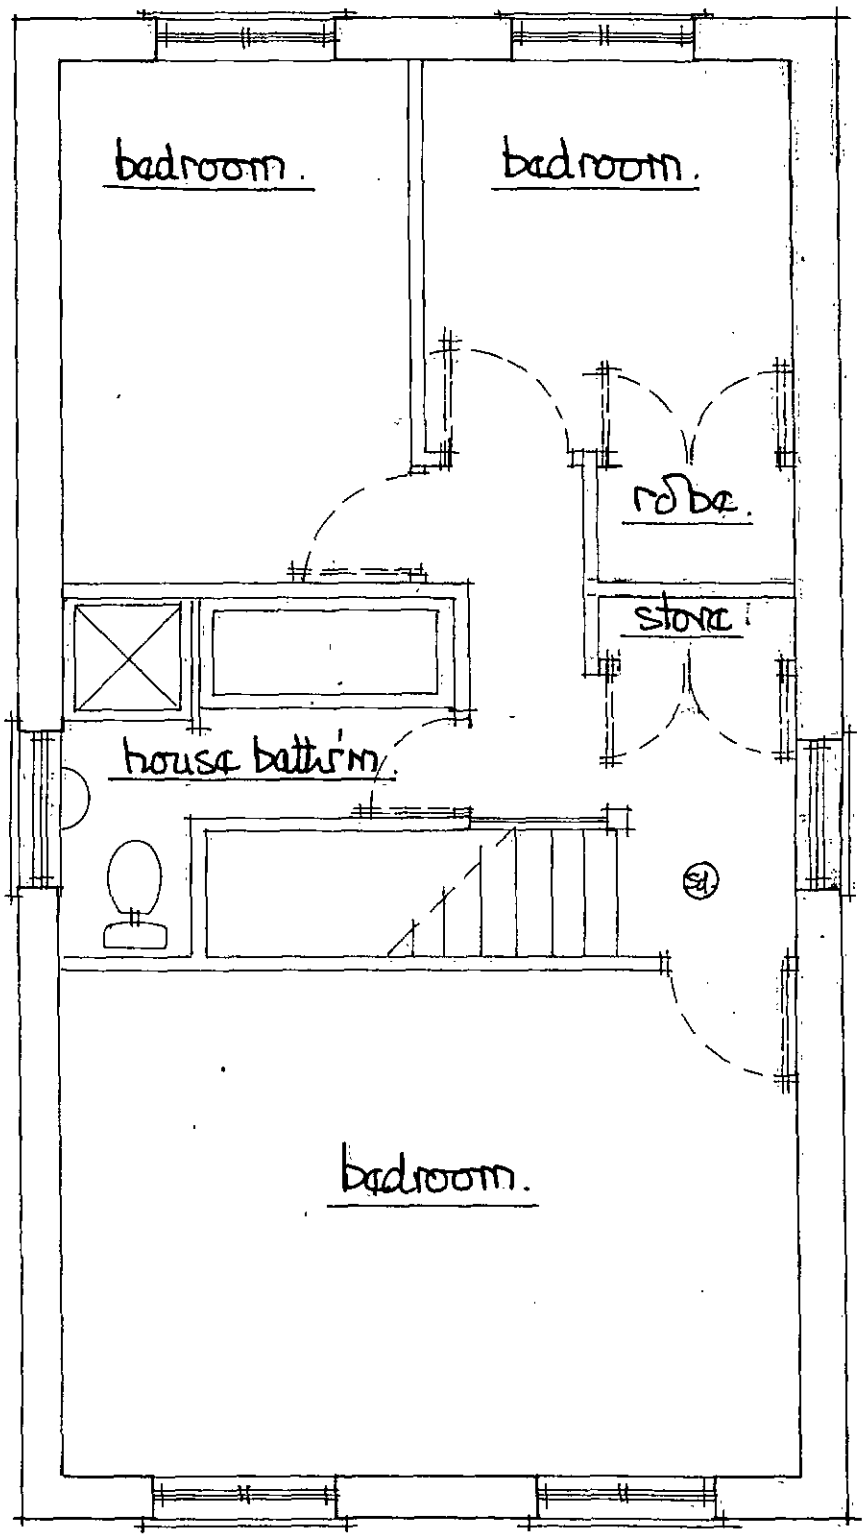

view from Everill Gate Lane. view from Willow Farm. scale 1:100m.

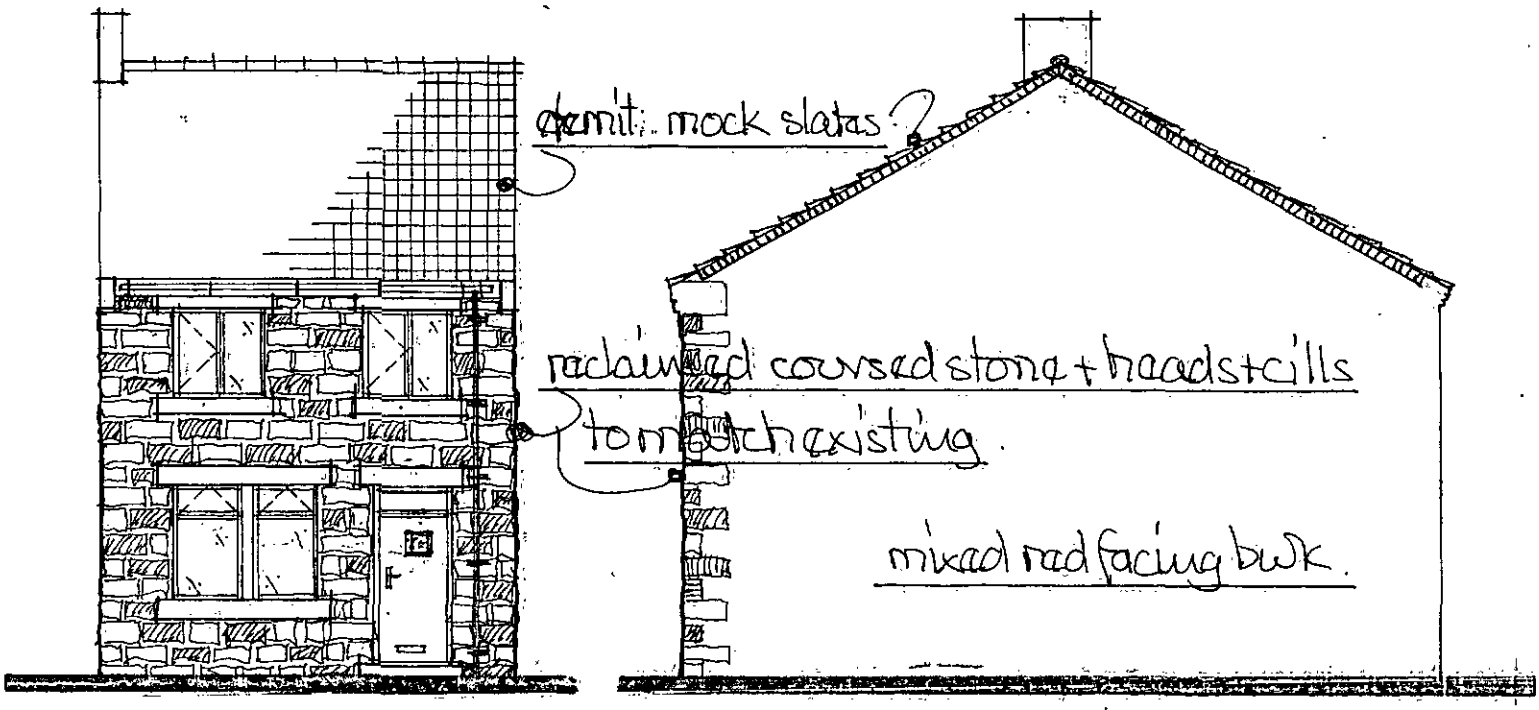

rear view. view from no 104.

