
REVISIONS				
REV	DATE	DESCRIPTION	CHECKED	APPROVED

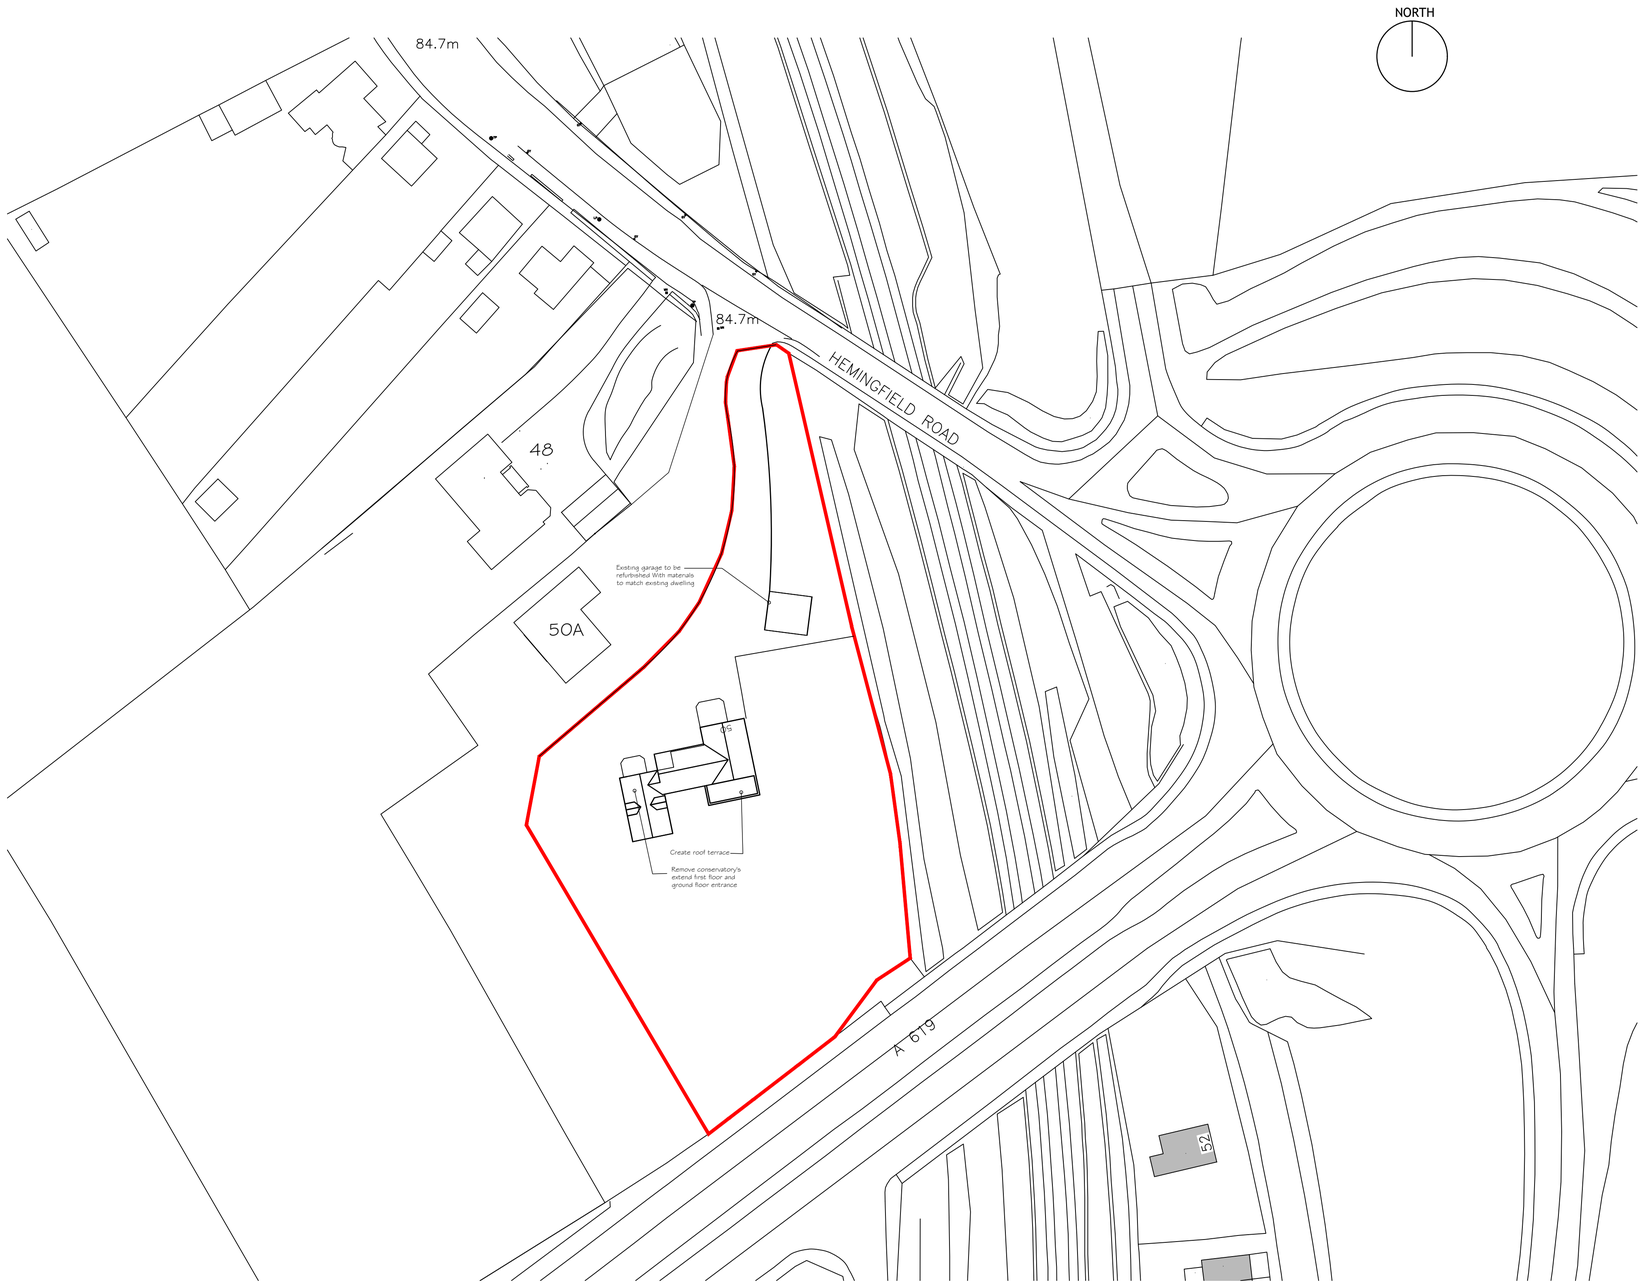

PROPOSED SITE PLAN 1:500

CLIENT
Mr ALLET

PROJECT TITLE
REFURBISHMENT OF CLUMBER LODGE 50
HEMINGFIELD ROAD WOMBWELL

DRAWING TITLE
PROPOSED SITE PLAN

© ANTHONY SNOWDEN ARCHITECT 2021 RIBA
1 PINDERS COURT
BAWTRY
DONCASTER DN10 6JA

SCALE
SCALE 1:500

	DRAWING NO.	REV.
	03	00