WCEC
ARCHITECTS

ASDA

SAVING YOU MONEY EVERY DAY

STORE

NETTO THURNSCOE

ADDRESS

WELFARE ROAD

THURNSCOE

BARNSLEY

SOUTH YORKSHIRE

S63 0JZ

SIGNAGE APPLICATION

The enclosed is supporting information for the rebranding of the existing Netto food store, at the aforementioned site & should be read in conjunction with the completed Advertisement application documentation (please see attached)


JOB NUMBER 10.166 **REV C**

EXISTING SITE INFORMATION

SITE LOCATION PLAN



RED LINE PLAN

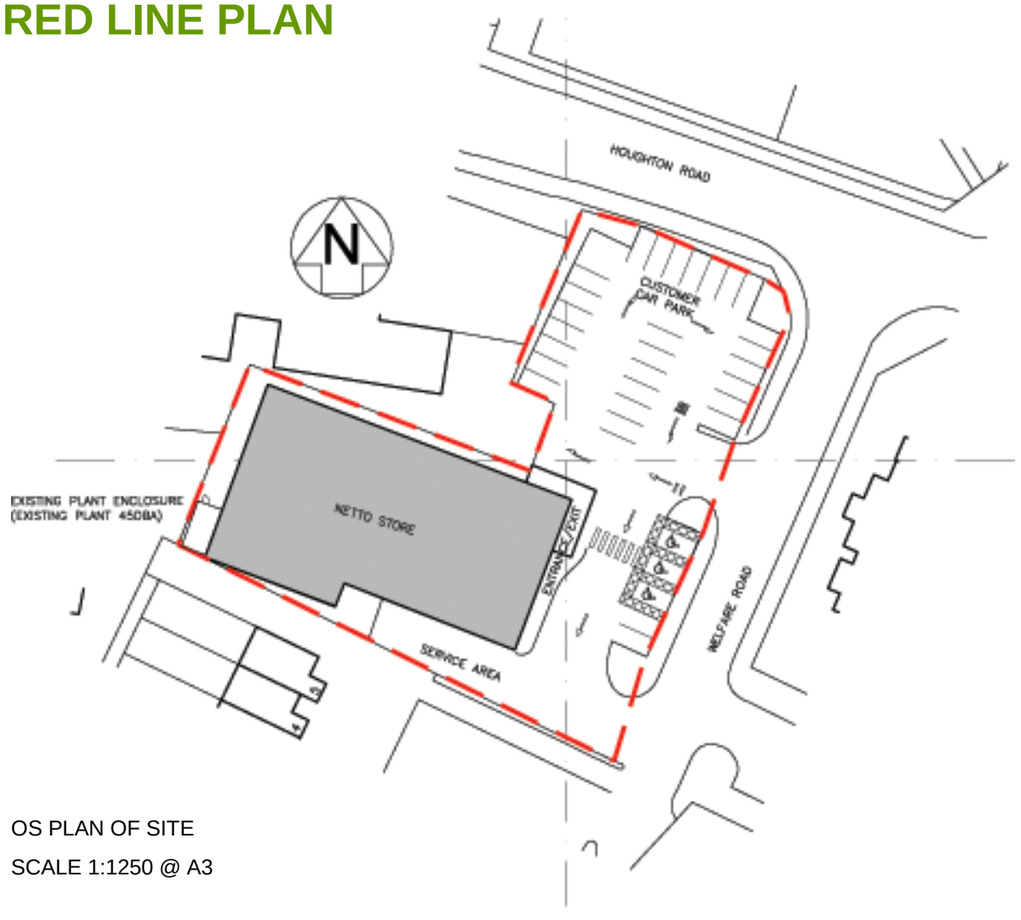

OS PLAN OF SITE

SCALE 1:1250 @ A3

EXISTING SITE INFORMATION



EAST FACING ELEVATION



SOUTH FACING ELEVATION



NORTH FACING ELEVATION



WEST FACING ELEVATION

EXISTING SIGNAGE INFORMATION




TOTEM SIGNAGE



CAR PARK SIGNAGE

EXISTING SITE PLAN

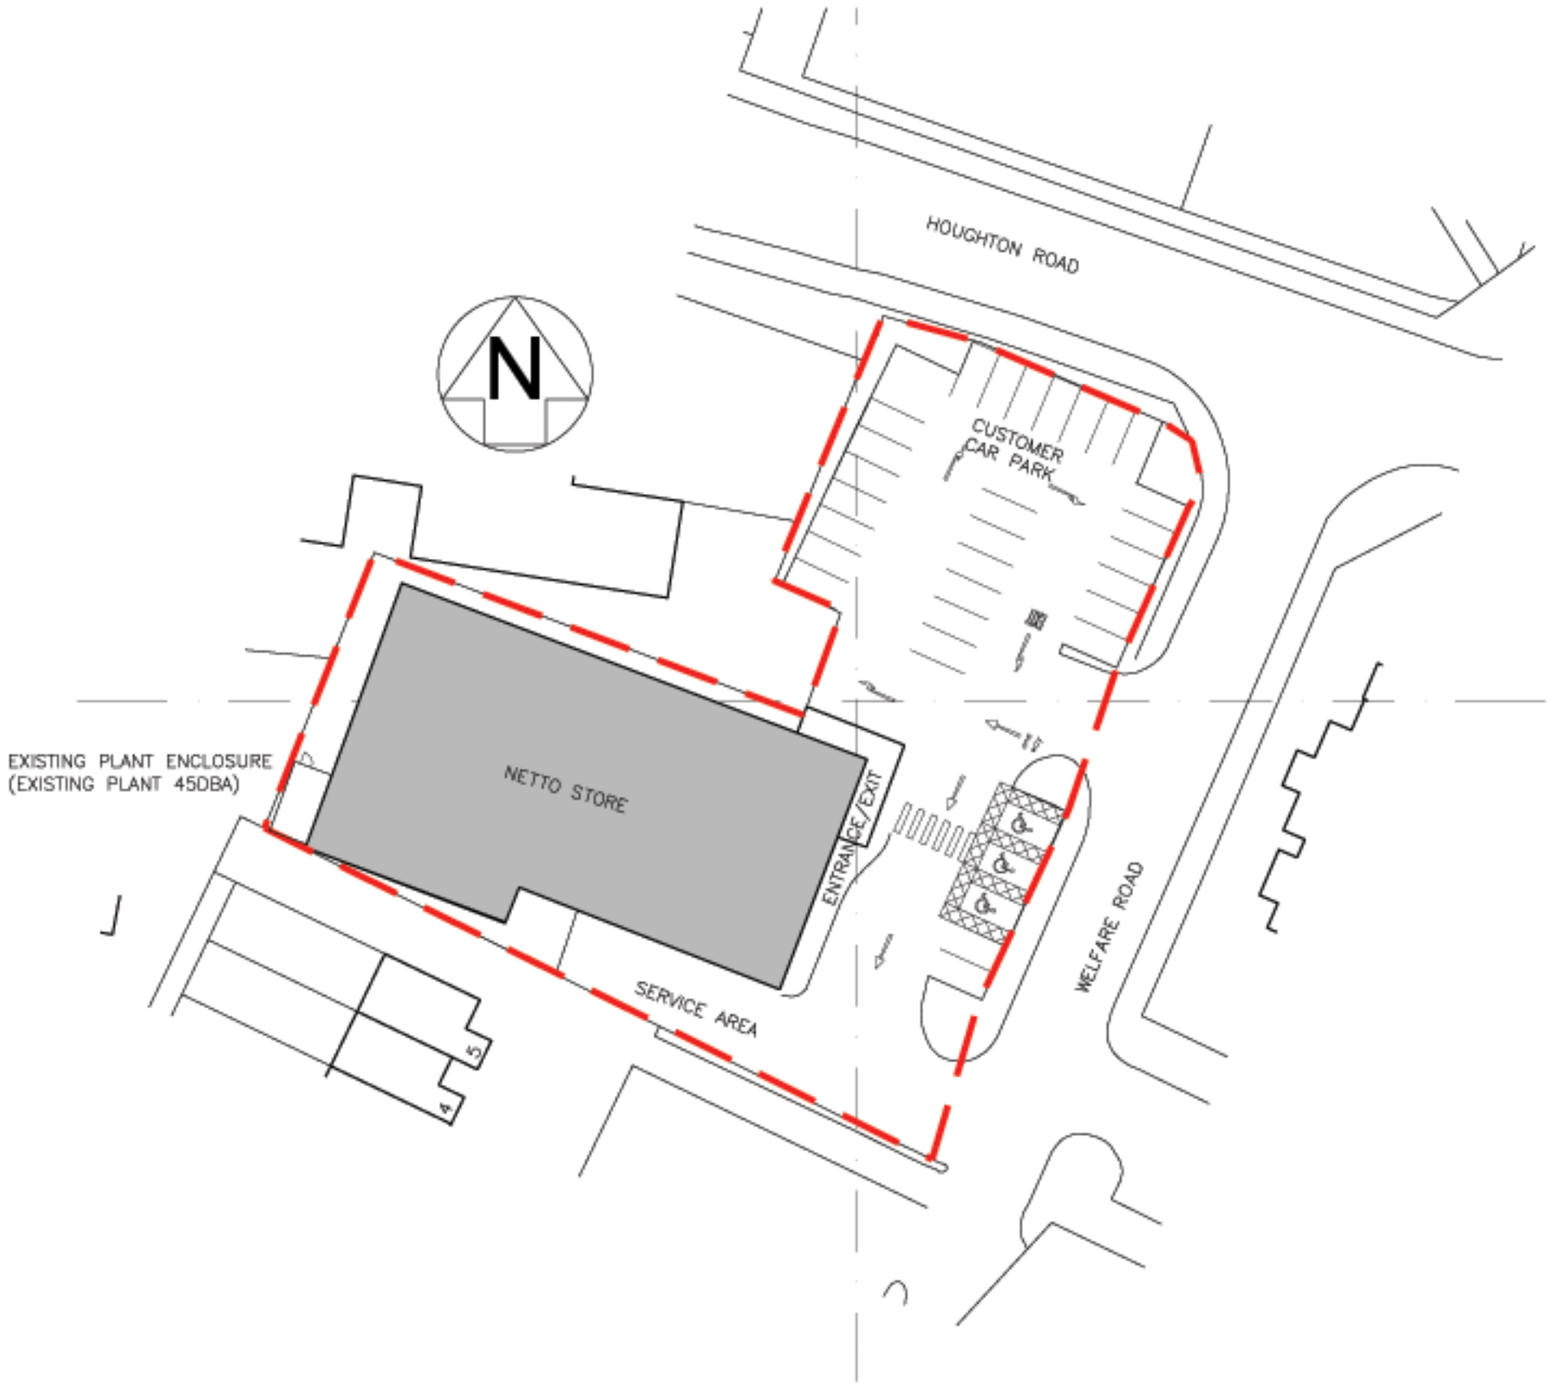

© WCEC ARCHITECTS – DISCLAIMER:

This drawing is copyright and shall not be reproduced nor used for any other purposes without the written permission of the Architects. This drawing must be read in conjunction with all other related drawings and documentation. It is the contractors responsibility to ensure full compliance with the Building Regulations. Do not scale from this drawing, use figured dimensions only. It is the contractors responsibility to check and verify all dimensions on site. Any discrepancies to be reported immediately.
IF IN DOUBT ASK.
Materials and in conformity with relevant British or European Standards/Codes of practice or materials known to be deleterious to health & safety must not be used or specified on this project.

XREF'S IN THIS DRAWING

NONE

No.	Date	Description	Drawn/Checked By

CLIENT

ASDA

ASDA STORES LTD

PROJECT

NETTO RE-BRANDING
THURNSCOE
BARNSLEY

TITLE

EXISTING SITE PLAN

DRAWING STATUS

PLANNING


DRAWN	LM	CHECKED	JA
SCALE	1:500 @ A3		
DATE	09/06/10		

EARLWOOD COURT
EARLWOOD ROAD
SHEEPBRIDGE
CHESTERFIELD
S41 9QB
T: 01246 266861
F: 01246 266736
E: mail@wcec.co.uk
www.wcec.co.uk

WCEC ARCHITECTS

JOB NO.	DRAWING NUMBER	REV
10.166	PL-01	


EXISTING ELEVATIONS

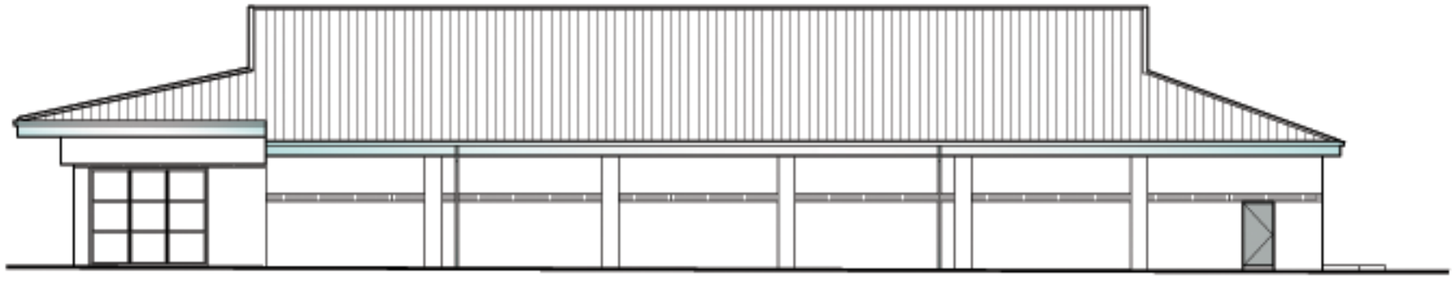

NORTH ELEVATION @ 1:200




SOUTH ELEVATION @ 1:200

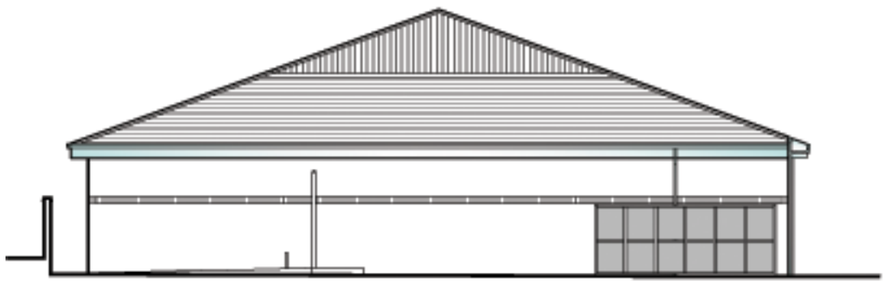

WEST ELEVATION @ 1:200



EAST ELEVATION @ 1:200

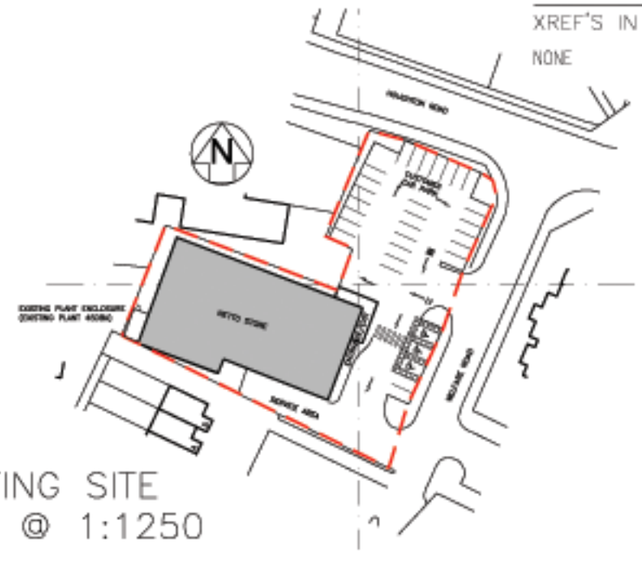

EXISTING SITE PLAN @ 1:1250

© WCEC ARCHITECTS – DISCLAIMER:

This drawing is copyright and shall not be reproduced nor used for any other purpose without the written permission of the Architects. This drawing must be read in conjunction with all other related drawings and documentation. It is the contractors responsibility to ensure full compliance with the Building Regulations. Do not scale from this drawing, use figured dimensions only. It is the contractors responsibility to check and verify all dimensions on site. Any discrepancies to be reported immediately.
IF IN DOUBT ASK.
Materials not in conformity with relevant British or European Standards/Codes of practice or materials known to be deleterious to health & safety must not be used or specified on this project.

XREF'S IN THIS DRAWING

NONE

No.	Date	Description	Drwn/Chckd By

CLIENT

ASDA STORES LTD

PROJECT

NETTO RE-BRANDING
THURNSCOE
BARNSLEY

TITLE

EXISTING ELEVATIONS

DRAWING STATUS

PLANNING


DRAWN	LM	CHECKED	JA
SCALE	1:200 @ A3		
DATE	09/06/10		

GARNWOOD COURT
GARNWOOD ROAD
SHEFFBRIDGE
CHESTERFIELD
S41 9QB
T: 01246 280051
F: 01246 280738
E: email@wcec.co.uk
www.wcec.co.uk

WCEC ARCHITECTS


JOB NO.	DRAWING NUMBER	REV
10.166	PL-05	

PROPOSED ELEVATIONS

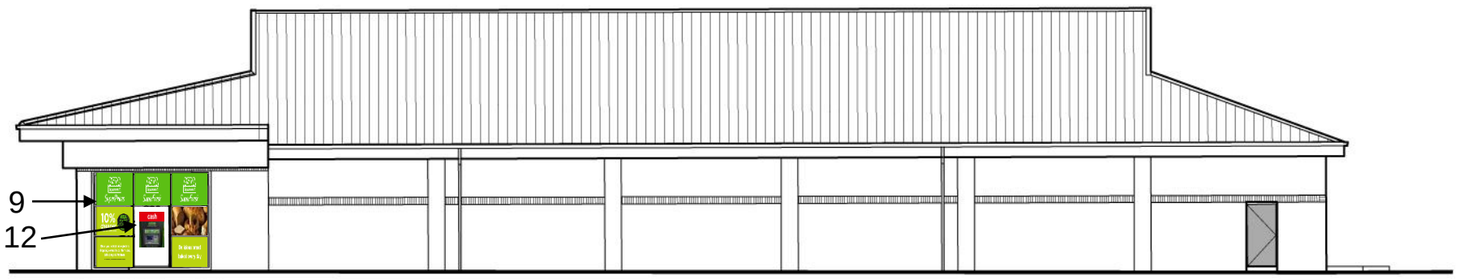


New ATM installed
into existing glazing

NORTH ELEVATION @ 1:200

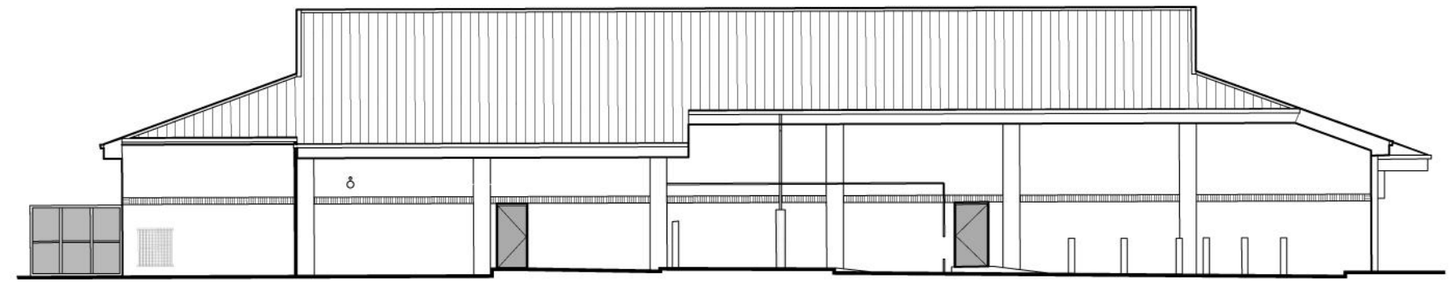


SOUTH ELEVATION @ 1:200

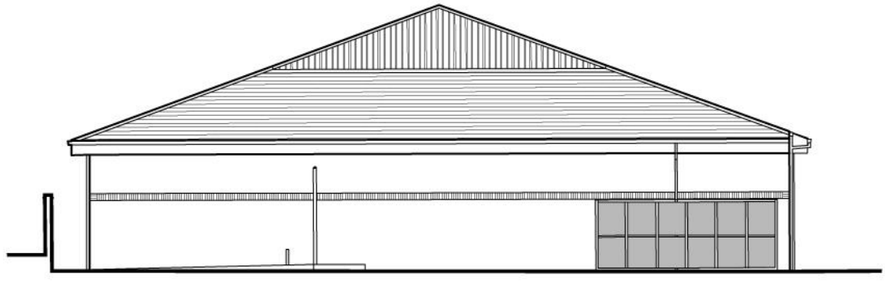

WEST ELEVATION @ 1:200



EAST ELEVATION @ 1:200

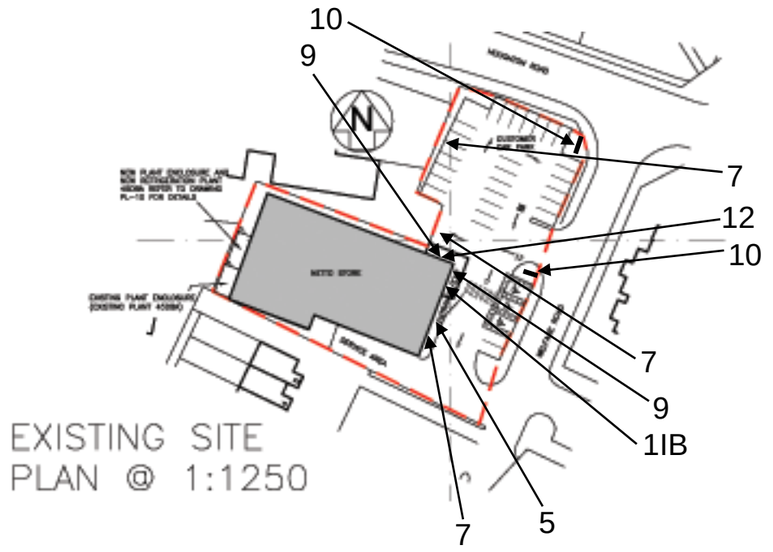

EXISTING SITE
PLAN @ 1:1250

© WCEC ARCHITECTS – DISCLAIMER:

This drawing is copyright and shall not be reproduced nor used for any other purpose without the written permission of the Architects. This drawing must be read in conjunction with all other related drawings and documentation. It is the contractors responsibility to ensure full compliance with the Building Regulations. Do not scale from this drawing, use figured dimensions only. It is the contractors responsibility to check and verify all dimensions on site. Any discrepancies to be reported immediately.
IF IN DOUBT ASK.
Materials not in conformity with relevant British or European Standards/Codes of practice or materials known to be deleterious to health & safety must not be used or specified on this project.

XREF'S IN THIS DRAWING

No	Date	Description	Drwn/Chckd By
A	06/07/11	ATM REPOSITIONED	EB

CLIENT

ASDA STORES LTD

PROJECT
NETTO RE-BRANDING
THURNSCOE
BARNSLEY

TITLE
PROPOSED ELEVATIONS

DRAWING STATUS
PLANNING

DRAWN	LM	CHECKED	JA
SCALE	1:200 @ A3		
DATE	09.06.2010		

CARRWOOD COURT
CARRWOOD ROAD
SHEEPBRIDGE
CHESTERFIELD
S41 9QB
T: 01246 260261
F: 01246 260736
E: email@wcec.co.uk
www.wcec.co.uk

WCEC ARCHITECTS

JOB NO.	DRAWING NUMBER	REV
10.166	PL-09	A

SIGNAGE SPECIFICATION

SIGN TYPE	DESCRIPTION
1IB	LED internally illuminated built up letters & light box gable sign
LOCATION	
RE: ELEVATIONS	SPECIFICATION
QUANTITY	900mm set letters
RE: ELEVATIONS	3063mm x 1616mm o/a
REF CODE	*n/a*



1 No. sign on east elevation

SIGN TYPE	DESCRIPTION
BF 900	Externally illuminated fret cut / vinyl letters
LOCATION	
RE: ELEAVTIONS	SPECIFICATION
QUANTITY	900mm set letters
RE: ELEVATIONS	3063mm x 900mm o/a
REF CODE	*n/a*



1No. Sign on west elevation

SIGN POSITION 12

PLASTIC FASCIA SURROUND TO ATM UNIT WITH 'cash' LIGHTBOX ABOVE..











EXISTING SIGNAGE **PROPOSED SIGNAGE**

SIGN POSITION 10

EXISTING TOTEM TO BE RECLAD WITH NEW ALUMINIUM PAINTED LIVERY PANEL SHOWING ASDA BRANDING. FRAME TO BE RETAINED.


SIZE TO MATCH EXISTING.



SIGN POSITION 7

WALL MOUNTED POS BANNER

Size 6100mm x 950mm

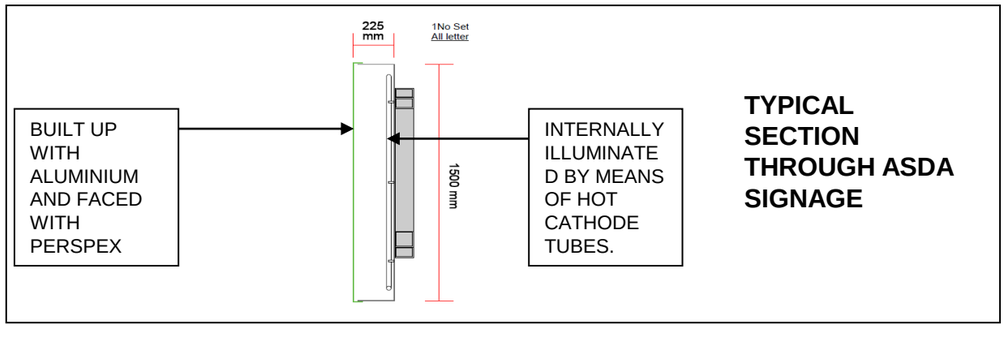

TYPICAL SECTION THROUGH ASDA SIGNAGE

SIGN POSITION 9

REVERSE PRINTED & BACKED UP APPLIED VINYL GRAPHICS TO EXISTING WINDOWS. SIZE – SUBJECT TO SURVEY

