
BARN

SOUTH LANE, CRANTHORNE


Plan Scale 1:50 1:100 1:200

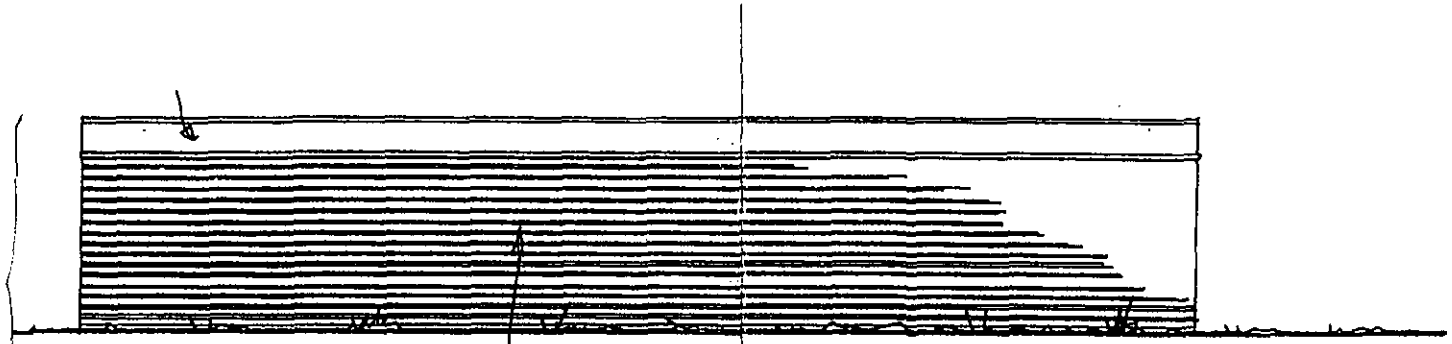

HORIZONTAL TIMBER CLADDING

Proposed Rear Elevation

ROOF OF BARN COVERED WITH ROOFING FELT

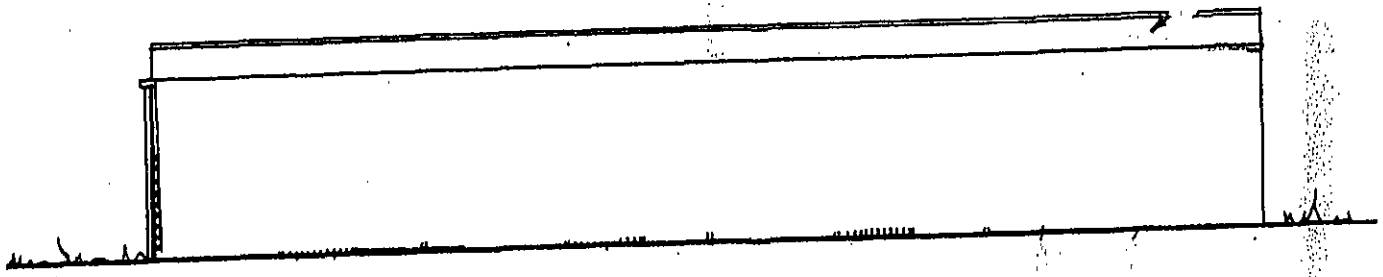

Proposed Front Elevation

TIMBER WALLS