
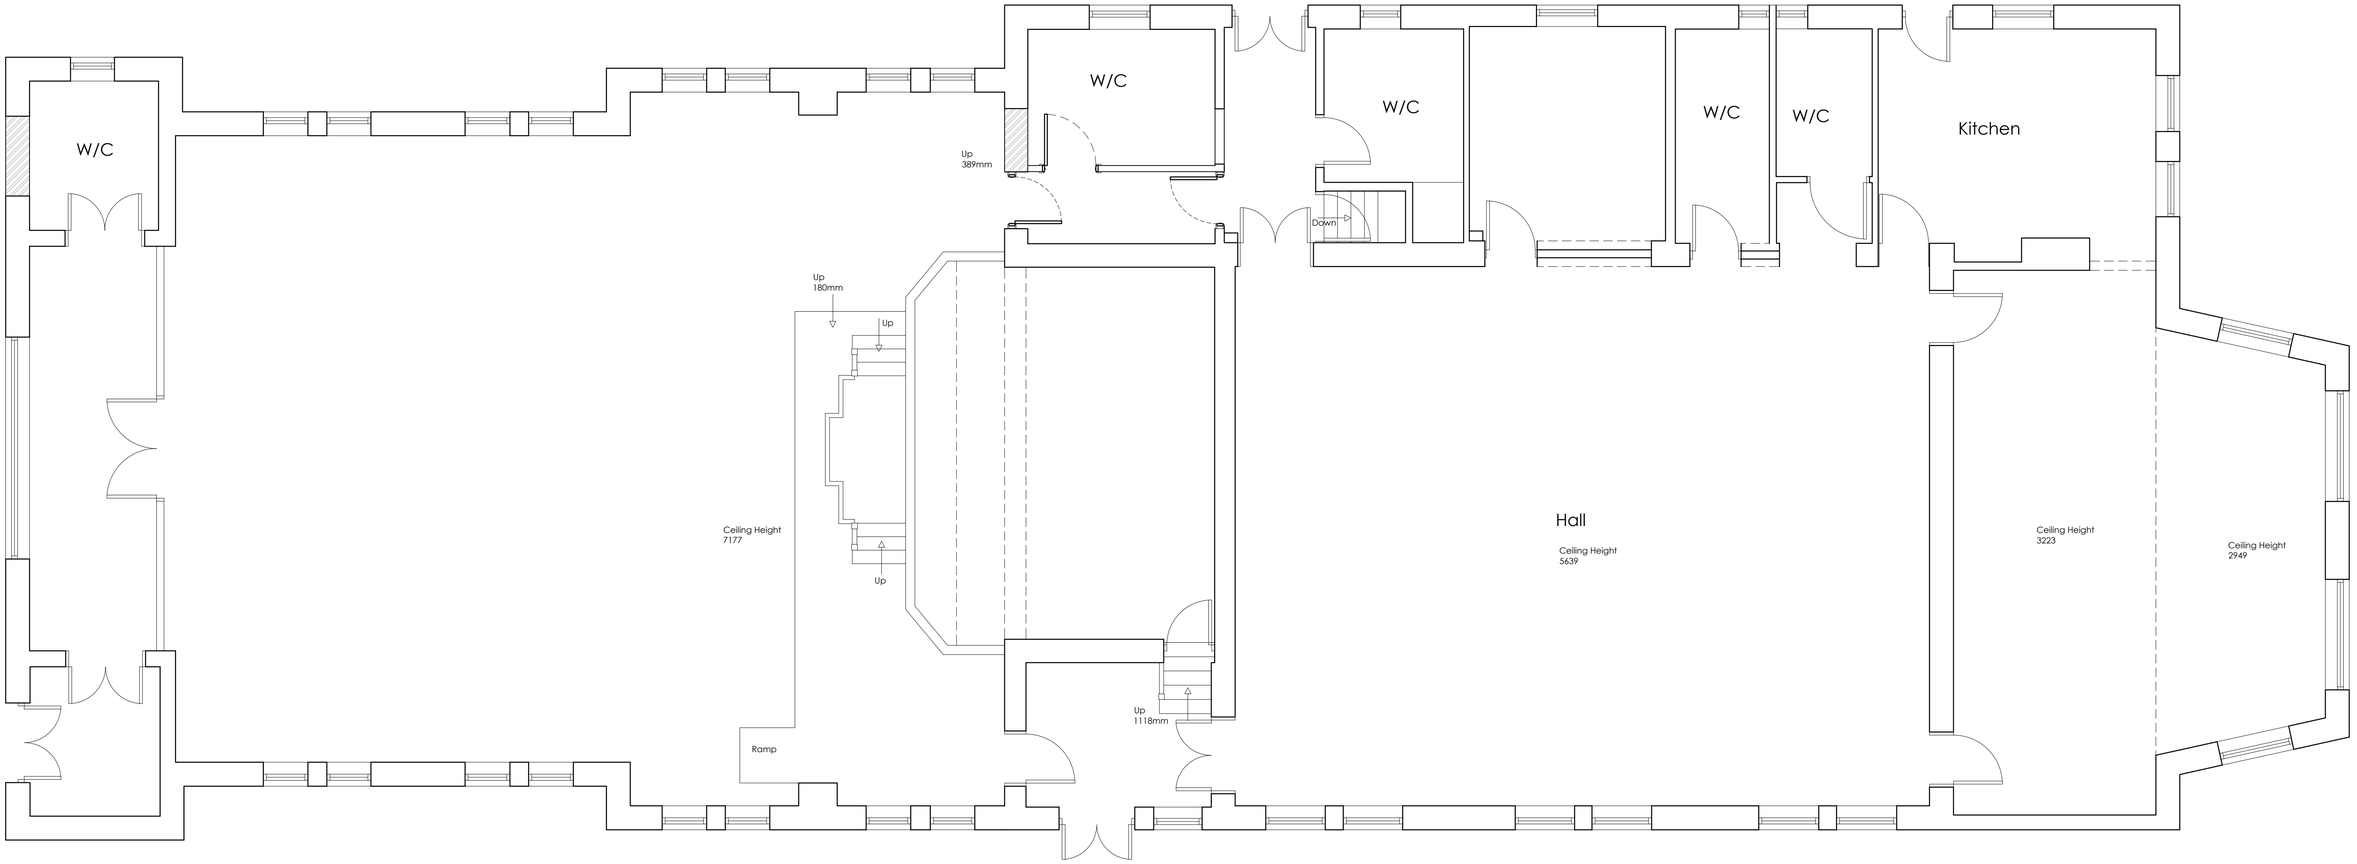


PROPOSED
GROUND FLOOR PLAN
SCALE 1:50

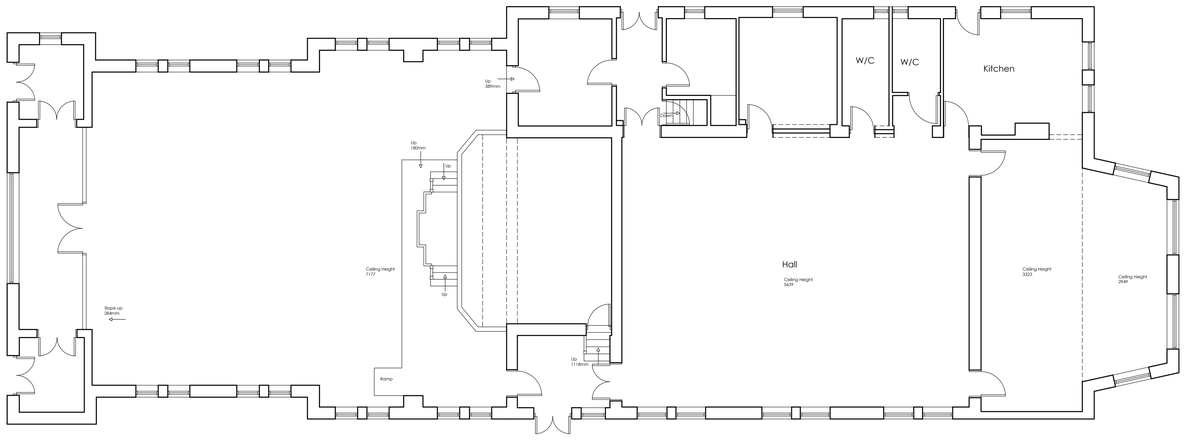

EXISTING
GROUND FLOOR PLAN
SCALE 1:100

White Agus PARTNERSHIP
OFFICE ONE,
34 VICTORIA ROAD,
BARNSLEY,
S70 2BU
Phone: 01226 208482
Email: info@whiteaguspartnership.co.uk
Web: www.whiteaguspartnership.co.uk
ARCHITECTURAL SERVICES

Project.	Client.
VALLEY METHODIST CHURCH 126 SNAPE HILL ROAD, S73 9LT	ROBYN STEWART
Drawing Title. PLAN	Date. MARCH 2023 / Scale. 1:50 @ A1
	Ref. 22–215 / Dwg. No. 01 / Rev.

Date	Suffix	Description	Date	Suffix	Description