


EAST ELEVATION



WEST ELEVATION




SOUTH ELEVATION

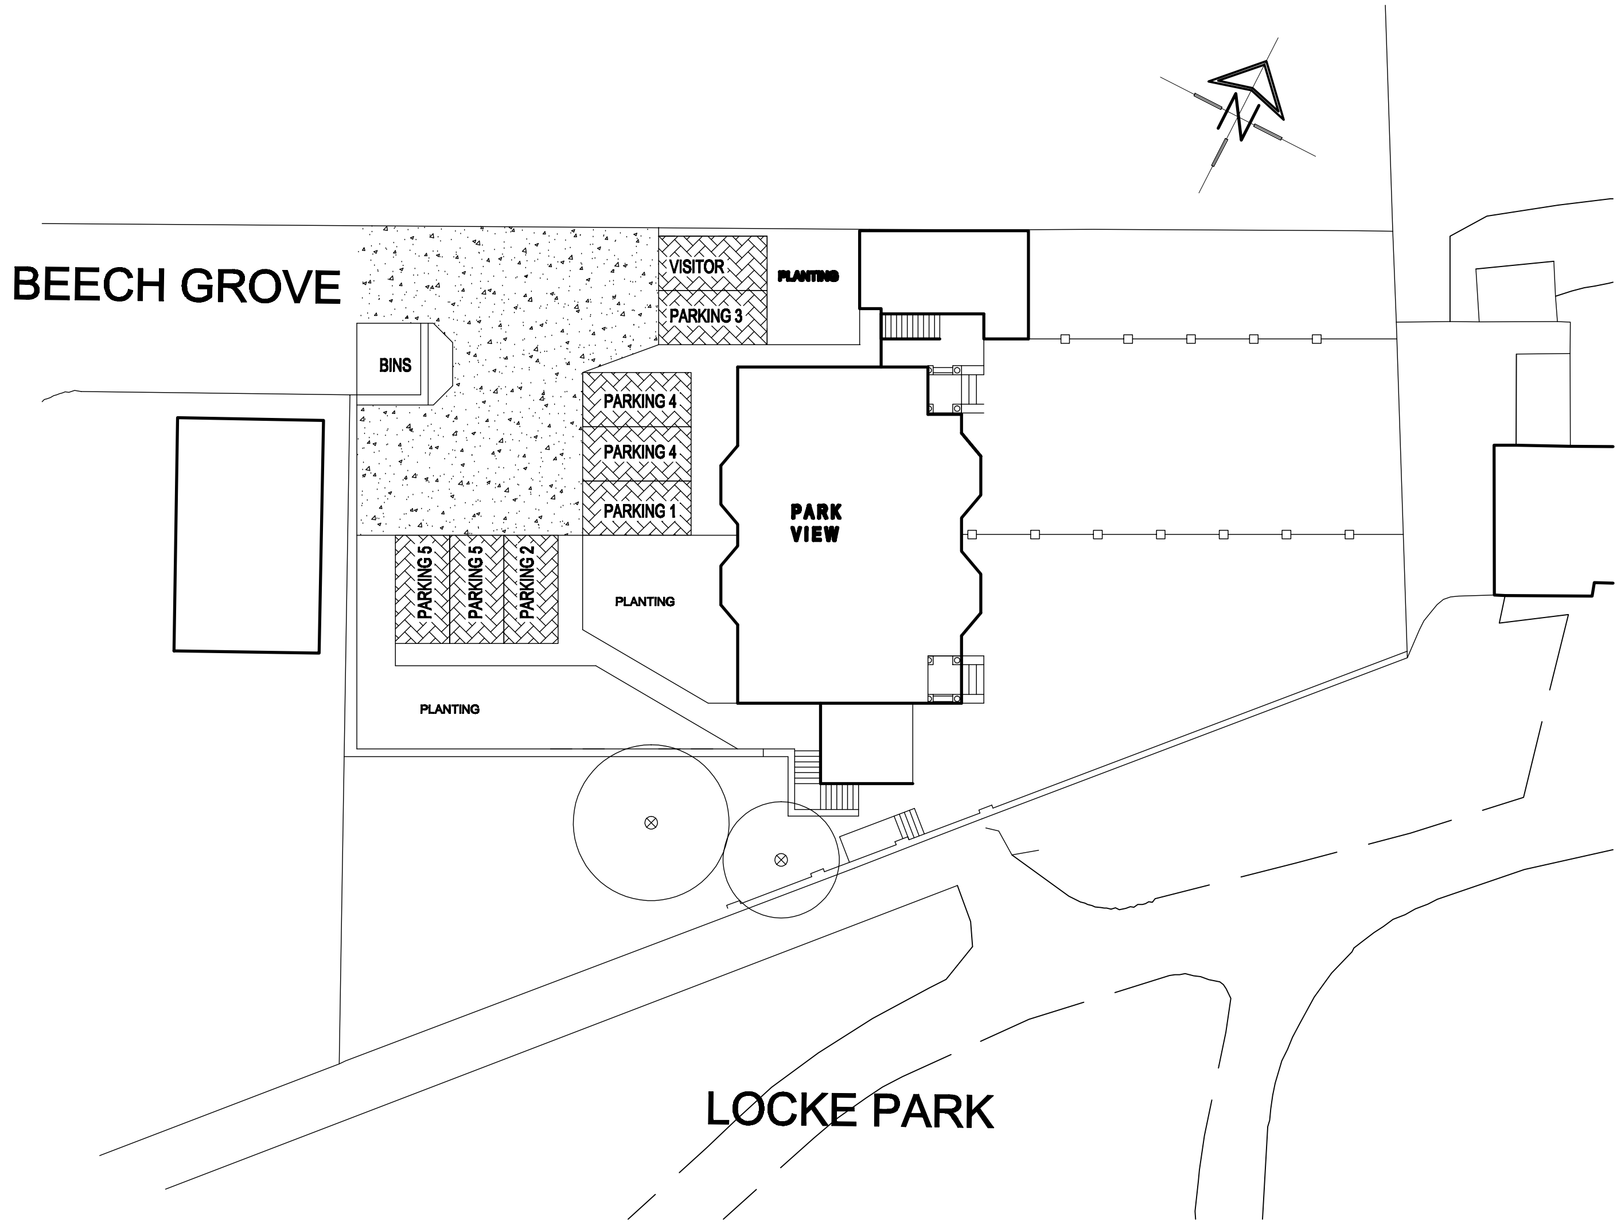


SITE PLAN

SCALE 1:200

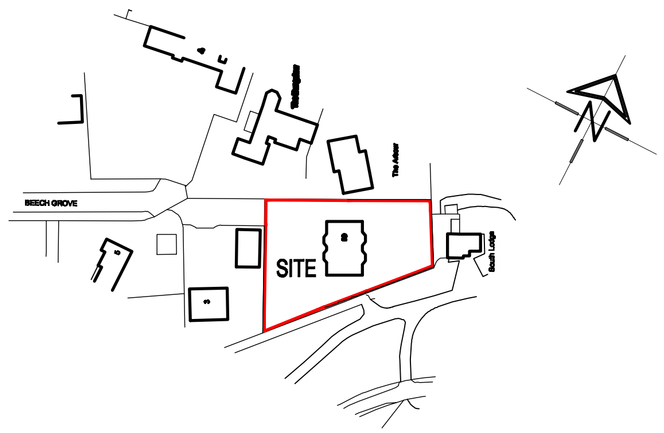

LOCATION PLAN

SCALE 1:1250

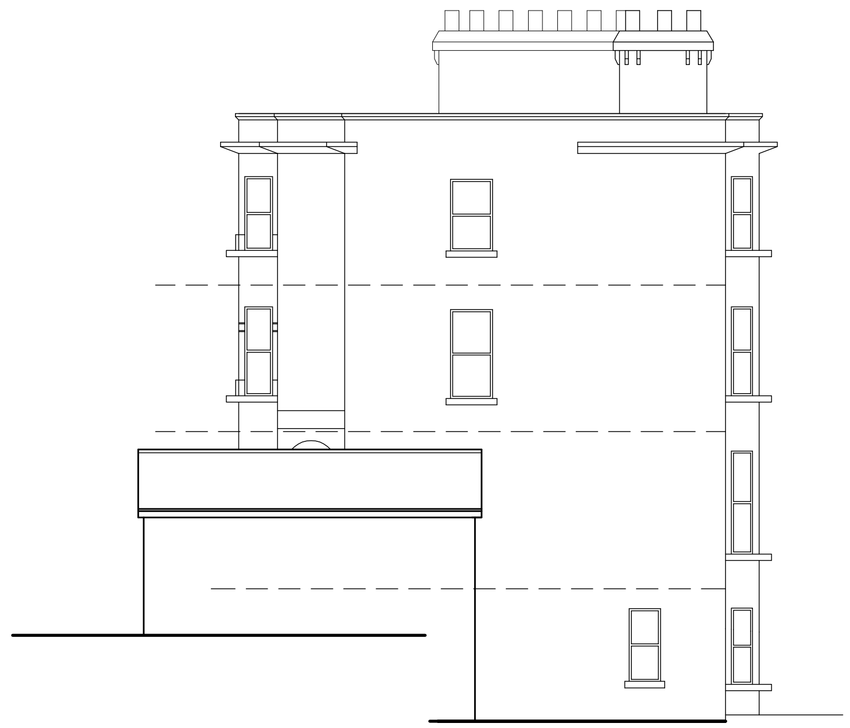

SOUTH ELEVATION

White Agus Partnership
128B, NEW ROAD, STAINCROSS, BARNSLEY. S75 6PP
PHONE/FAX. 01226 208482
E mail: agus@btinternet.com
CHARTERED SURVEYORS AND BUILDING DESIGN CONSULTANTS

Project. ALTERATIONS AND EXTENSION 'PARK VIEW' 2 BEECH GROVE BARNSLEY	Client. Platinum Investment Partners
Drawing Title. ELEVATIONS AND SITE PLAN AS PROPOSED	Date. AUGUST 2009 / Scale. 1:100 / Ref. 09–042 / Dwg. No. 03 / Rev.

Date	Suffix	Description	Date	Suffix	Description