



NOTE 1

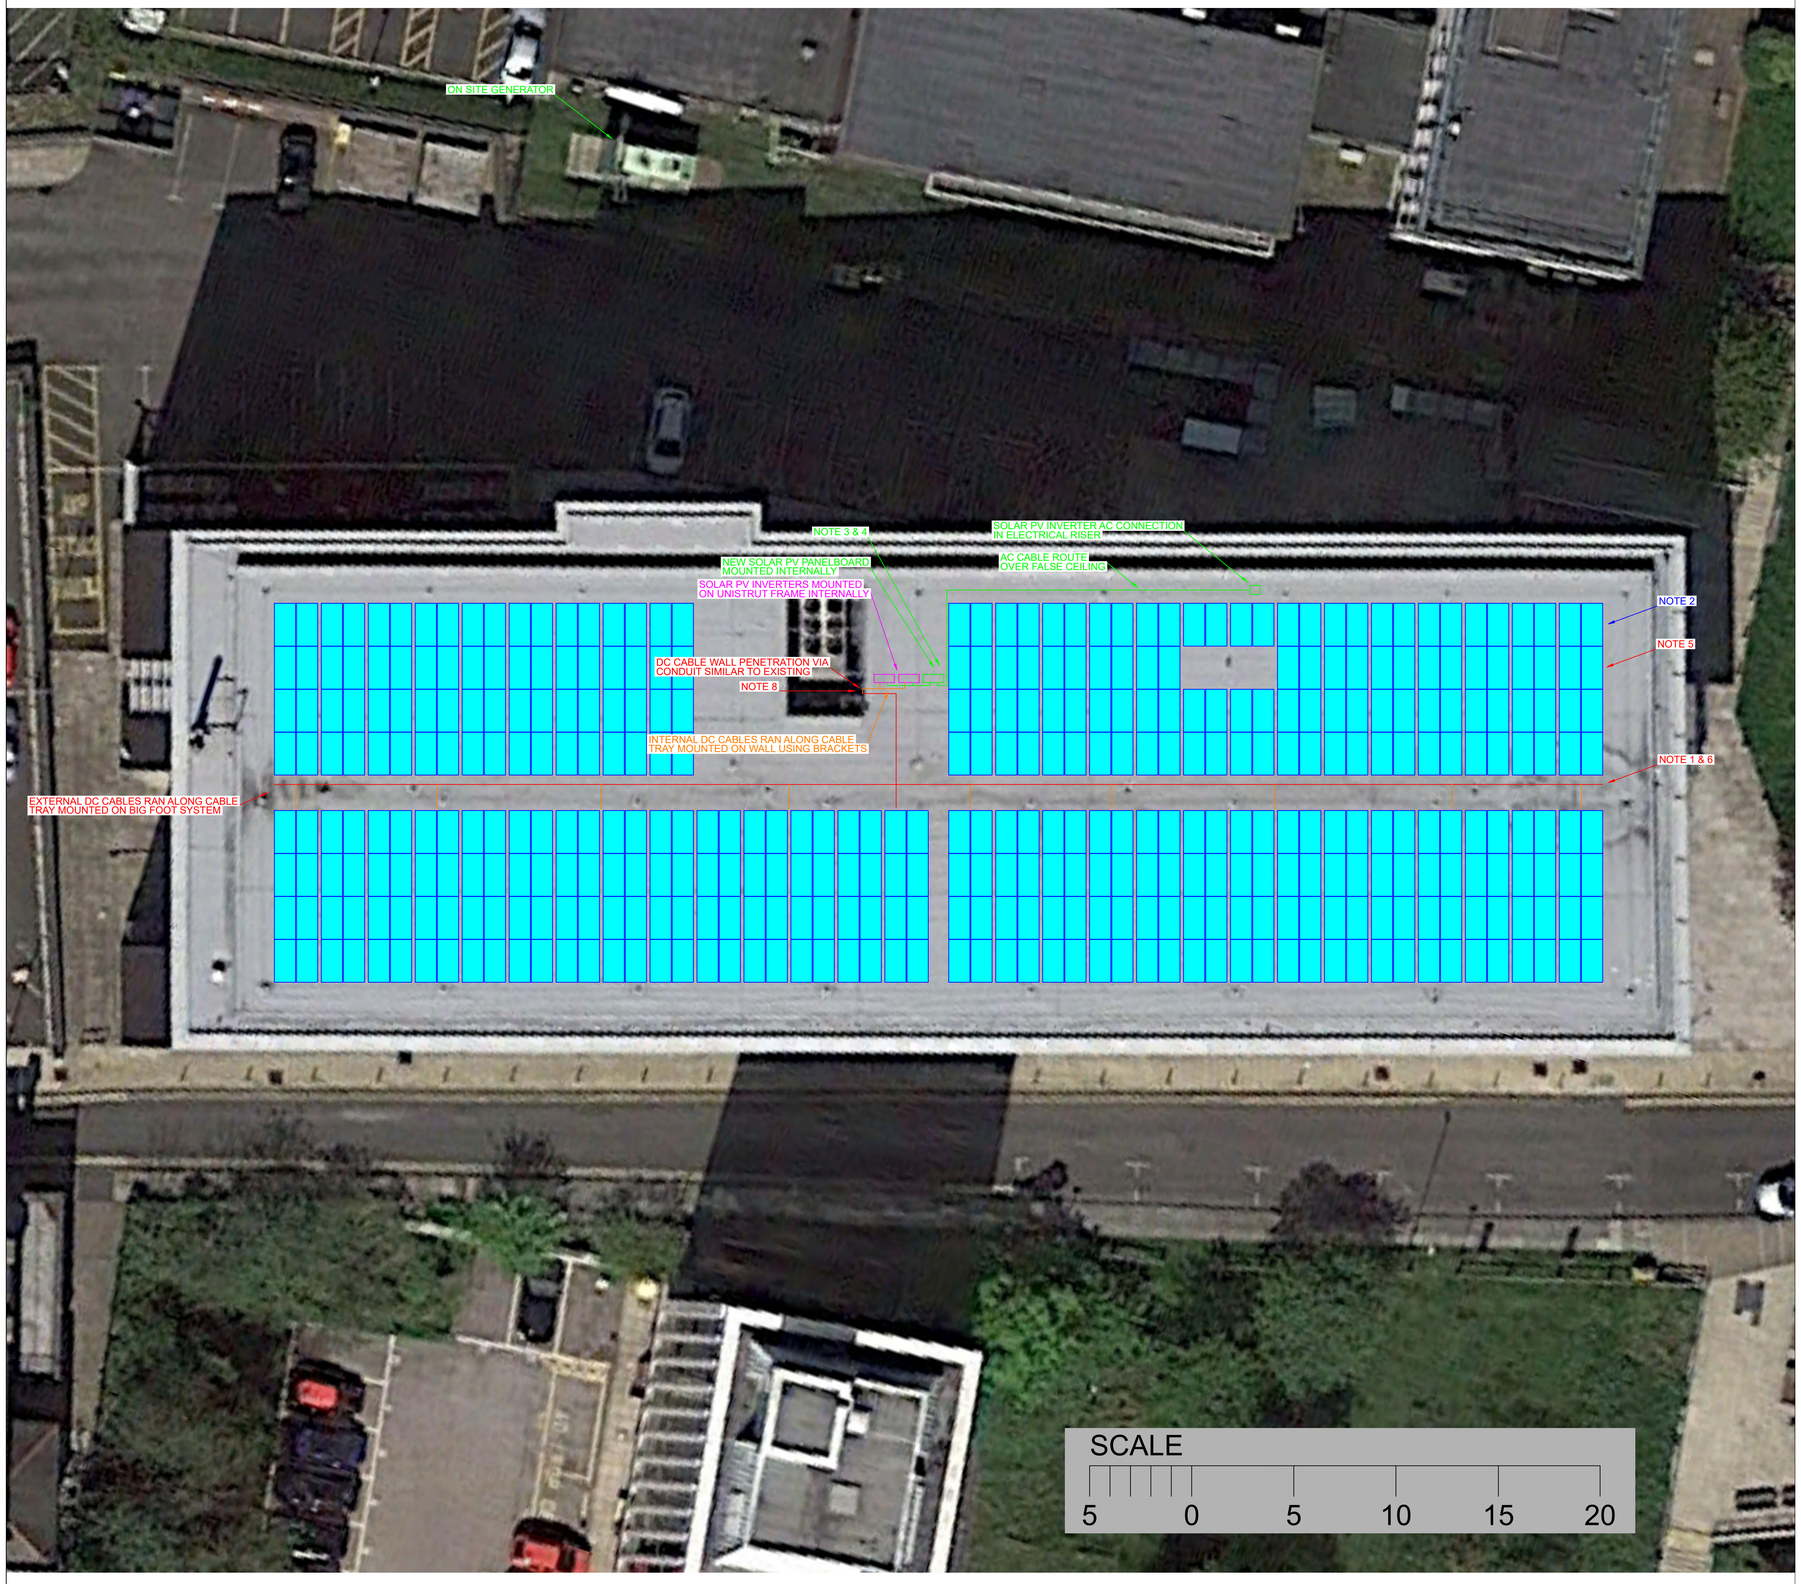

EXTERNAL DC CABLES CONTAINED IN CABLE TRAY INSTALLED ON BIG FOOT SYSTEM

NOTE 2

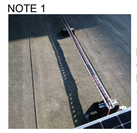

SOLAR PV PANELS FIXED TO VAN DER VALK VALKRPO+ EAST WEST BALLASTED MOUNTING FRAME

NOTE 3



SOLAR PV DB AC CABLE TO BE TERMINATED IN NEW 250A TAP OFF BOX ON MAIN ELECTRICAL RISER

NOTE 4



SOLAR PV INVERTERS AND NEW SOLAR PV DB TO BE MOUNTED OFF UNISTRUT FRAME ON THE WALL OF LEVEL 5 PLANTROOM

NOTE 5



DC CABLES WHEN NOT IN CONTAINMENT WILL BE CABLE TIED TO THE SOLAR MODULE FRAME USING CABLE TIES

NOTE 6



AC AND DC CABLES WILL BE SECURED TO ITS CONTAINMENT USING PLASTIC CABLE TIES. STAINLESS STEEL CABLE TIES WILL BE USED EVERY 1 METER

NOTE 8



DC CABLES WILL PENETRATE WALL IN SIMILAR FASHION TO EXISTING CABLE PENETRATION. HOLE WILL BE FILLED WITH FIRE RATED SEALANT

NOTES:

TIC: 181.8 kWp
DNC: 136 kW

SOLAR PV PANELS:
404 NO. LONGI LR4-72HPH-450M

INVERTERS:
1 NO. SOLIS-100K-5G
1 NO. SOLIS-36K-5G

SOLAR PV MODULE

DC CABLE ROUTE - INTERNAL

DC CABLE ROUTE - EXTERNAL

AC CABLE ROUTE

SOLAR PV INVERTER

LV AC DISTRIBUTION

SIGNED FOR REVISION: REV

AUTHOR:	
CHECKER:	
APPROVER:	

REV	BY	DESCRIPTION	CHKD	APPD	DATE
1	DH	Initial version			19/07/21

CLIENT:

BARNSLEY METROPOLITAN BOROUGH COUNCIL

BARNSLEY Metropolitan Borough Council

AMERESCO Green • Clean • Sustainable

Guildford Office:
Ground Floor, Ranger House
Walnut Tree Close, Guildford
GU1 4UL

London Office:
3rd Floor, 14-16 Dowgate Hill
London
EC4R 2SU

Tel: 020 3542 8300
Fax: 020 3542 8301
ameresco.com

PROJECT TITLE:

BARNSLEY METROPOLITAN BOROUGH COUNCIL
RE:FIT PHASE 2

PROJECT REFERENCE:

10871-00-000

DRAWING TITLE:

WESTGATE PLAZA
PROPOSAL PLAN

SCALE:	DRG. NO:	REV:
1:150 @ A1		1