


Ordnance Survey, (c) Crown Copyright 2015. All rights reserved. Licence number 100022432

LOCATION PLAN 1:1250

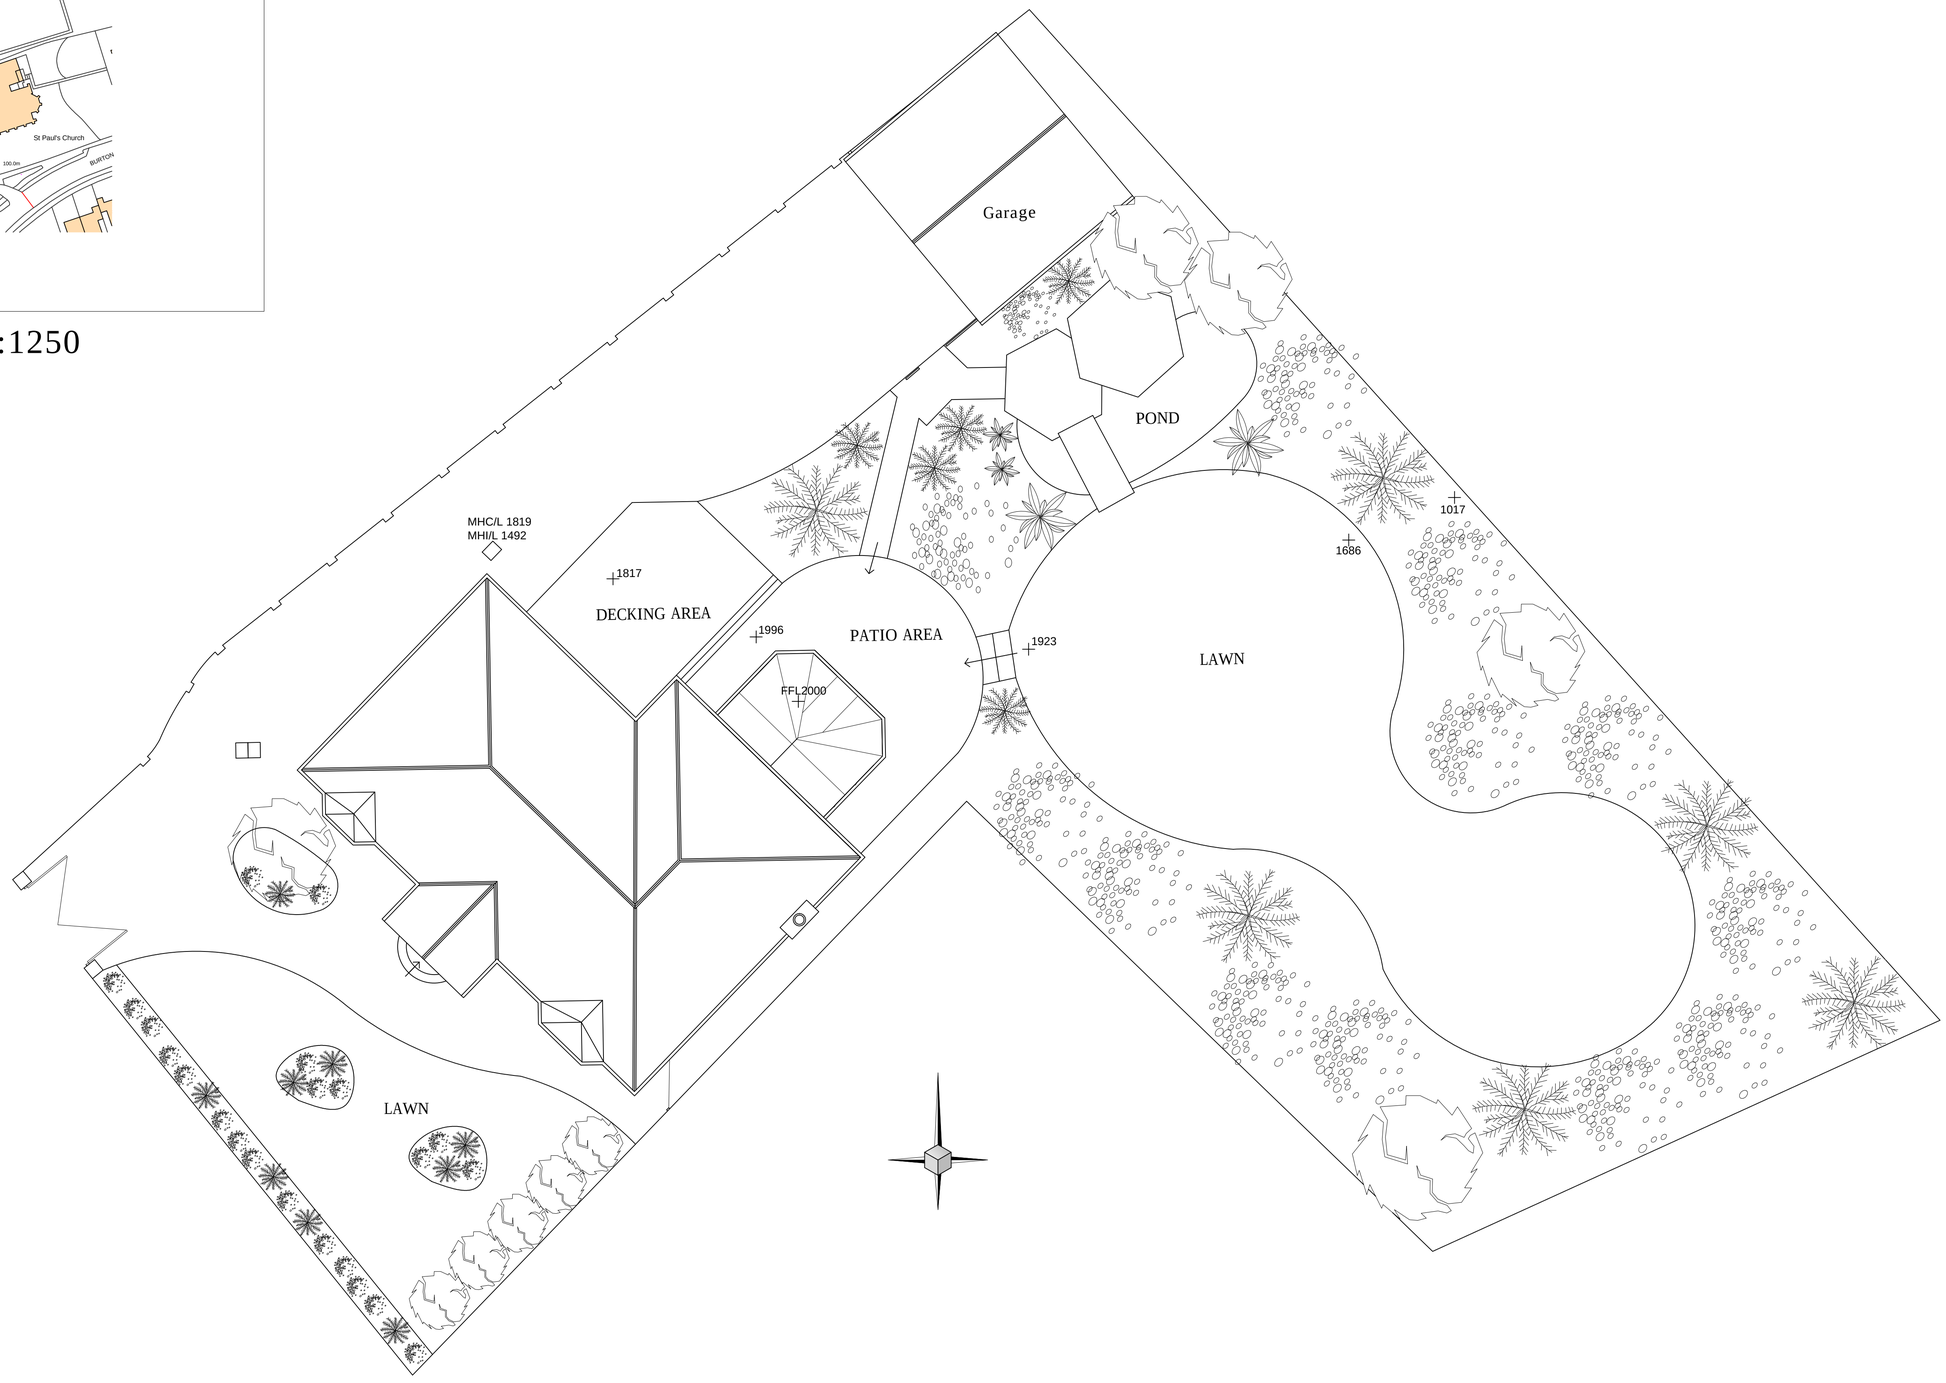

1:100
1:20
1:50

ALL DIMENSIONS TO BE CHECKED ON SITE AND REPORTED BACK TO THIS OFFICE.

EXISTING SITE PLAN
SCALE 1:100

0415/100

ZACH PANTHER
3 CROSS STREET,
MONK BRETTON
BARNSLEY,
SOUTH YORKSHIRE
S71 2EU

CUBIC ARCHITECTURAL SERVICES LIMITED
LYMEDALE BUSINESS CENTRE, HOOTERS HALL ROAD,
NEWCASTLE UNDER LYME, ST5 9QF.
www.cubicas.co.uk office@cubicas.co.uk Tel: 01782 499591 Fax: 01782 296541