

FRONT ELEVATION



SIDE ELEVATION EAST




REAR ELEVATION


REVISIONS				
REV	DATE	DESCRIPTION	CHECKED	APPROVED



SIDE ELEVATION WEST
SCALE 1:100

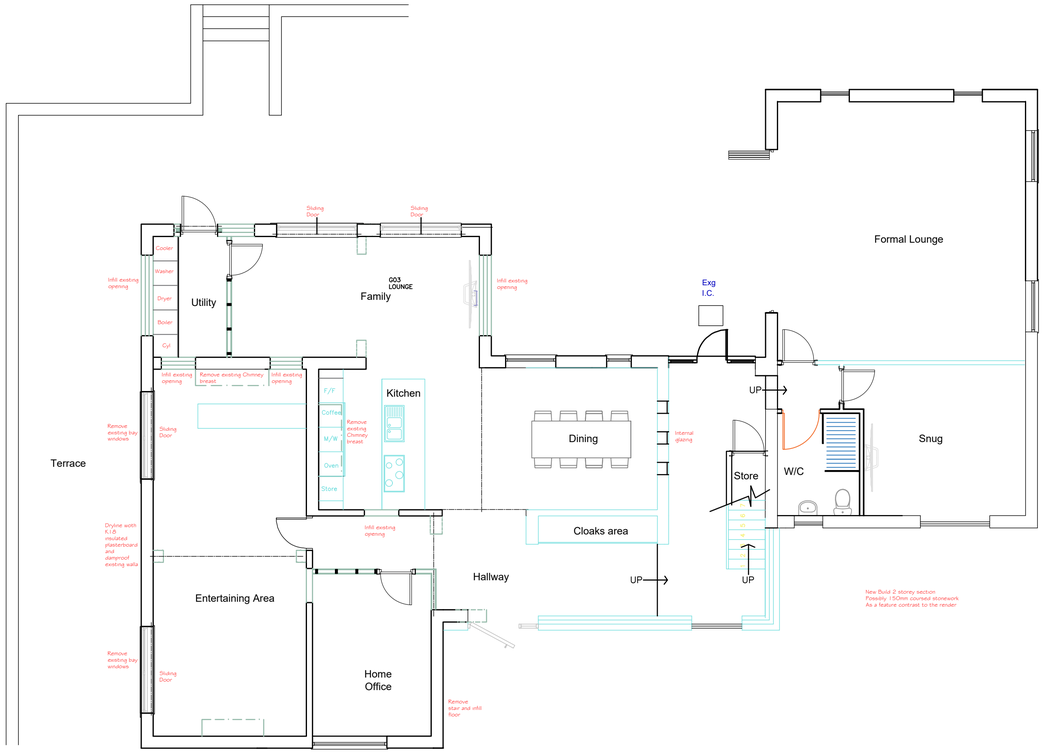

GROUND FLOOR PLAN

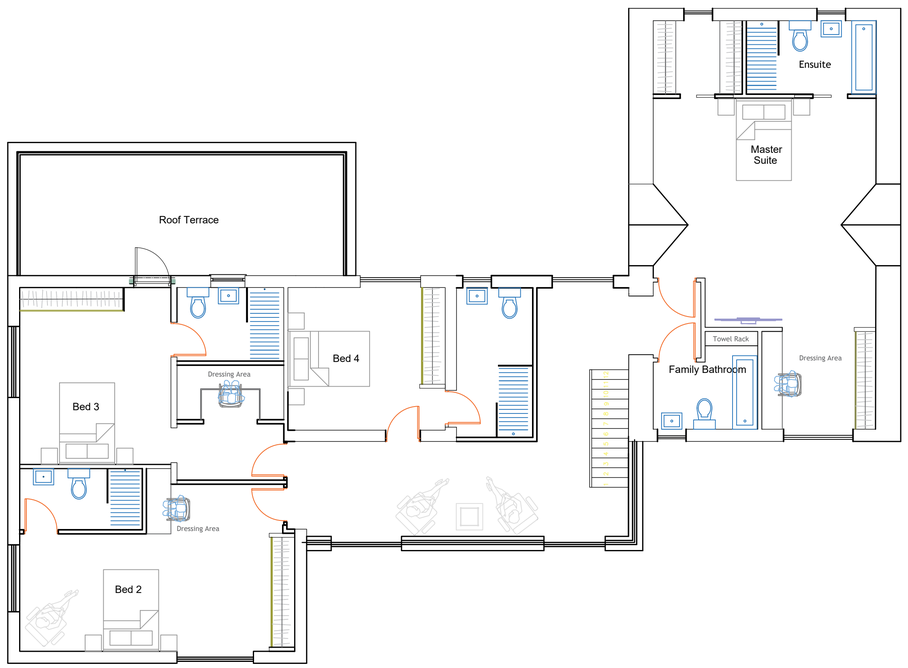

FIRST FLOOR PLAN
SCALE 1:100

CLIENT
Mr ALLET

PROJECT TITLE
REFURBISHMENT OF CLUMBER LODGE 50
HEMINGFIELD ROAD WOMBWELL

DRAWING TITLE
PROPOSED GROUND FLOOR FIRST
FLOOR PLANS AND ELEVATIONS

© ANTHONY SNOWDEN ARCHITECT 2021 RIBA
1 PINDERS COURT
BAWTRY
DONCASTER DN10 6JA

SCALE
SCALE 1:100

	DRAWING NO.	REV.
	02	00