
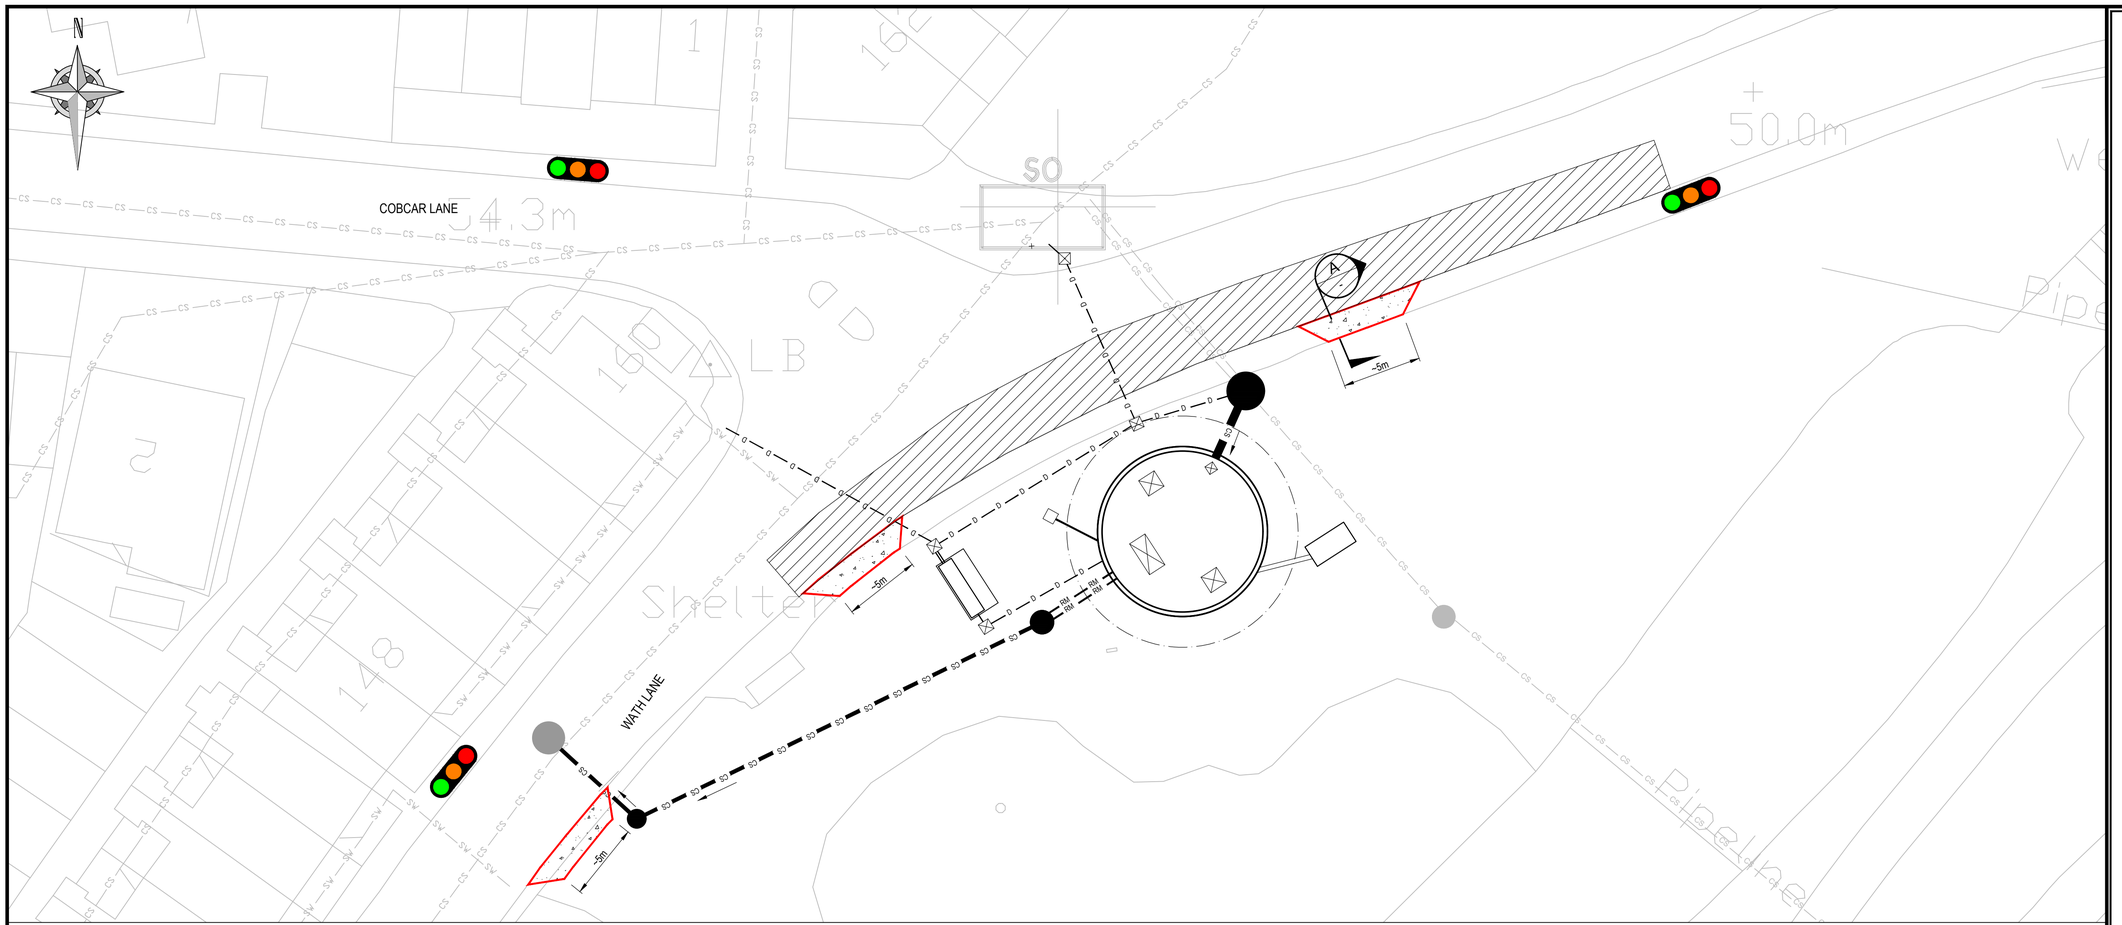



TEMPORARY SITE ACCESS TO ELSECAR

1:200

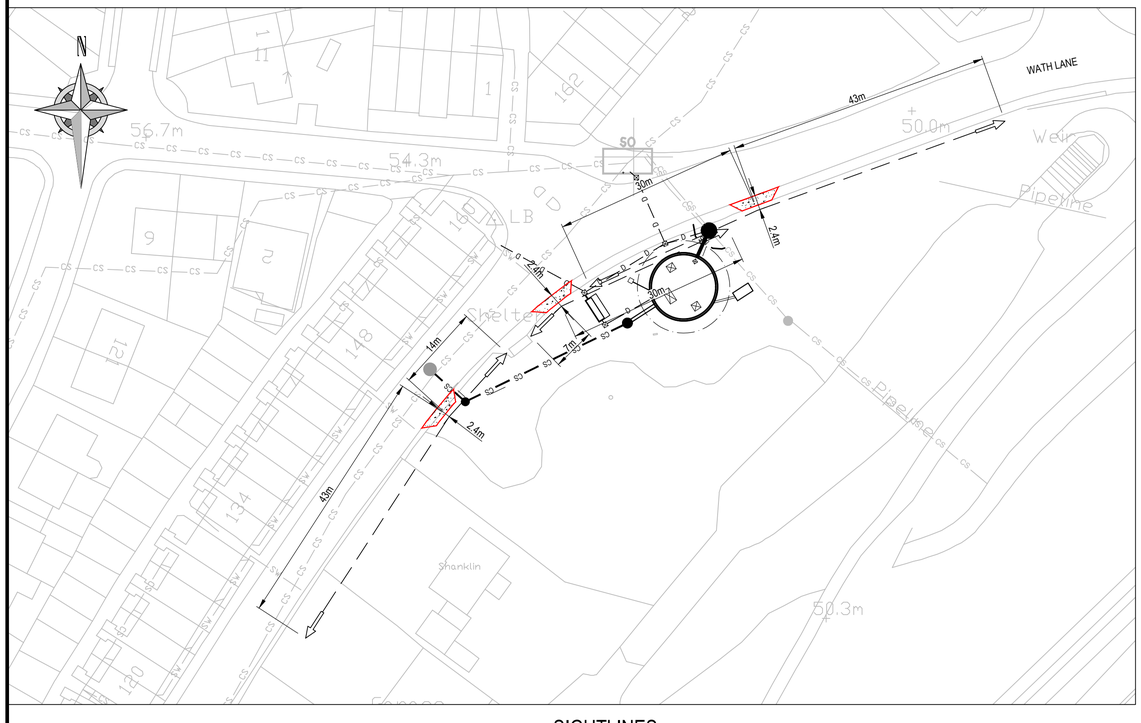


SIGHTLINES

1:500

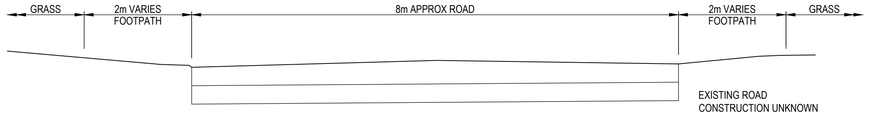

EXISTING ROAD SECTION

1:50

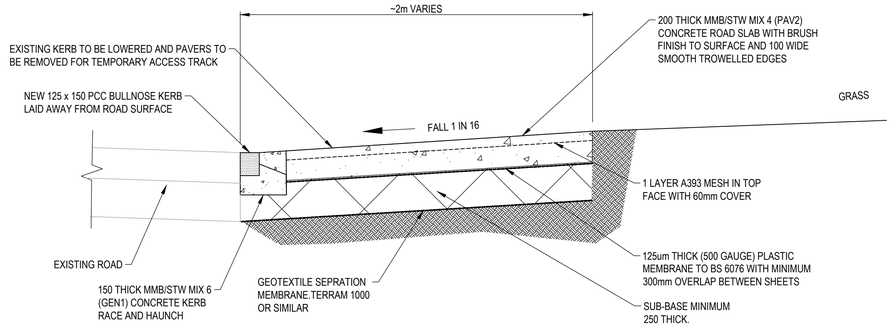

SECTION A

1:20

© Mott MacDonald Bentley Limited

This document should not be relied on or used in circumstances other than those for which it was originally prepared and for which Mott MacDonald Bentley Ltd was commissioned. Mott MacDonald Bentley Ltd accepts no responsibility for this document to any other party other than the person by whom it was commissioned.

NOTES:

1. THIS DRAWING TO BE READ IN CONJUNCTION WITH ALL RELEVANT DRAWINGS AND TOGETHER WITH THE SPECIFICATIONS.
2. ALL DIMENSIONS ARE SHOWN IN MILLIMETRES (mm), UNLESS NOTED OTHERWISE.
3. ALL LEVELS ARE SHOWN IN METRES (m) AOD, UNLESS NOTED OTHERWISE.
4. NO DIMENSIONS ARE TO BE SCALED FROM THIS DRAWING.
5. VISIBILITY SPLAYS OF 90m FROM A POINT 2.4m BACK FROM THE EDGE OF THE CARRIAGEWAY ARE REQUIRED BY HIGHWAYS.
6. EXISTING FOOTPATH VERGE TO BE TEMPORARILY LOWERED, BUILT BACK-UP IN IMPORTED GRANULAR FILL MATERIAL AND COMPACTED IN EQUAL LAYERS TO EXISTING CARRIAGEWAY LEVEL TO FORM TEMPORARY CONSTRUCTION SITE ACCESS.
7. UNSUITABLE MATERIAL OR SOFT SPOTS EXCAVATED AND REPLACED WITH IMPORTED GRANULE FILL MATERIAL AND COMPACTED IN EQUAL LAYERS TO FORMATION LEVEL. GEOGRID AND GEOTEXTILE LAID TO FORMATION LEVEL IN ACCORDANCE WITH MANUFACTURER'S RECOMMENDATIONS, GEOGRID/GEOTEXTILE TYPE TBC.

LEGENDS:

- NEW COMBINED SEWER
- NEW RISING MAIN
- EXISTING GROUND PROFILE
- EXISTING COMBINED SEWER
- EXISTING SURFACE WATER
- NEW CABLE DUCTS
- LATERAL VISIBILITY SPLAY
- TEMPORARY ACCESS ENTRANCE
- ROAD SPACE TO BE BARRIERED
- 3 WAY LIGHT

REFERENCE DRAWINGS:

ELS01 MMB WTN FLS DR C 0001	SITE LAYOUT PLAN AND LONGSECTION
DWG3654	3 WAY SIGNALS (CORE HIGHWAYS)

0 0.5 1 m — SCALE 1:20 (A1) SCALE 1:40 (A3)

0 1 2 m — SCALE 1:50 (A1) SCALE 1:100 (A3)

0 5 10 m — SCALE 1:200 (A1) SCALE 1:400 (A3)

0 10 20 m — SCALE 1:500 (A1) SCALE 1:1000 (A3)

Status Rev:	Description:	Drawn:	Check:	App'd:	Output Date:
S5.P03	VISIBILTY SPLAYS UPDATED ROAD CLOASURE AND 3 WAY LIGHTS ADDED	RA	AK	MB	08/08/2024
S5.P02	THIRD ACCESS LOCATION UPDATED	RA	AK	IJ	12/07/2024
S5.P01	FOR PLANING APPROVAL	RA	AK	IJ	09/07/2024

Construction Date: CONSTRUCTION COMPLETE DATE?

Originator / Partner / OEM Ref: MMB MOTT MACDONALD BENTLEY

YORKSHIRE WATER ALWAYS CONSIDERS — LIFE SAVING RULES

Client: Yorkshire Water Services Ltd, Western House, Western Way, Halifax Road, Bradford, BD6 2SZ

Framework:	Work Stream:
AMP7	INFRASTRUCTURE
YW Batch ID / Project Code:	YW Solution ID:
YW.204081.04	YW.204081.04

Site: ELSECAR CSO

OS Grid Reference:	DAZ or DMA References:
438873, 400392	305

Drawing Title: SITE PLAN FOR TEMPORARY ACCESS

Original Design / OEM Reference:	Size:	Scale:
YW24J222-MMB-WTN-FLS-DR-C-0004	A1	AS SHOWN
Status Description:	**Status:**	**Revision:**
NOT FOR CONSTRUCTION	S5	P03

Drawing Number: ELS01 MMB WTN FLS DR C 0004

OS Copyright Licence No. 100022432

QCE Approval ####