
iDprojects


PLAN AND ELEVATIONS AS EXISTING

PROPOSED HOUSE EXTENSION
27 WINDSOR AVENUE, KEXBOROUGH, S75 5LN
DWG No. 475–A01 rev––
SCALE 1:50&100@A3 DECEMBER 2020


REV DATE ITEM AUTH

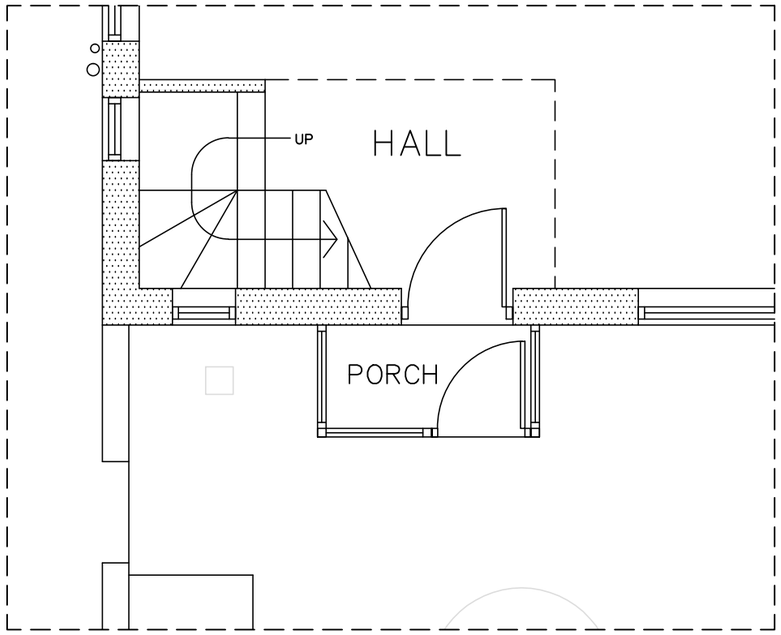


DETAIL FLOOR PLAN (1:50)

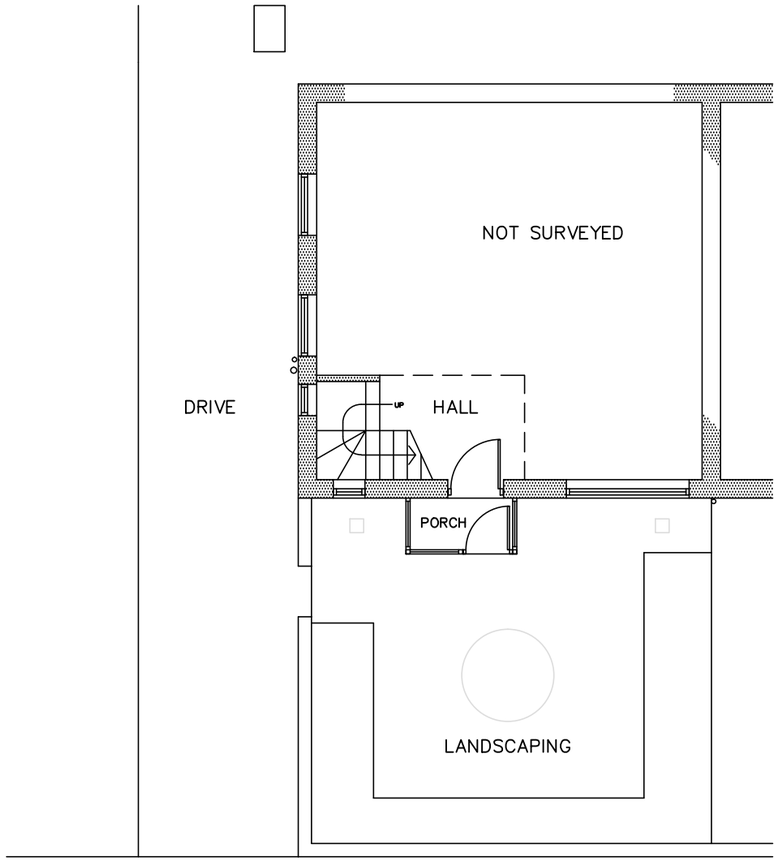


GROUND FLOOR PLAN (1:100)

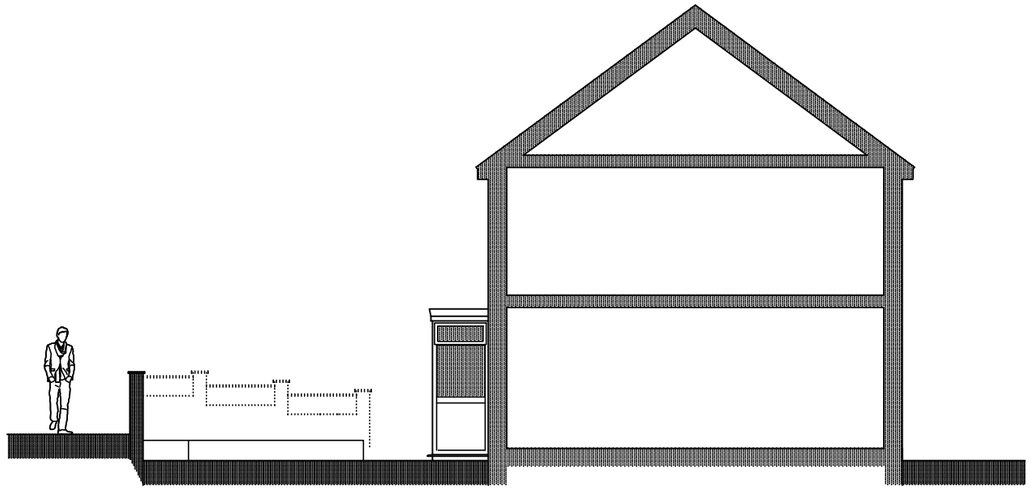

EAST ELEVATION (1:100)

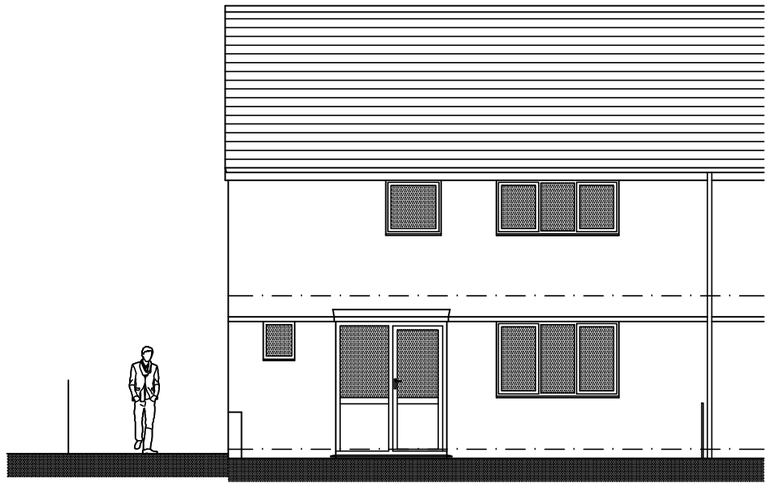

SOUTH ELEVATION (1:100)

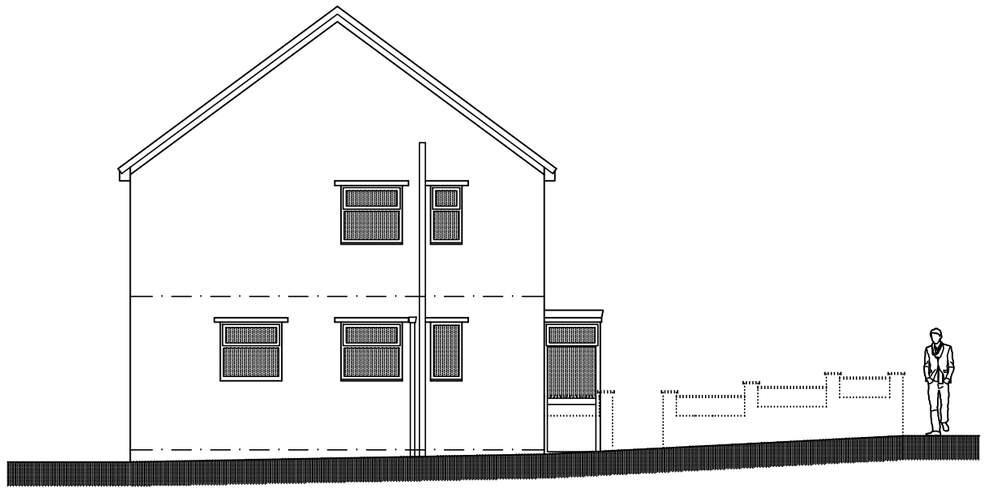

WEST ELEVATION (1:100)