


Drawing No.	Rev No.
MTT001 -002	

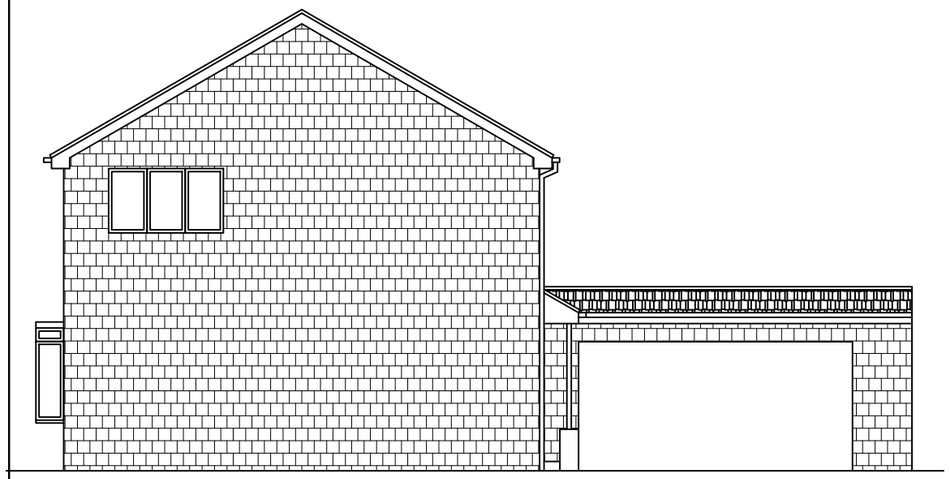


EXISTING FRONT ELEVATION
SCALE 1:100 AT A3

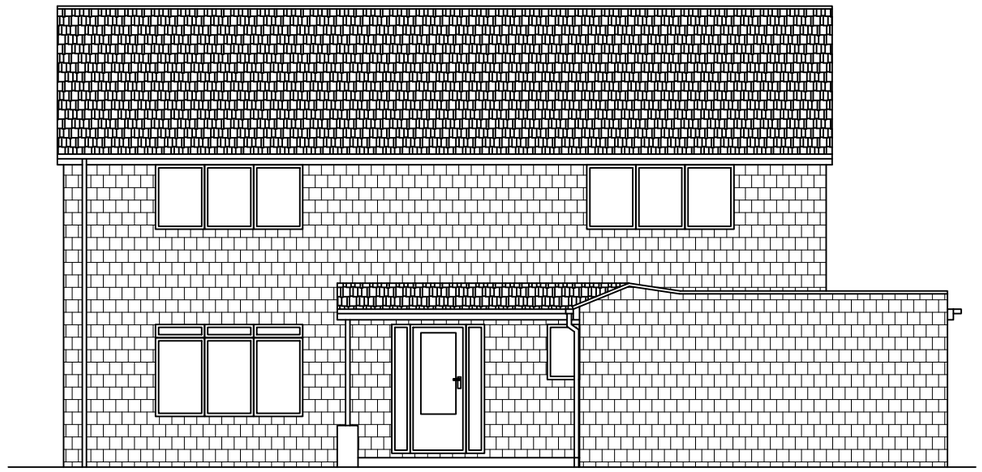

EXISTING END ELEVATION
SCALE 1:100 AT A3

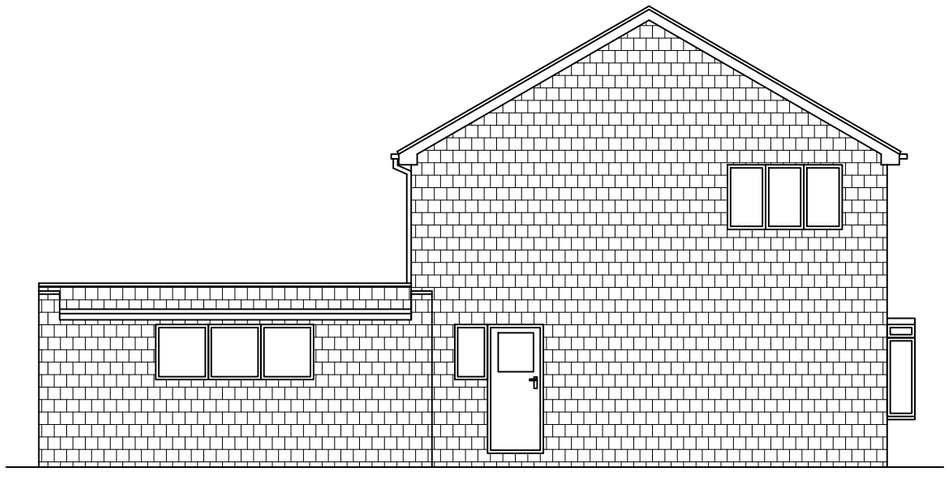

EXISTING REAR ELEVATION
SCALE 1:100 AT A3

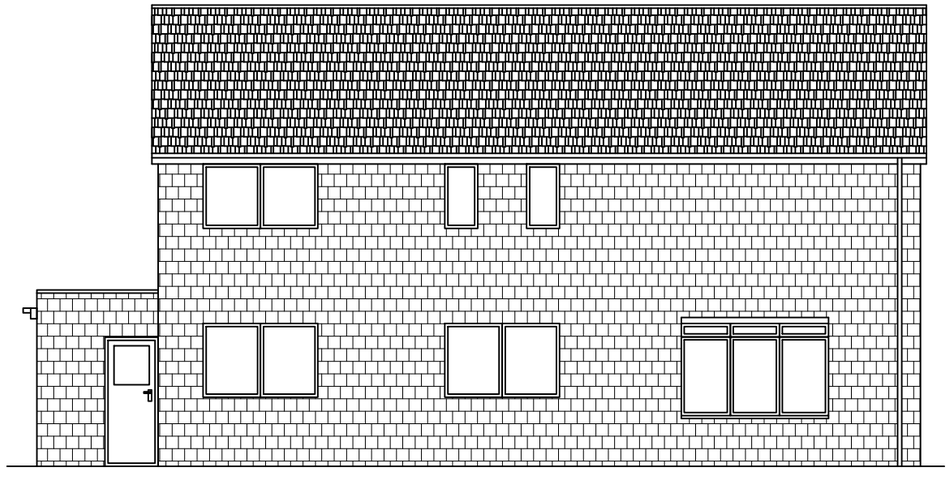

EXISTING END ELEVATION
SCALE 1:100 AT A3

DO NOT SCALE: Contractor to check all dimensions and report any omissions or errors

NOTES

Rev	Description	By	Chk	App	Date

JRB DESIGNS Ltd
1 Saville Road
Cudworth
Barnsley
S72 8LT
Tel: 01226 383542
Fax: 01226 380078
Mob: 07970 541192
Email: john@jrbdesigns.co.uk

This drawing is copyright. © jrbdesigns Ltd.

Client
DR. THYN

Drawing Title
EXISTING ELEVATIONS

Address
ORCHARD HOUSE SAILSBURY STREET
WILTHORPE
BARNSLEY
S75 2TH

Project Title:
PROPOSED FIRST STOREY SIDE EXTENSION

Purpose of Issue:
PLANNING

Drawing Status
FIRST ISSUE

Scale at A3	Drawn By	Date	
AS SHOWN	JRB	20/10/2020	
Checked By	Date	Approved By	Date
	20/10/2020		20/10/2020
Project No.	Drawing No.		Revision
MTT001	002		-

APPROVAL [X] INFORMATION [ ] TENDER [ ] CONTRACT [ ] CONSTRUCTION [ ]