
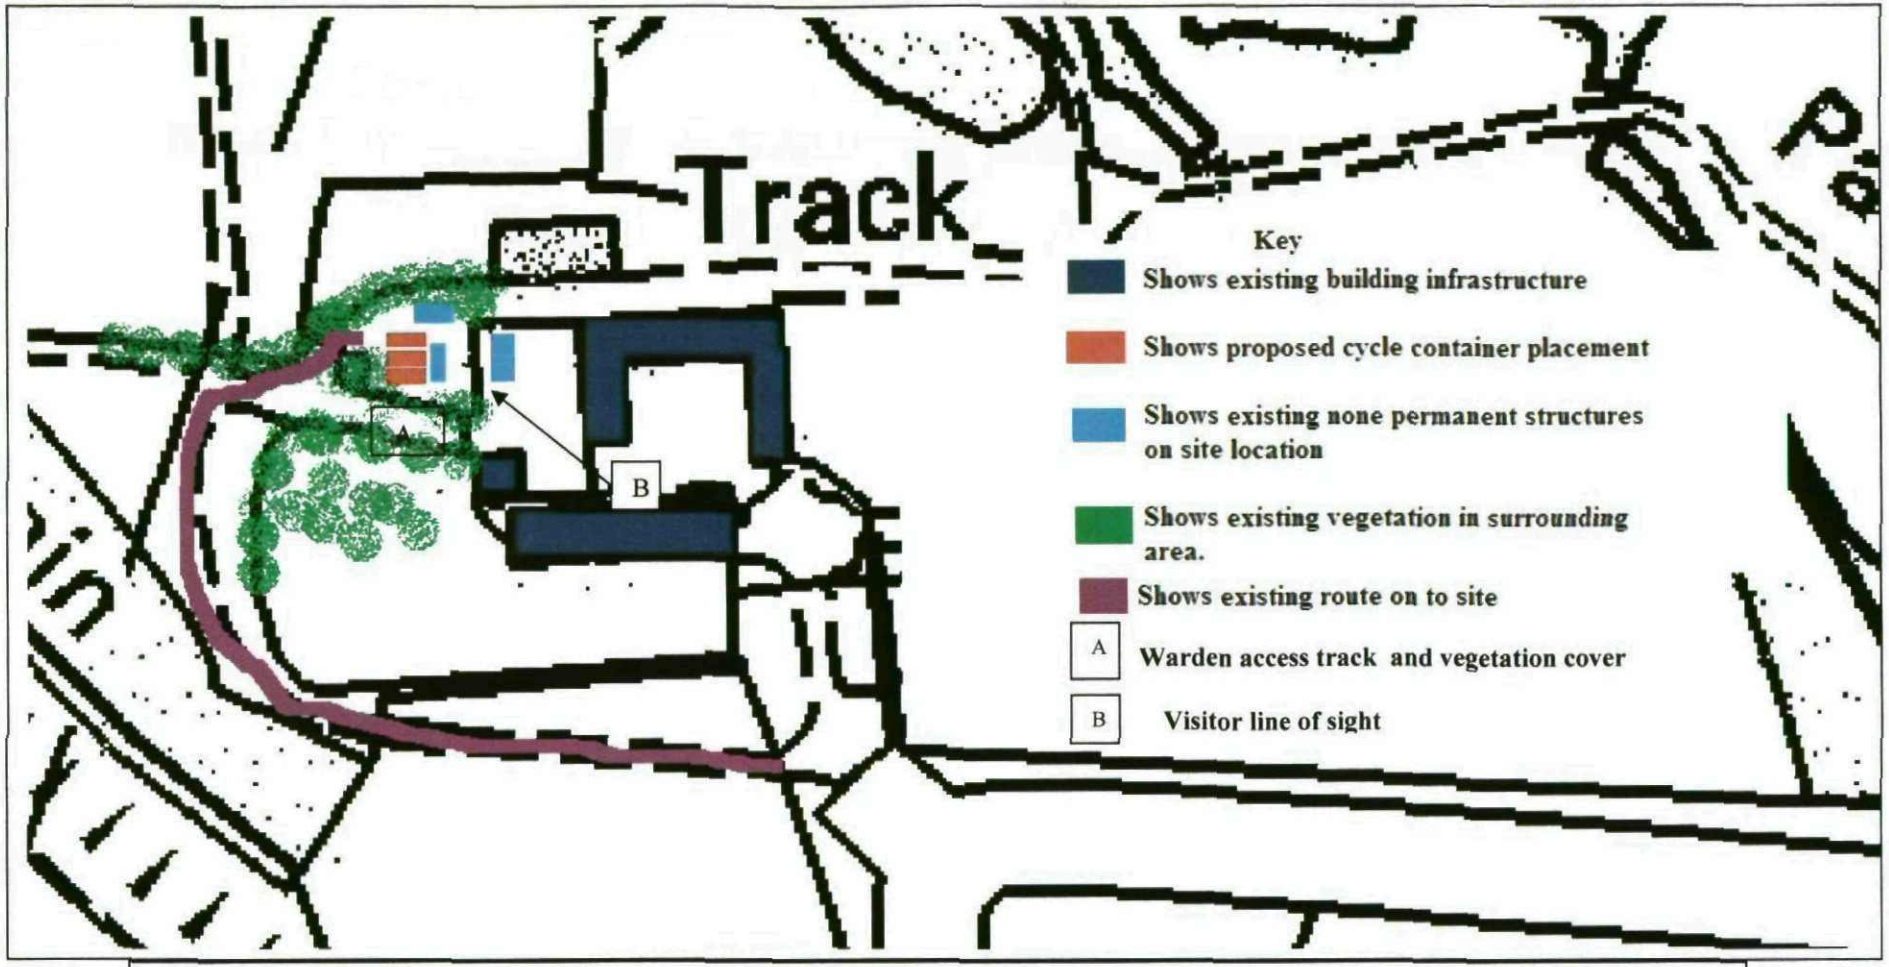


Drawing 7 Shows the placing of the Disability Cycle scheme lockers in relation to existing buildings and none permanent structures. It also shows existing vegetation in the area immediately around the area with access route to the site for cycles.

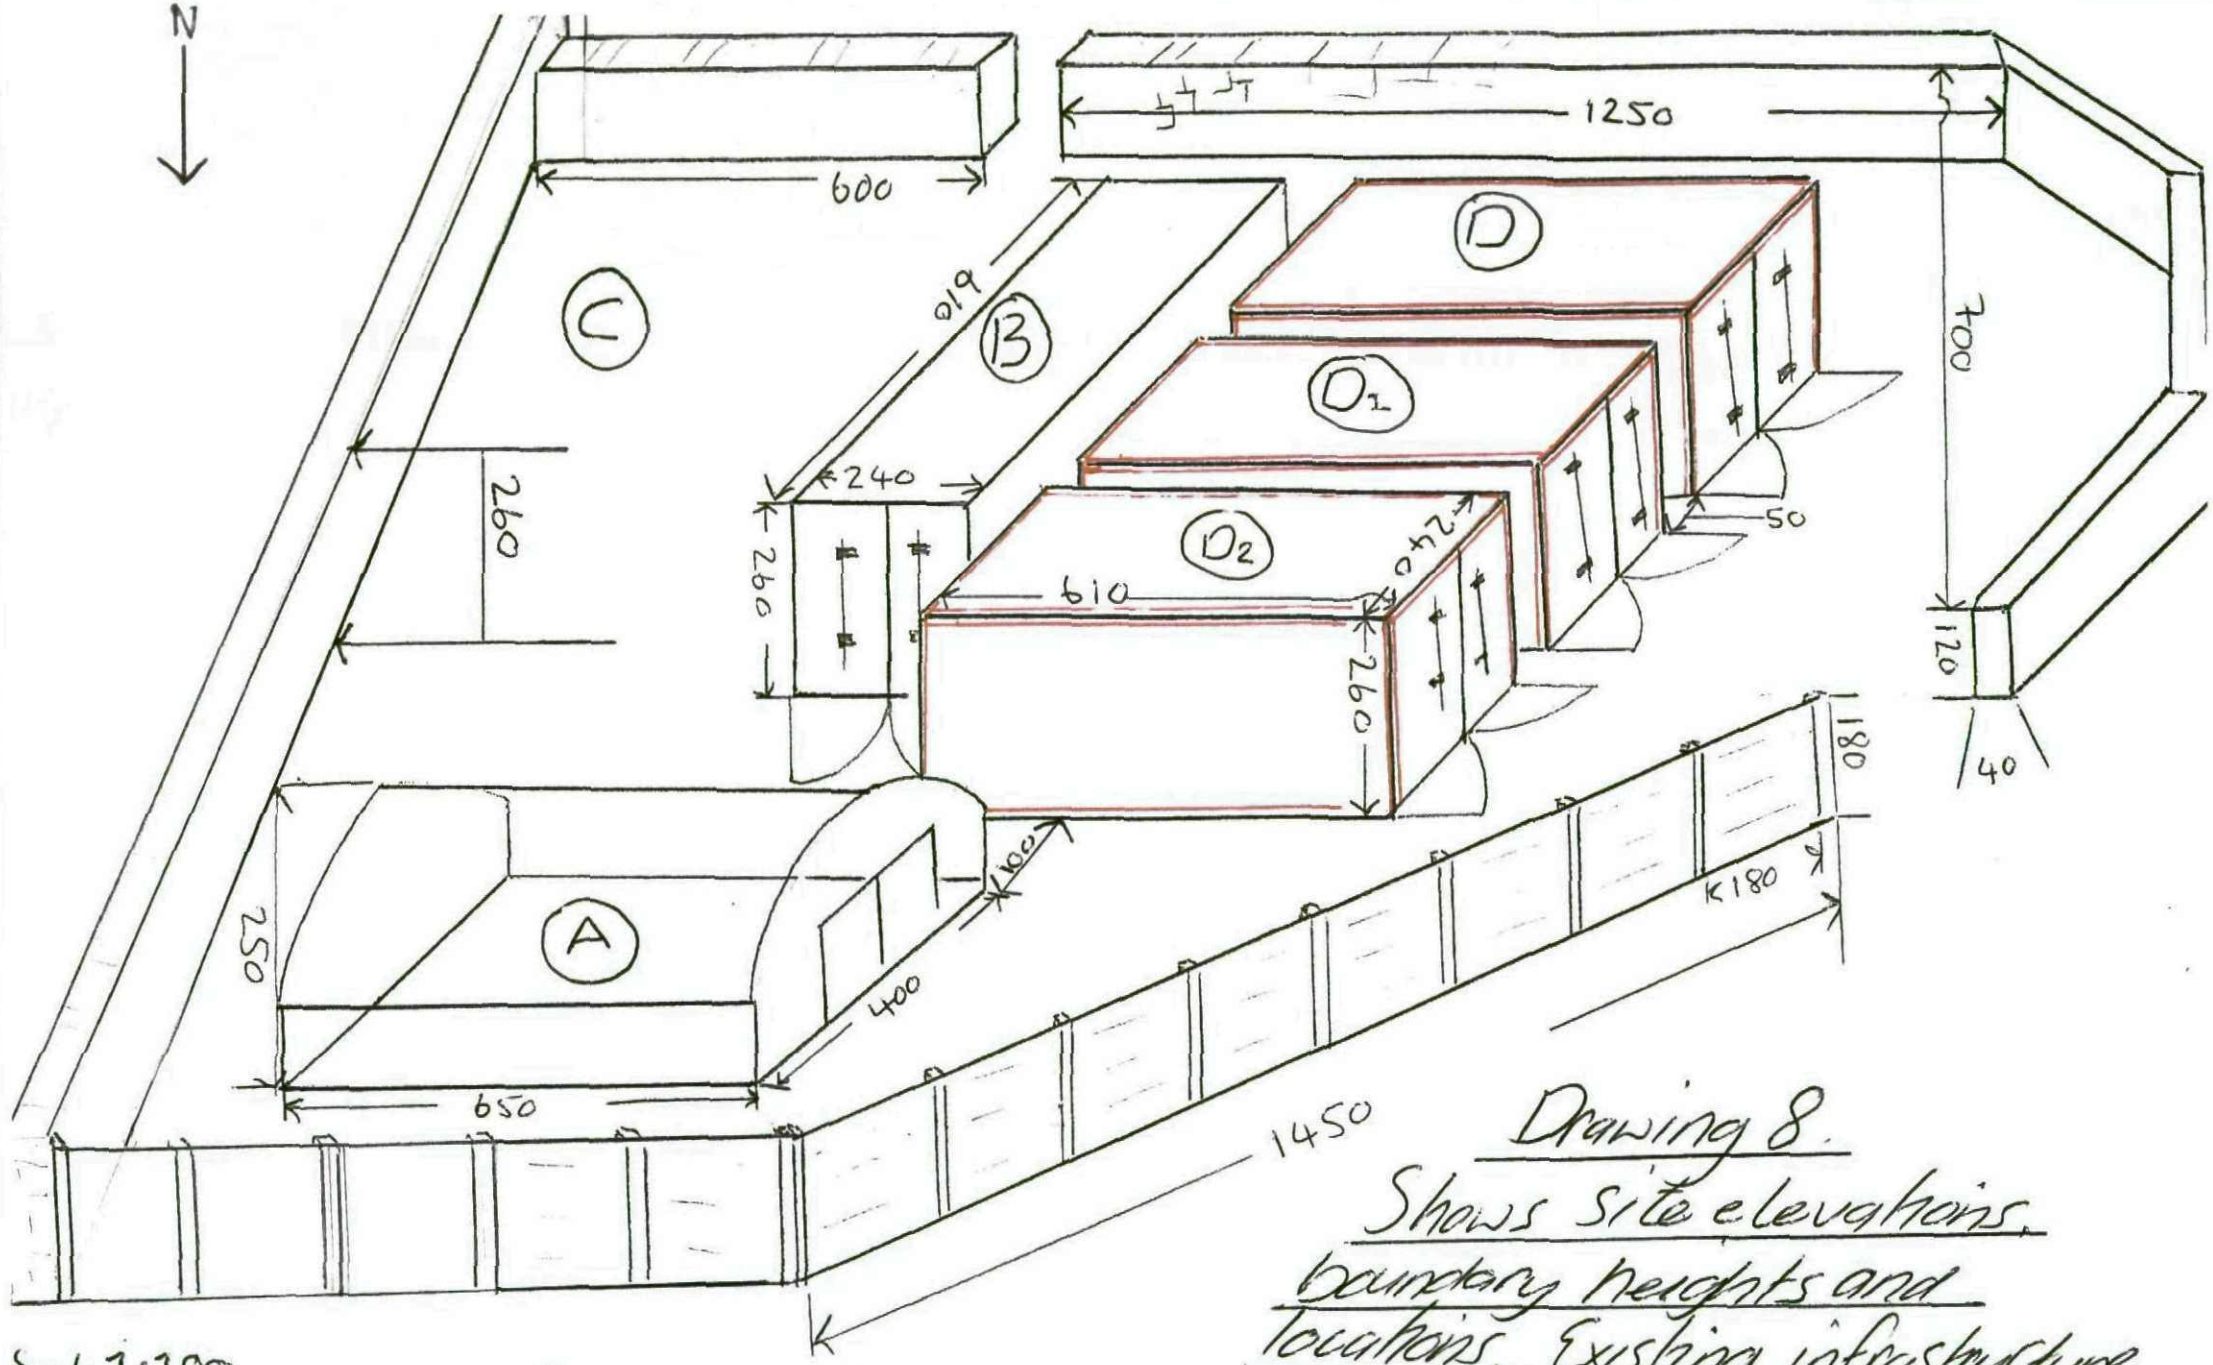

Drawing 8.

Shows site elevations, boundary heights and locations, Existing infrastructure and proposed developments.


Scale 1:100


Ref: 008

Proposed containers outlined in red.

Section A

Side view.

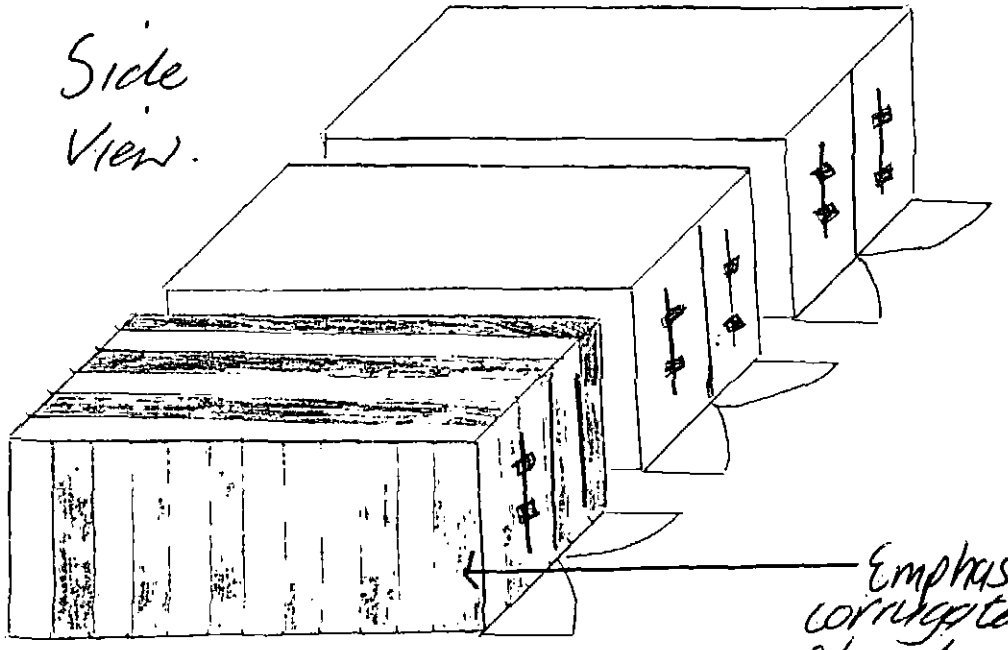

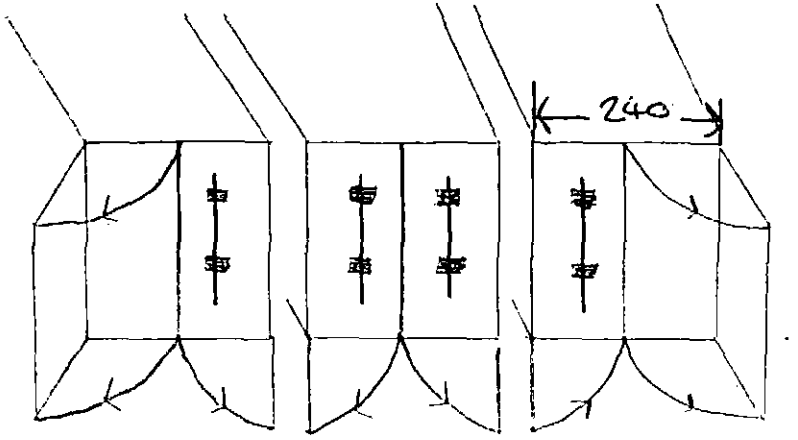

Section C.


front view.



Section B

Wall sample.

Section D. side view with sleepers and ramping

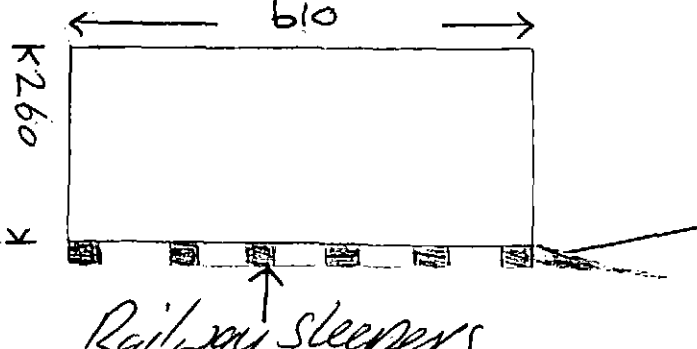

Scale 1:100


Ref:009

Drawing 9

Showing elevations front and side views

Drawing 10.

Shows rear elevation of site including proposed containers and existing site infrastructure with rough wall outline.

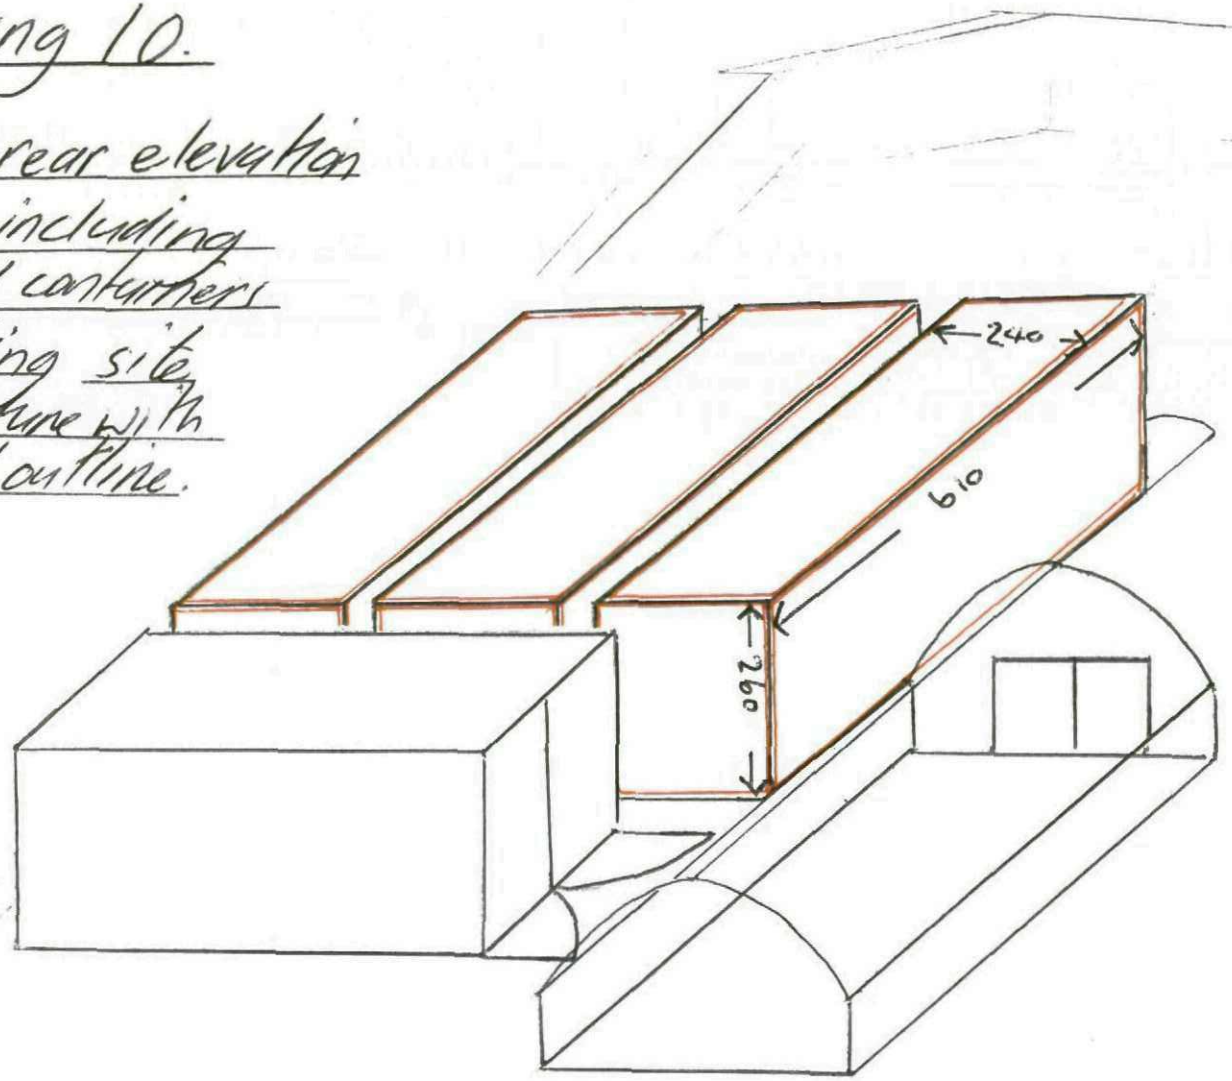

Proposed containers outlined in red. —

Scale 1:100 Ref: 10.

→ N