

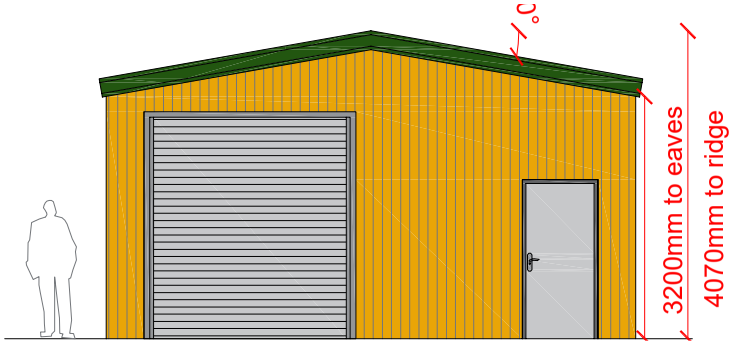



Proposed Front Elevation

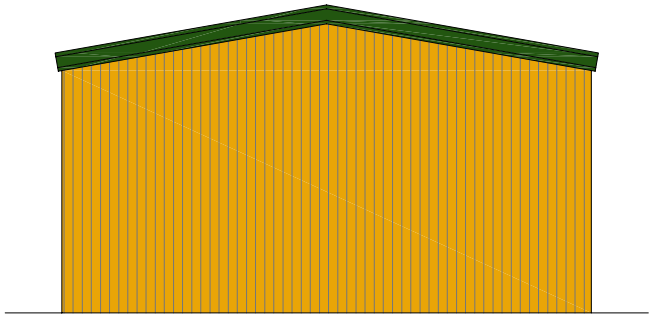

Proposed Rear Elevation

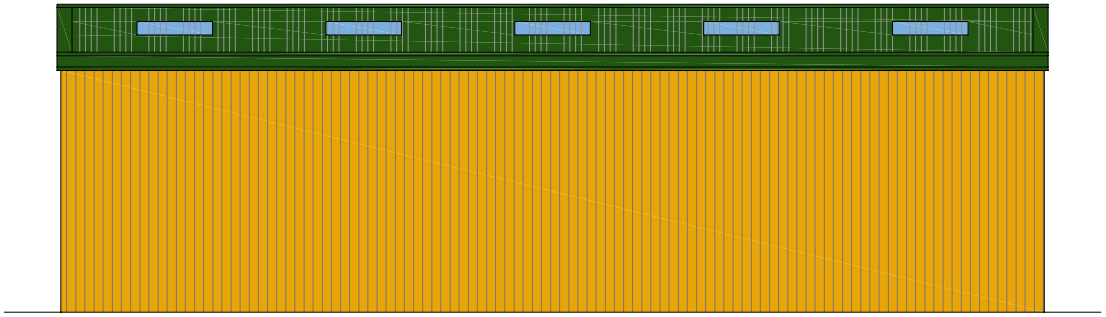

Proposed Side 1 Elevation

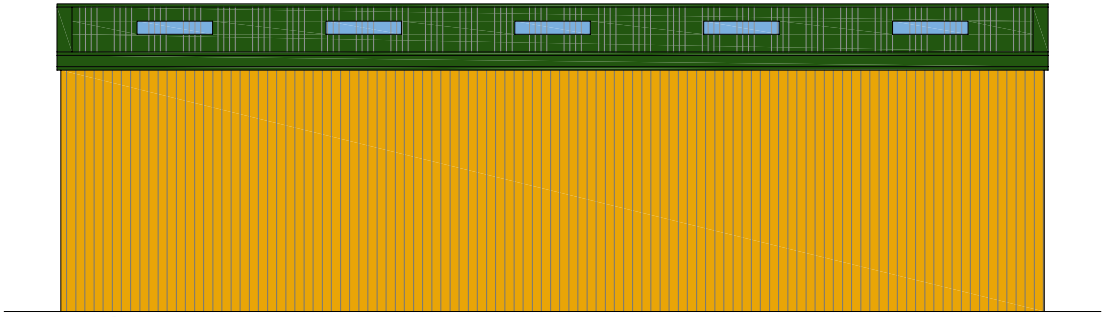

Proposed Side 2 Elevation

(c) Midbrook Enterprises Ltd [2016] This drawing is issued by Midbrook Buildings subject to the condition that it is not copied,reproduced or distributed either in whole or in part, or used in any way detrimental to the interests of Midbrook Buildings. Drawing for illustration purposes only.

MIDBROOK BUILDINGS

MIDBROOK HOUSE, INTAKES LANE,
TURNDITCH, ASHBOURNE,
DERBYSHIRE, DE56 2LU
TEL: 01335 370128
WWW.MIDBROOKBUILDINGS.CO.UK
SALES@MIDBROOKBUILDINGS.CO.UK

REV	DETAIL	INT.	DATE

PROJECT	The Burrows Barn, Sheffield, S36 2AS		
TITLE	Proposed Elevations		
SCALE: 1:100 (A4)	**DATE**	**DRG No.**	**REV.**
	22/08/18	DT_PI_0818_02	