STREET VIEW FROM PROPOSED ROAD

Materials

Ⓐ Facing Brickwork - Leyburn Blend or similar

Ⓑ Concrete Interlocking tiles - colour: Grey Slate

Artstone - heads and cills to front elevation
Brick on edge - heads and cills to rear elevation
Windows - UPVC, White
Doors - Composite, Black
Eaves - UPVC, White

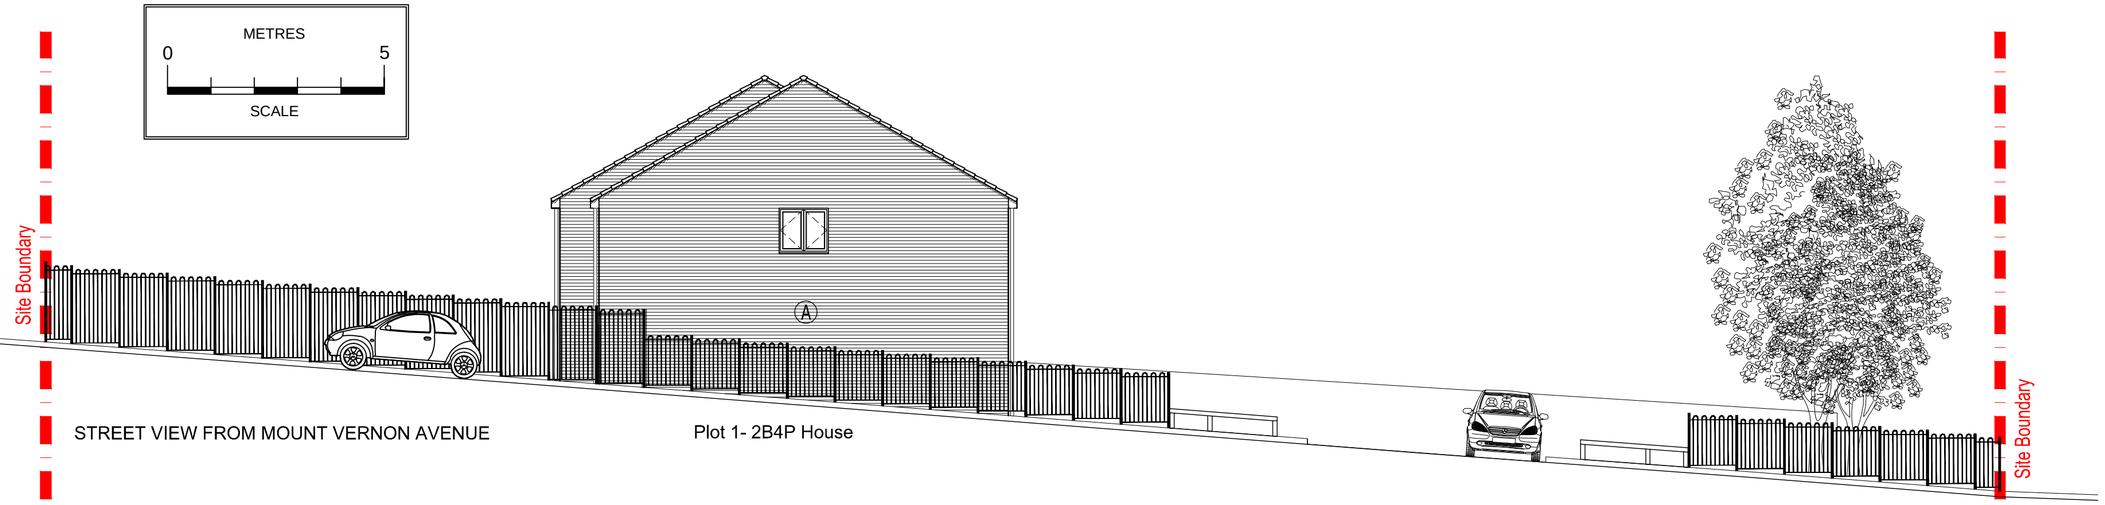

STREET VIEW FROM MOUNT VERNON AVENUE

REAR ELEVATIONS

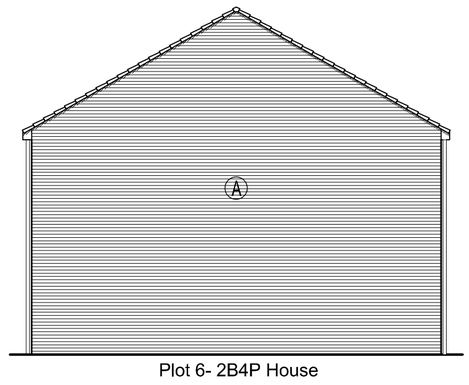

GABLE ELEVATION 1:100

General Notes

1) To be read in conjunction with Specification / Project Drawings:
2) Do not scale from this drawing. Check all dimensions on site and report any discrepancies to the architect.
3) All structural and drainage work to be to the satisfaction of DBS on site.
4) If in doubt, ask.

Drawing Status
Planning- Minor amendment

Revisions

		BY	DATE
A	Elevations updated to one facing brick. Staggers removed. Window frame, eaves and door colours changed.	RW	Nov 13
B	Brick on edge header added to rear doors to plot 1 for consistency.	RW	Nov 13

SYHA DRAWING CONTROL
Plotted by - RICKY WARD
Plotted on - 2011/12/01 2:31:26
© Copyright - All rights reserved

SYHA Architects
43-47 Wellington Street
Sheffield
South Yorkshire
S1 4HF
tel: 0114 2900 278
fax: 0114 2900 290
web: www.syha.co.uk

Creation Date: 02/09/11	Job: Harriet Close		Dwg No: 903
By: RW	Client: SYHA Development Section		
Scale: 1:100	Size: A2	Title: Street Elevations / Sections	Rev: B