



PROPOSED FRONT ELEVATION


NOTE : ALL EXTERNAL WINDOWS AND DOORS TO BE FITTED WITH ROLLER SECURITY SHUTTERS *(NOT SHOWN)*

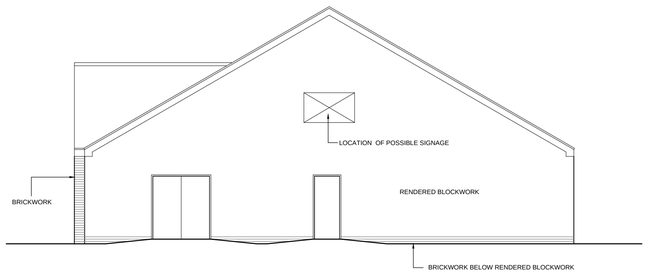


PROPOSED SIDE ELEVATION

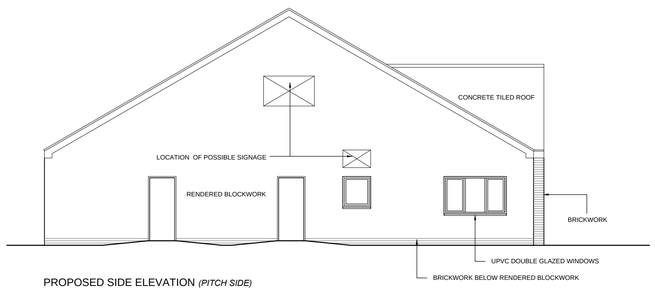


PROPOSED SIDE ELEVATION *(PITCH SIDE)*

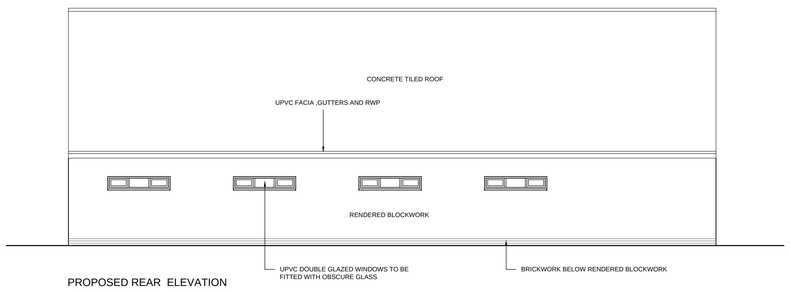


PROPOSED REAR ELEVATION

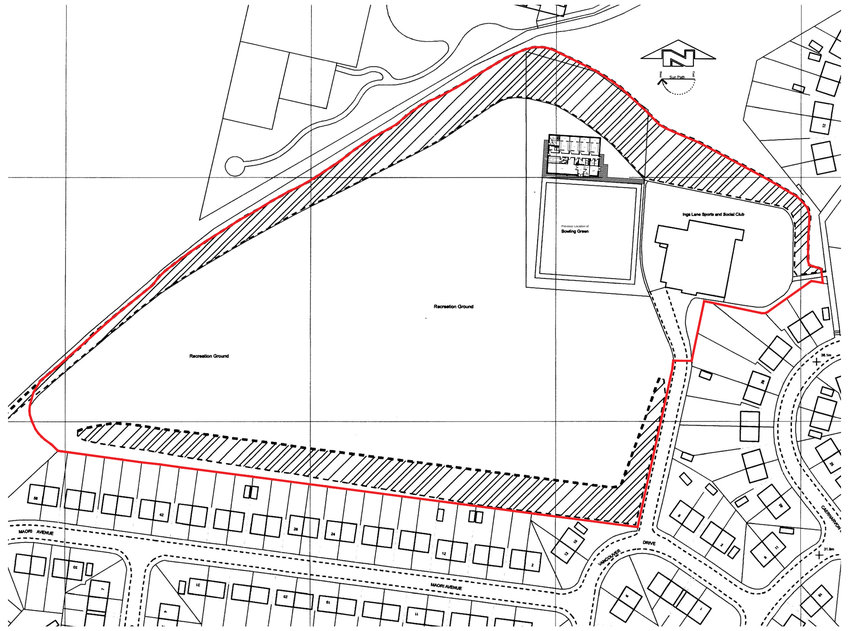

PROPOSED SITE LOCATION PLAN
SCALE 1:1250

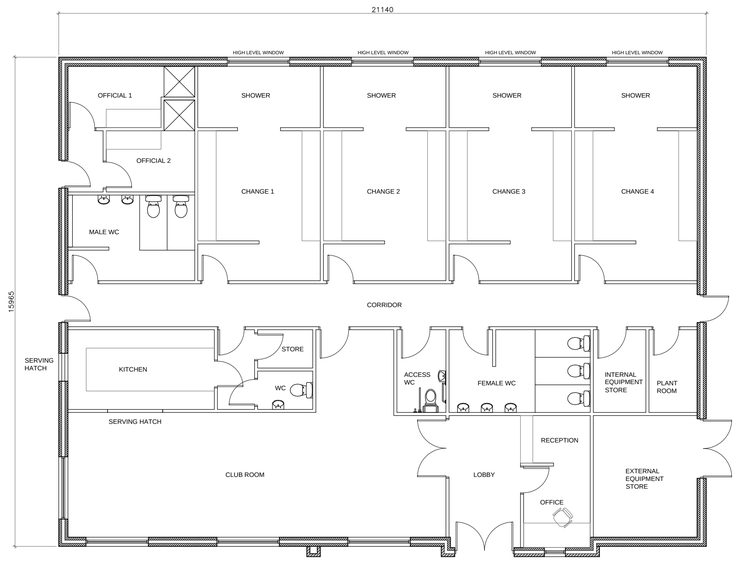

PROPOSED FLOOR PLAN

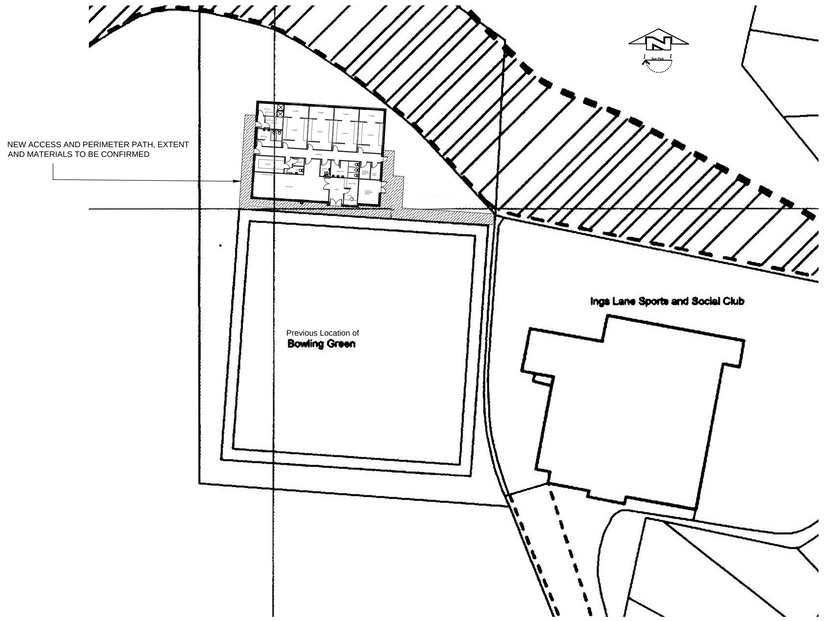

PROPOSED BLOCK PLAN
SCALE 1:500

All work to be carried out in accordance with the requirements of the Building Regulations,Water Authority and the Construction (Design and Management) Regulations currently in force.

Do not scale from this drawing. Architect to be notified of any discrepancies.

Verify relevant dimensions on site before commencing work or preparing shop drawings.

Rev:	Description:	By:	Date:
B	RED LINE POSITION AMENDED DUE TO SHARED PARKING ETC	MW	02.08.16
A	PROPOSED BUILDING POSITION AMENDED INLINE WITH PRE. B.GREEN	MW	01.12.15

Drawing Status: PLANNING

ETON CONSTRUCTION
79A WELLGATE, ROTHERHAM, S60 2LZ
Tel: 01709 365 964
Website: www.etonconstruction.com

Project:
Proposed Changing Rooms / Pavilion at :
Ings Lane Sports & Social Club, Bolton on Dearne

Drawing:
Proposed Plans and Elevations

Client:
The Bulldogs Rugby Club

COPYRIGHT – This drawing is subject to copyright and cannot be reproduced without the permission of the Company. ©

Scales.	Date.		
1:100,1:500,1:1250 @ A1	27.11.15		
Drawing Number. EC05-02	Revision. B	Drawn by. MW	