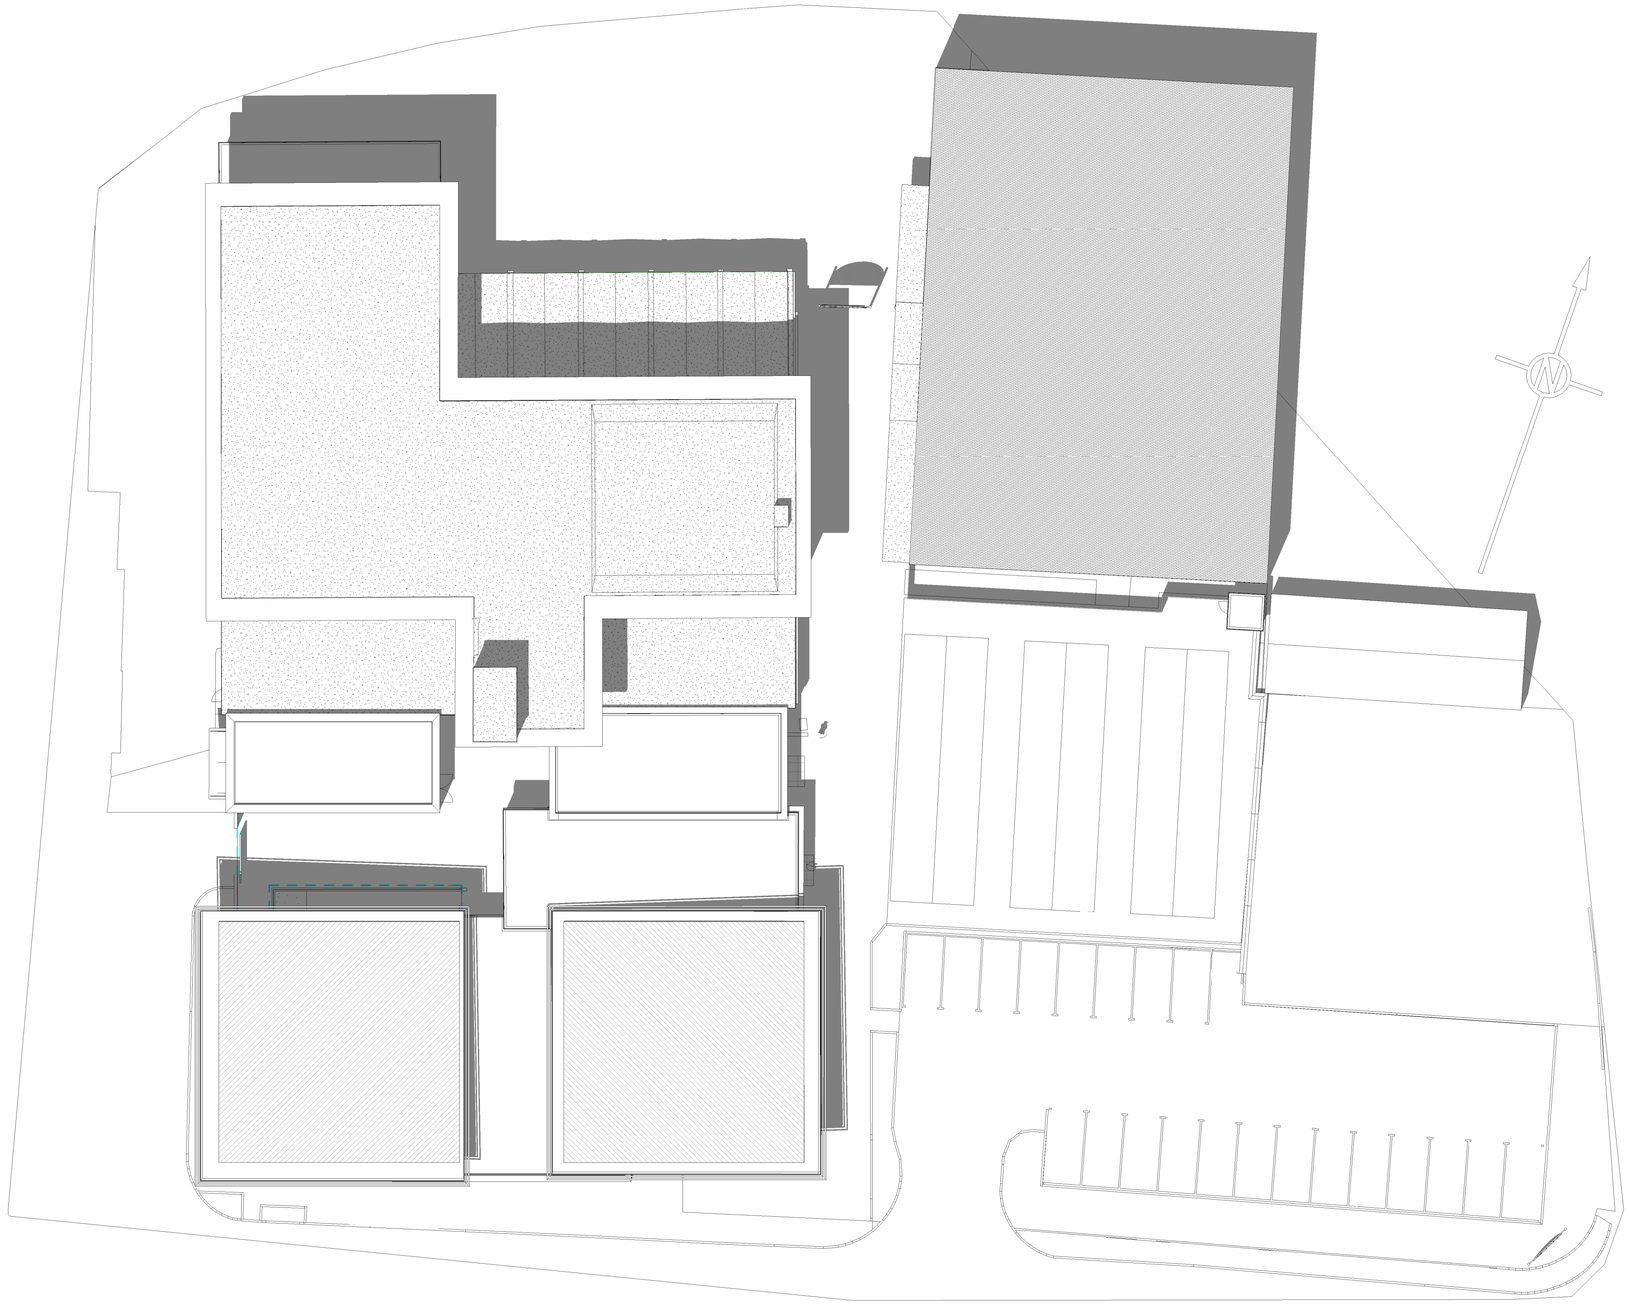


1 **Roof Plan As Proposed**
1 : 200

0 5 10 15 20
Meters 1:200

Rev	Date	Drawn	Description
A	21/08/15	SL	Balconies amended to internal and Julliette
B	07/09/15	SL	Unit 2 and 3 floor plan amended to maintain manhole access
C	27/11/15	SL	Retaining Walls amended to SE design.
D	26/11/15	SL	High street pods amended to stand off Town hall
E	3/12/15	SL	Market stall car park layout amended and Kiosks removed.
F	17/12/15	SL	High Street Kiosks amended to attatch to existing town hall.
G	17/12/15	SL	Market Trader Washroom amended. Protected access to rear or Heron store provided and screened from the market added.

PLANNING

White Design

Client:
RESILIENTI

Project:
HOYLAND SITE C

Title:
Proposed Roof Plan

Scales:	Drawn:	Date:	Checked:
1 : 200	SL	17/12/2015 21:54:09	KU

Drawing no: 0010.13.02 123

Rev: G

The White House, 24a St Andrews Road, Sheffield, S11 9AL
T: 0114 226 0255 F: 0114 226 0256
E: office@whitedg.co.uk W: www.whitedg.co.uk