


EXISTING GROUND FLOOR

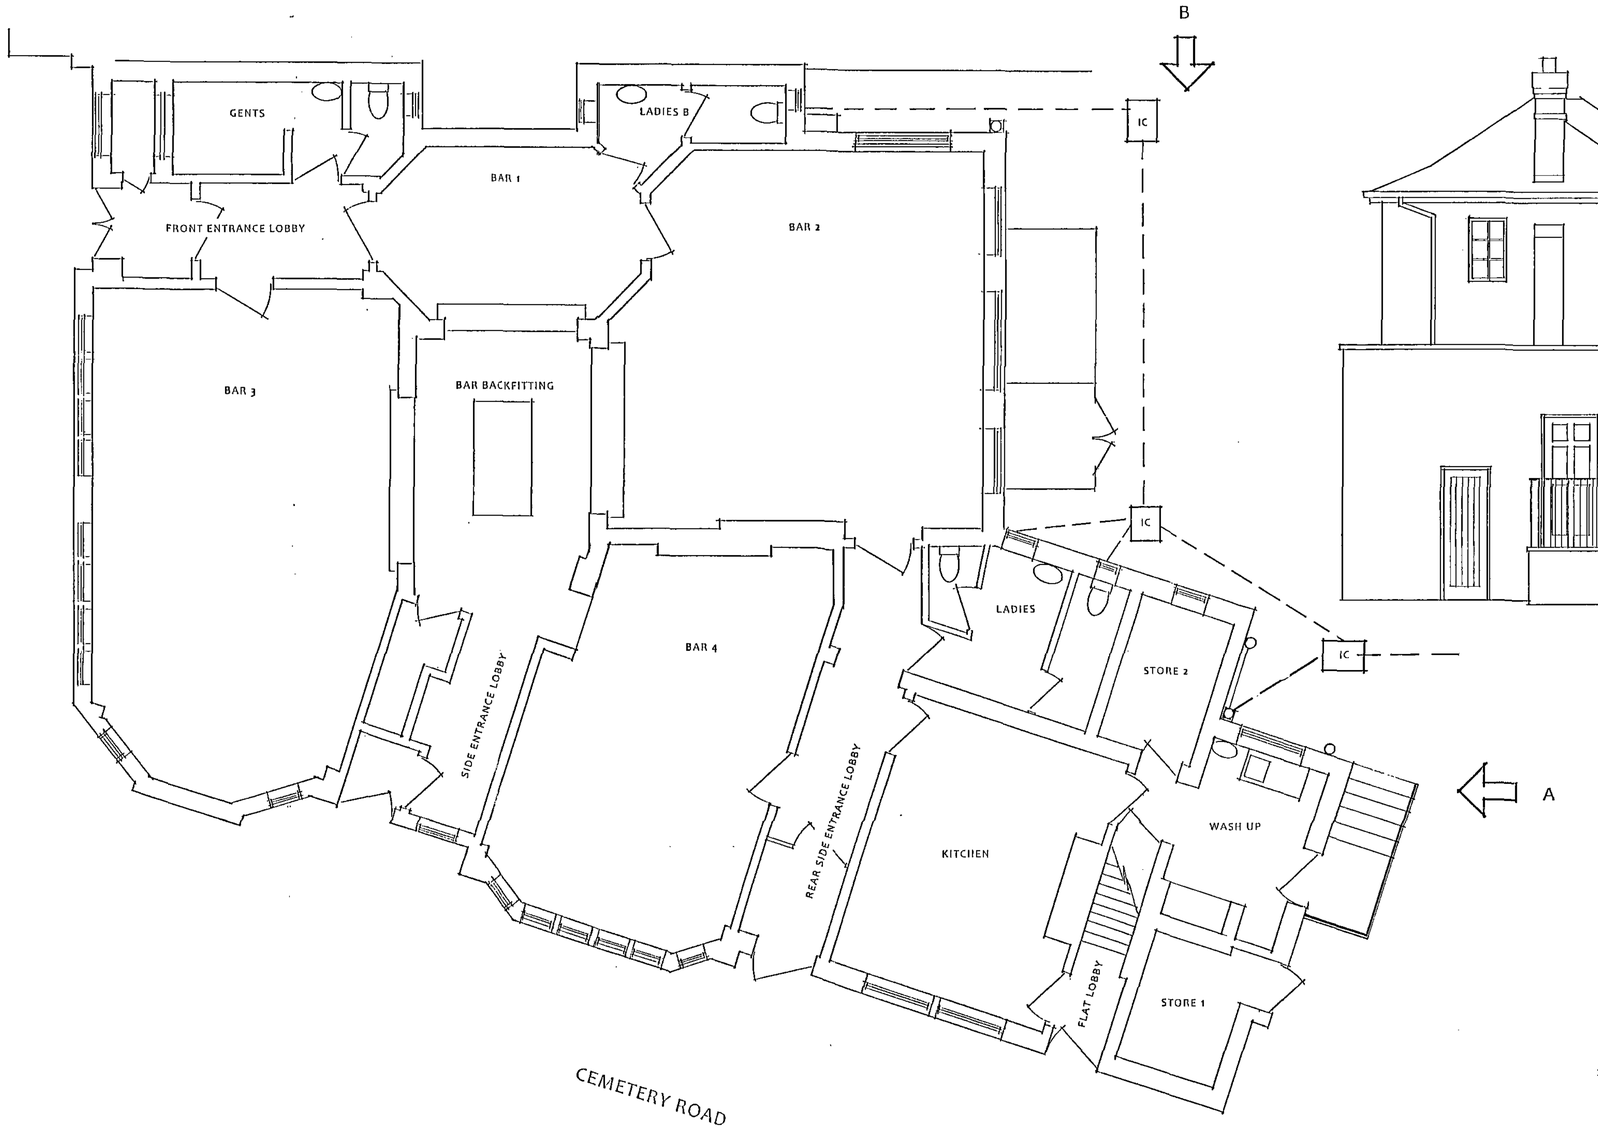

REAR ELEVATION A



REAR ELEVATION B

Do not scale

Report all changes and omissions to designer

Dimensions to be checked before fabrication

JOHN GOODYEAR & COMPANY LTD
Interior Design • Project Management

William Goodyear Building, 200 Sheffield Road, Barnsley,
South Yorkshire, England, S70 4PD
Tel: +44(0)1226 731159 Fax: +44(0)1226 731157
Email: design@johngoodyear.co.uk
www.johngoodyear.co.uk

Job Title
Coach & Horses Sheffield Road Barnsley


Drawing Title
Existing Details

Scale
1 - 50

Date
September 2008

Drawing No.
CH - 006


Revision

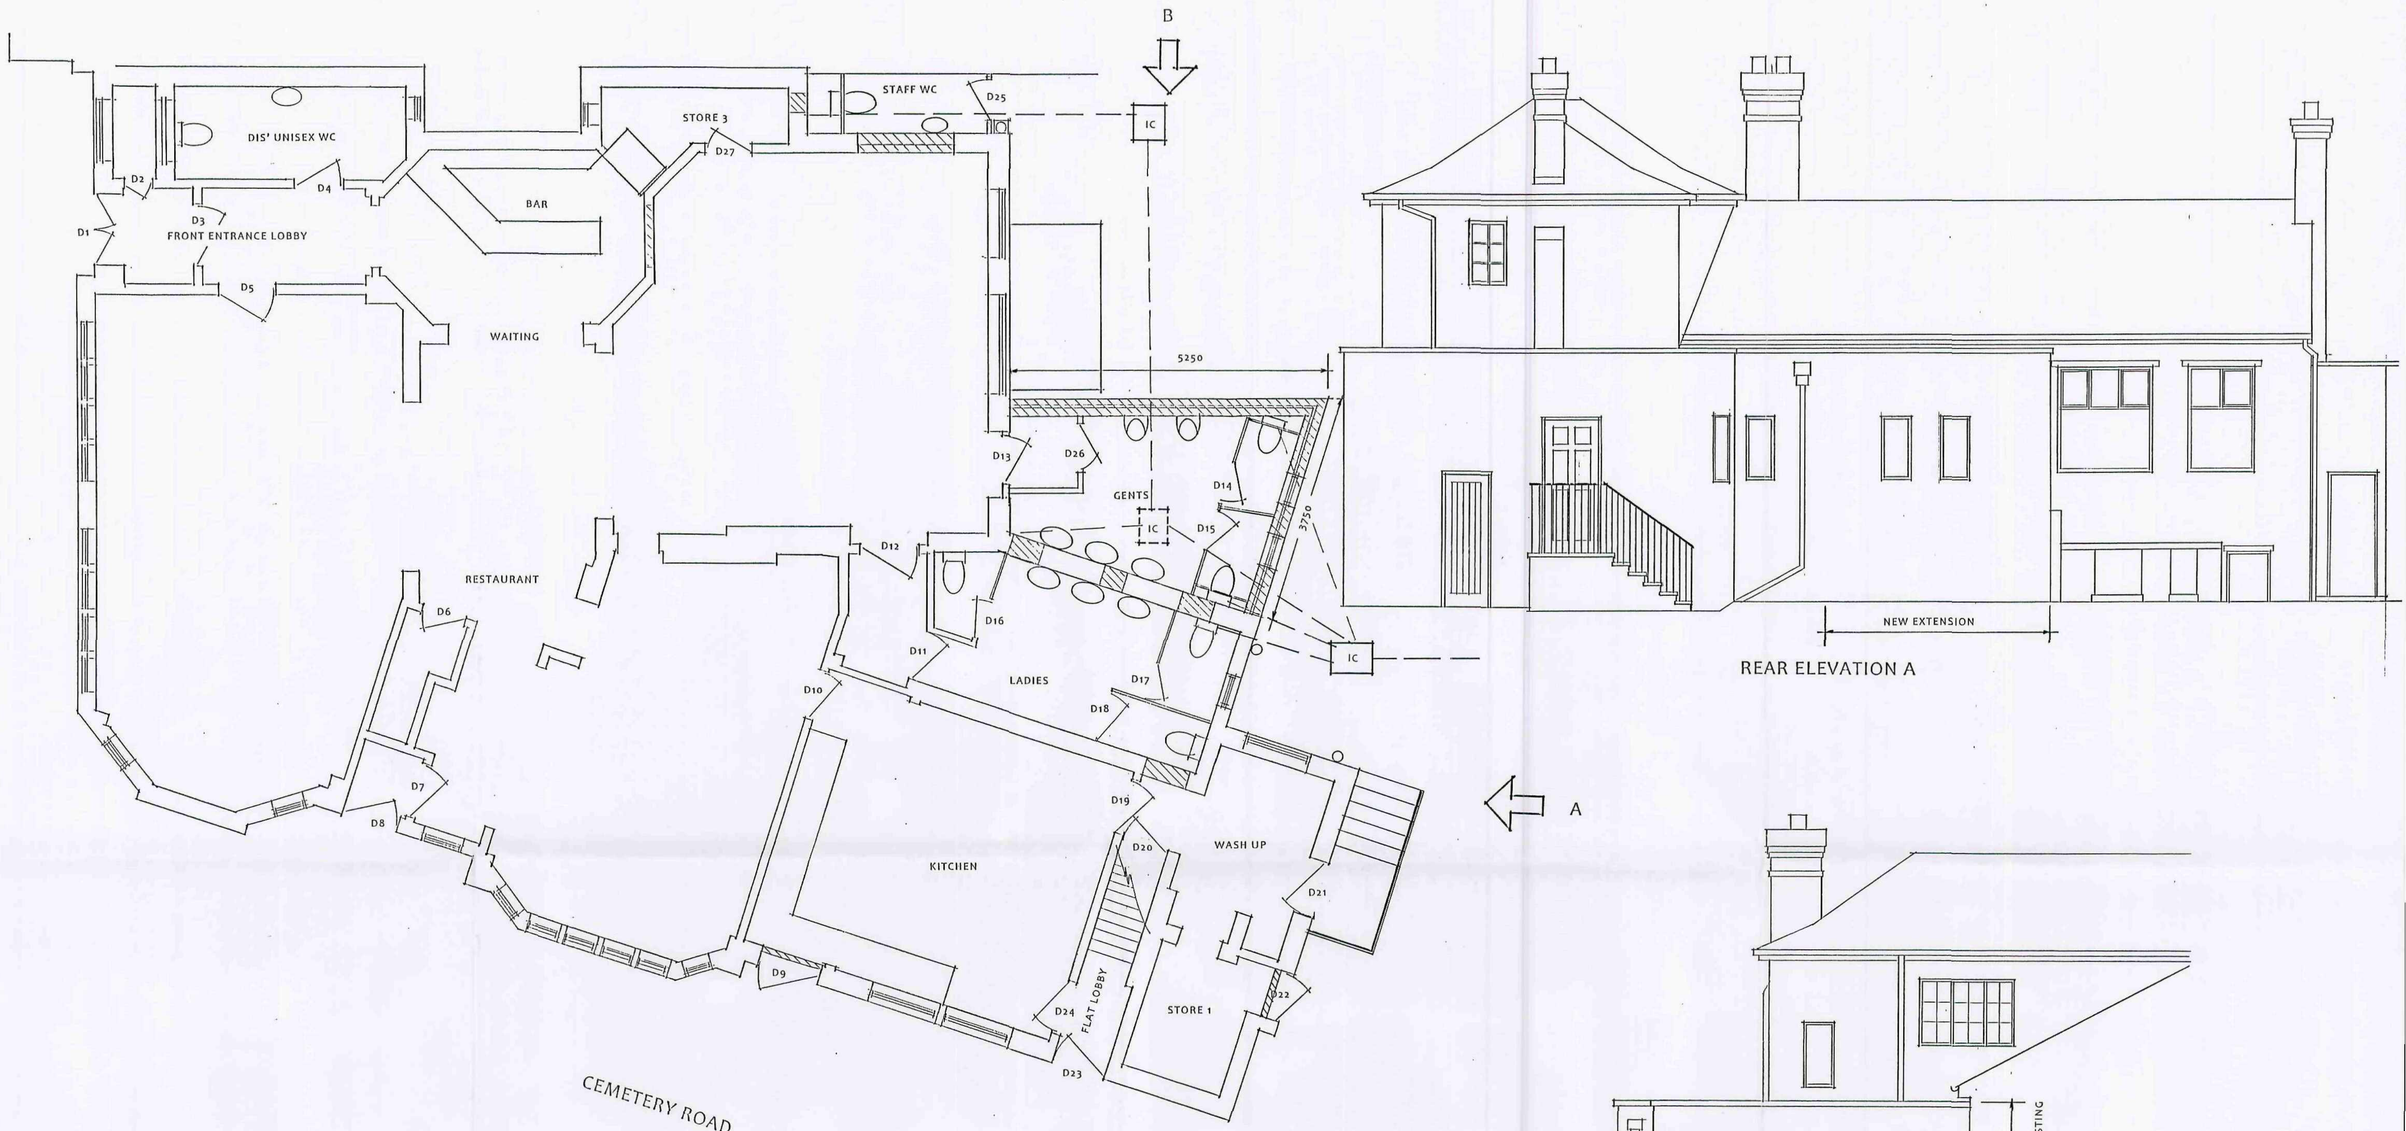

PROPOSED GROUND FLOOR

REAR ELEVATION A

REAR ELEVATION B

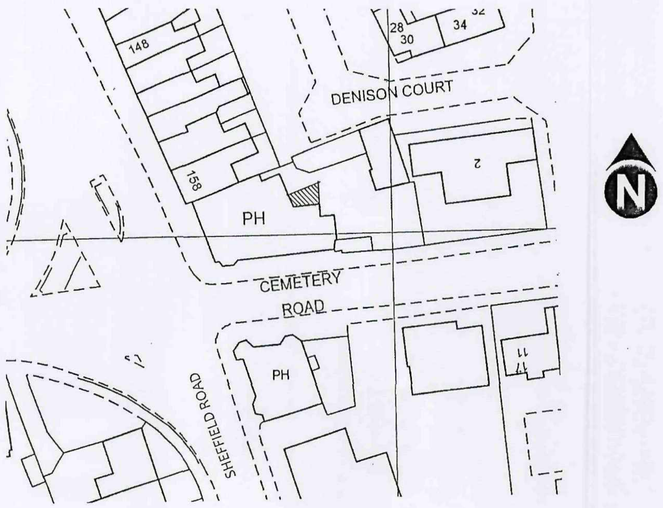

SITE PLAN 1:500



LOCATION PLAN 1:1250

Do not scale

Report all changes and omissions to designer

Dimensions to be checked before fabrication

JOHN GOODYEAR & COMPANY LTD
Interior Design • Project Management

William Goodyear Building, 200 Sheffield Road, Barnsley,
South Yorkshire, England, S70 4PD
Tel: +44(0)1226 731159 Fax: +44(0)1226 731157
Email: design@johngoodyear.co.uk
www.johngoodyear.co.uk

Job Title	Coach & Horses Sheffield Road Barnsley
Drawing Title	Proposed Details
Scale	1 - 50
Date	September 2008
Drawing No.	CH - 007
Revision	

©

Barnsley Metropolitan Borough Council
14 OCT 2008