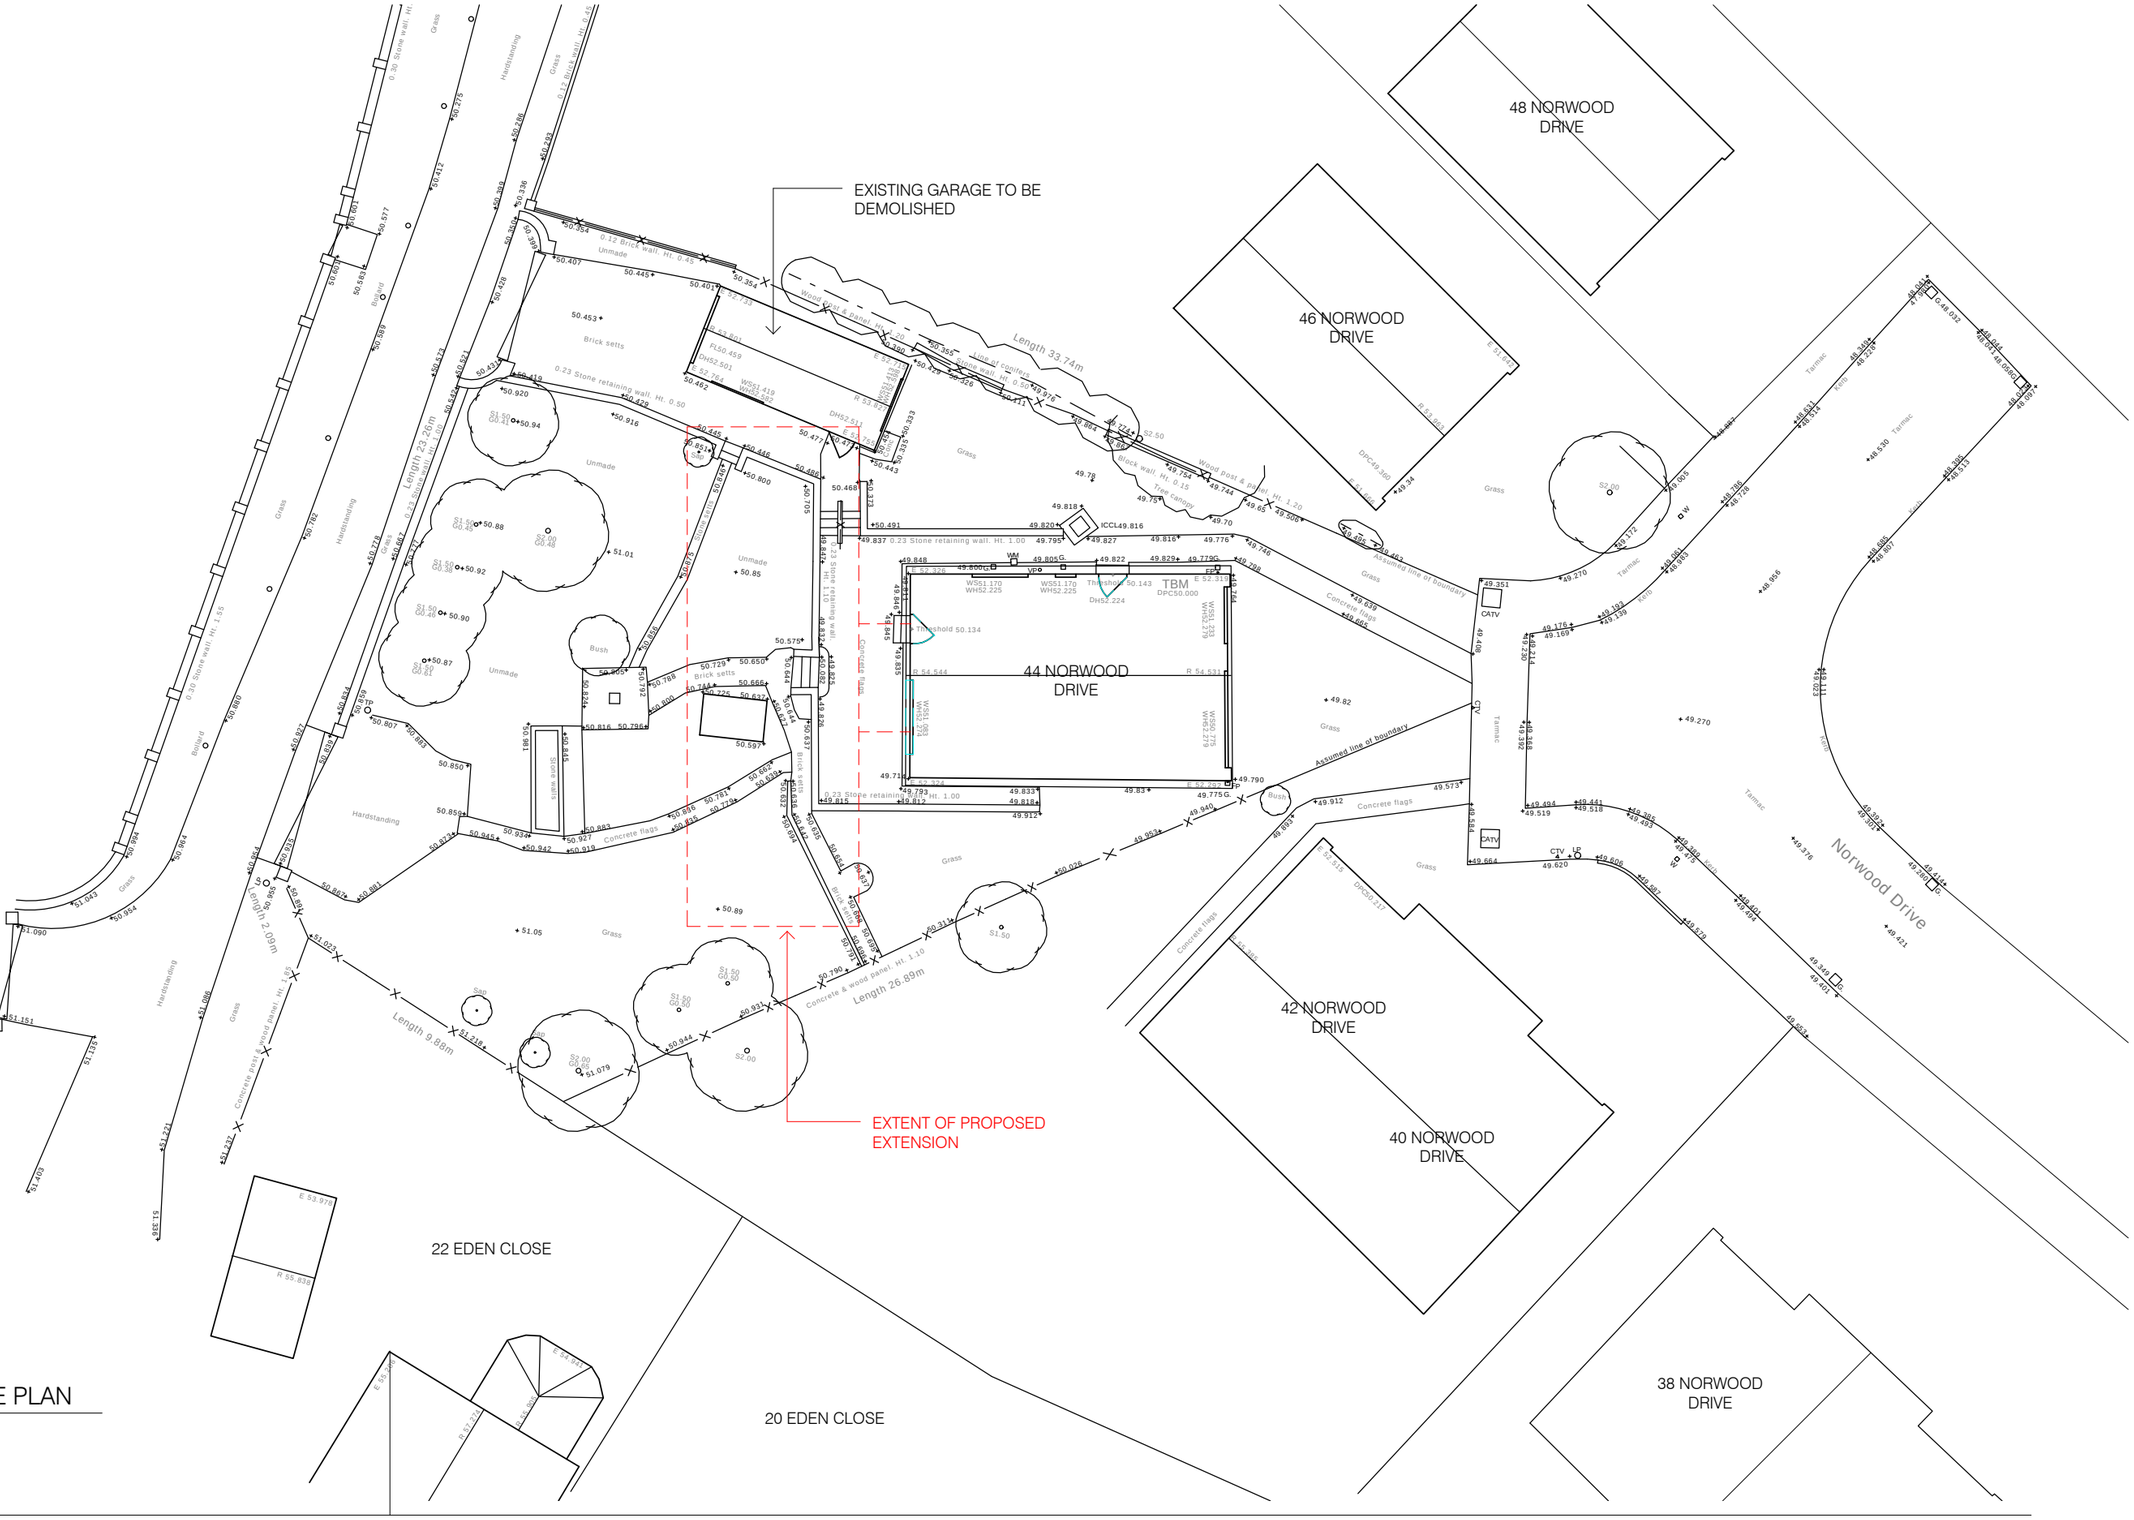


1 EXISTING SITE PLAN
A-400 SCALE 1 : 200

Builders / Contractors shall verify all dimensions before any work commences. Dimensions shown are nominal. Figured dimensions shall take precedence over scaled dimensions. Any discrepencies are to be made known to the architect's / designer's office prior to any works commencing on site. All shop drawings shall be submitted for review and manufacture shall not commence prior to the return of unamended shop drawings.

Rev	Date	Chkd	Issue

NORTH

TOWN PLANNING

Project	DYSON RESIDENCE			Project No	160112
	44 Norwood Drive, Barugh Green, Barnsley, UK				
Title	EXISTING SITE PLAN			Rev	
Scale @A3	1 : 200	Date	03/29/16	Dwg No	A-100

DYSON HOUSE