

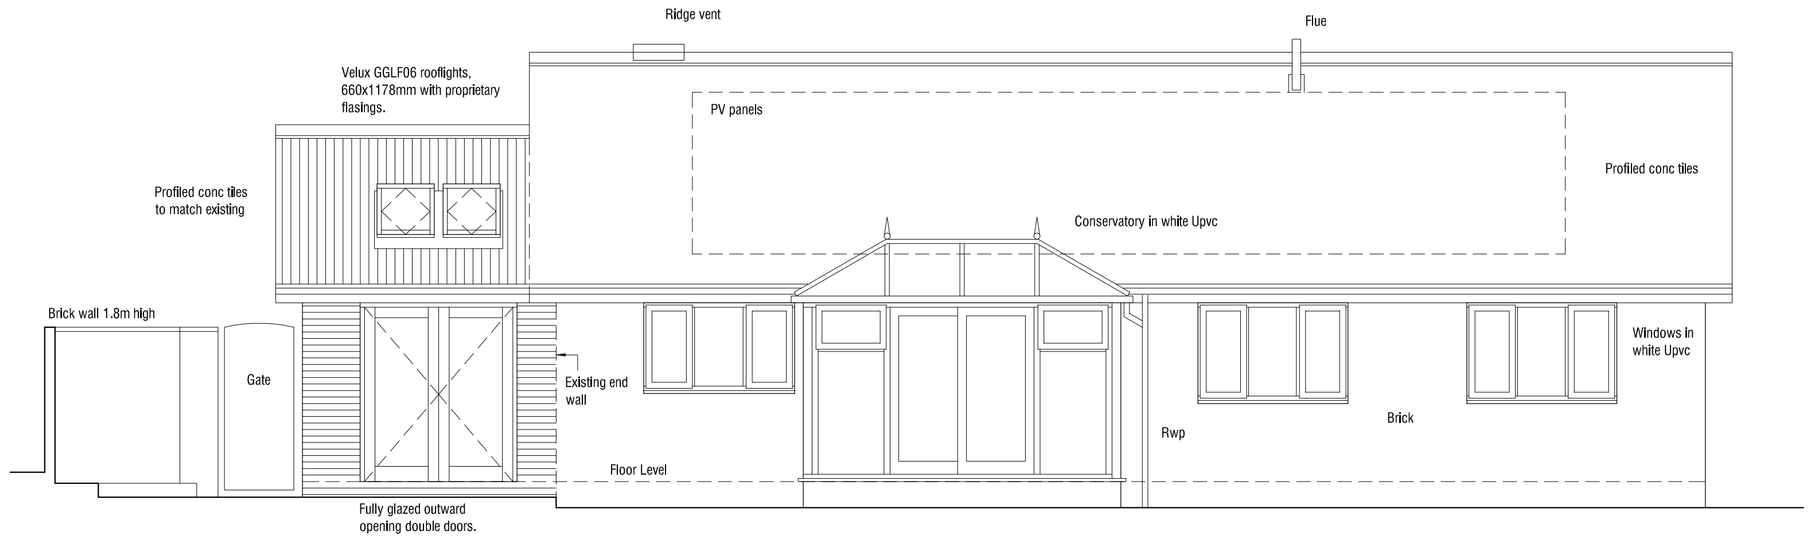



South Elevation 1:50

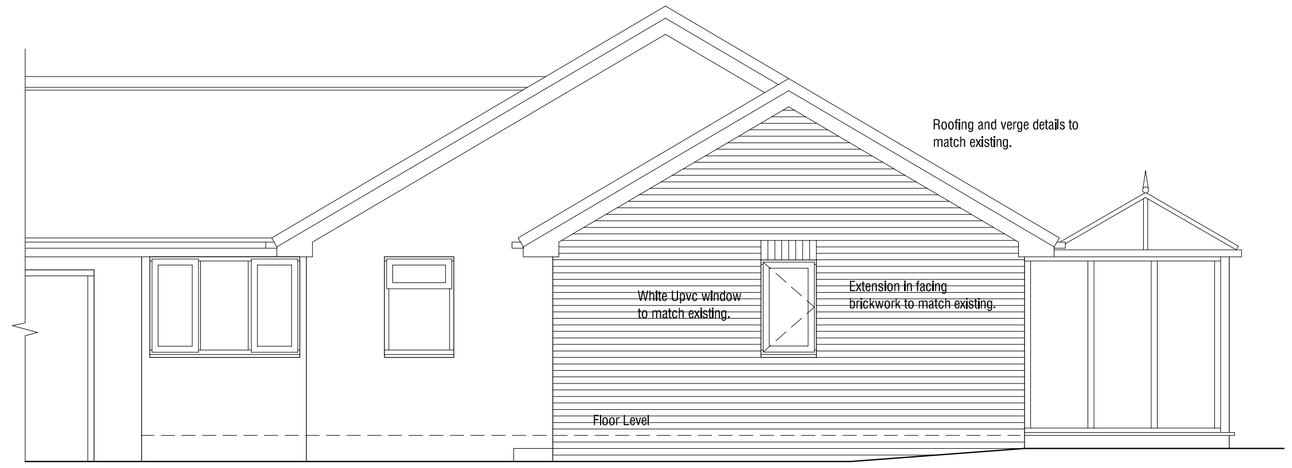


West Elevation 1:50

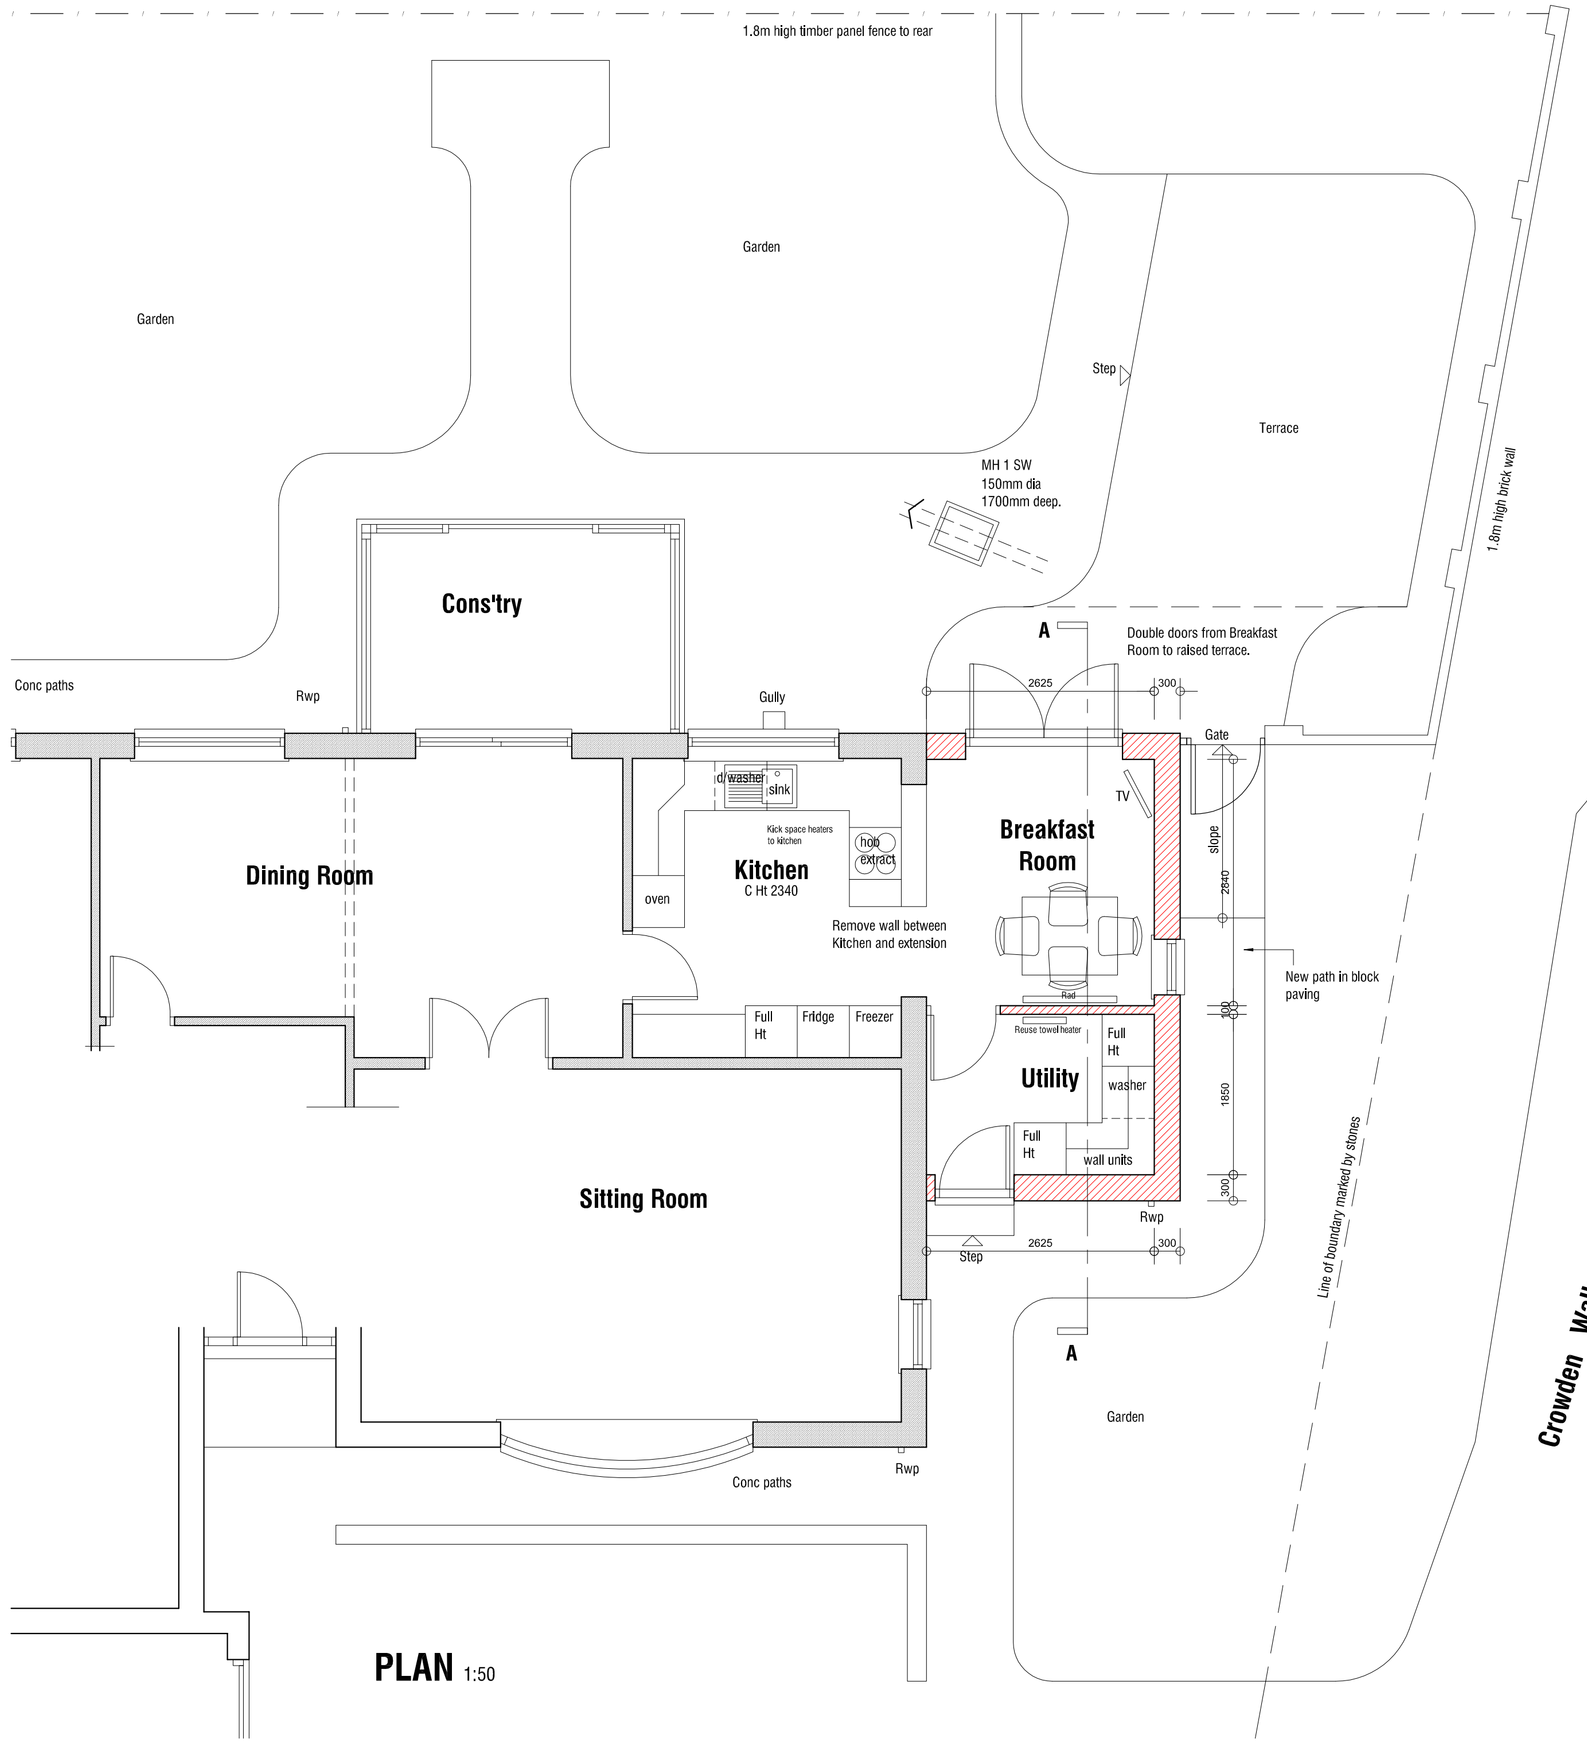

PLAN 1:50

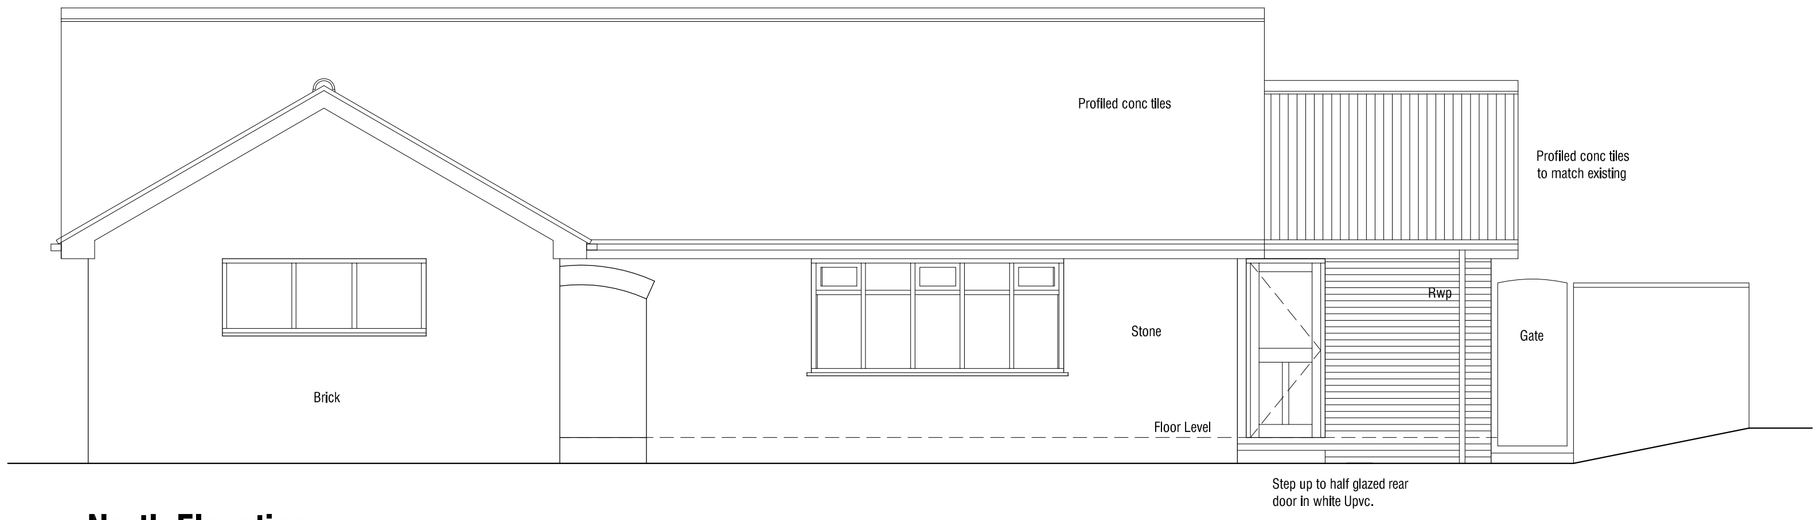

North Elevation 1:50

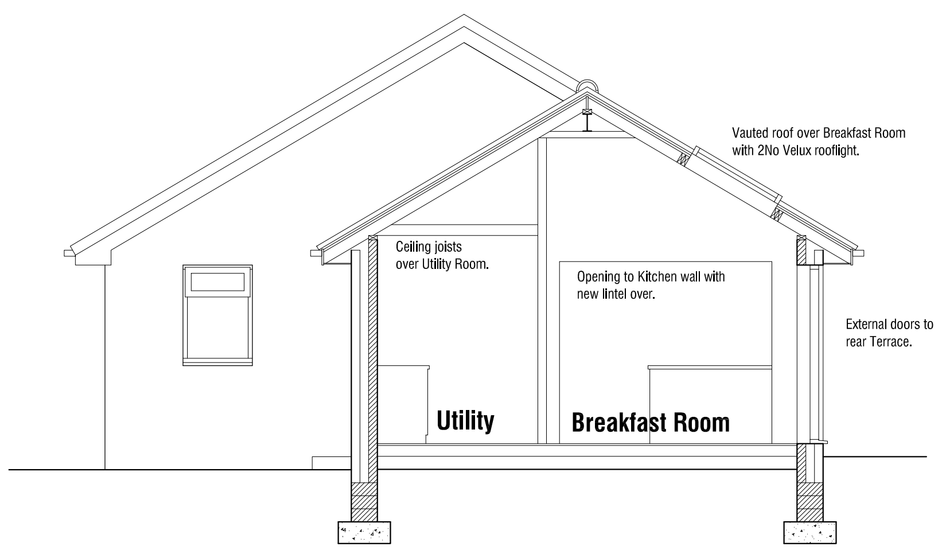

SECTION AA 1:50

A 22.02.2017 - Minor alterations to design.

5 CROWDEN WALK
POGMOOR
BARNSLEY
S75 2LU

AS PROPOSED

PLANS & ELEVATIONS

mbooth design
architectural design and building consultants

Fairfield House
Berneslai Close Barnsley
S70 2FL
T: 01226 286256
M: 07881898300
E: mboothdesign@btconnect.com

Scale	AS SHOWN @ A1	Drawn	MJB
Date	FEB 2017	Ref.	17.03
Dwg No.	**P1**	Rev.	A

0cm 2cm 4cm 6cm

Copyright mboothdesign. All dimensions in millimeters unless otherwise stated. Dimensions for setting out in existing buildings are to be checked and verified on site.