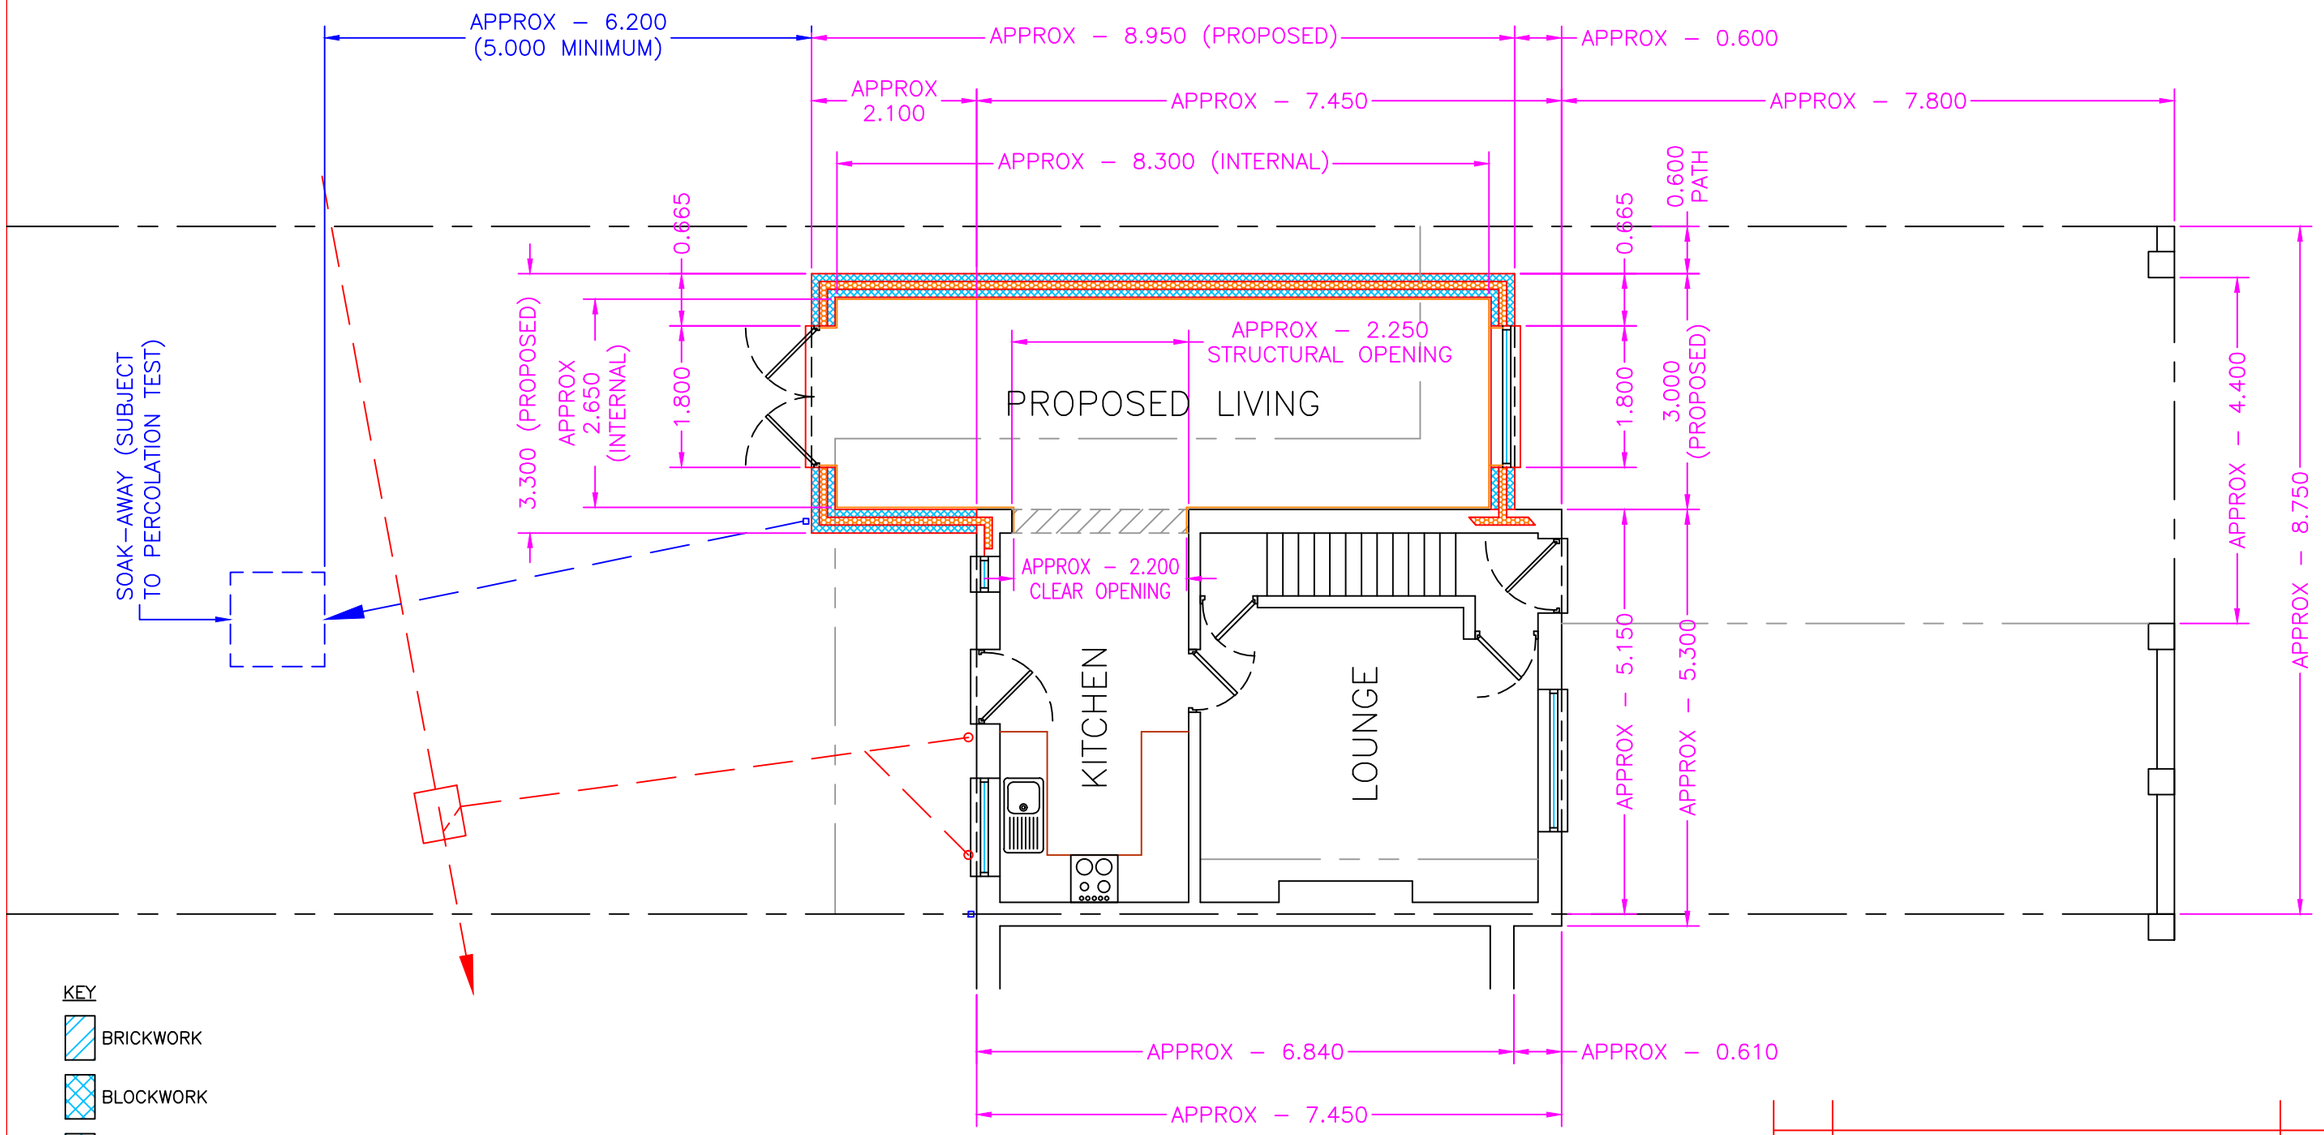



KEY

- BRICKWORK
- BLOCKWORK
- STUDWALL
- INSULATION
- (SD) SMOKE DETECTOR
- (HD) HEAT DETECTOR

0m 1m 2m 3m 4m 5m

DRAWING SCALE

# PROPOSED GROUND FLOOR PLAN

| REV | REVISION | DATE |
|---|---|---|
| 0 | ORIGINAL | 2.6.20 |

ASHWOOD ENGINEERING SERVICES
Tel:01709 814718 – Mob:07773 594725

COPYRIGHT This document is the private & confidential property of Ashwood Engineering Services & must not be reproduced or disclosed to any third party without prior written consent of the aforementioned.

CLIENT Mrs L Atkinson.

LOCATION 91, The Crescent, Bolton–on–Dearne, Barnsley, S63 8HE.

TITLE PROPOSED PLANS FOR TWO–STOREY SIDE & GROUND FLOOR REAR EXTENSIONS.

| DRAWN | DATE | DIMENSIONS | SCALE | DRAWING No | SHEET | |
|---|---|---|---|---|---|---|
| ML | 22.5.20 | m | 1:75 | AES–0570 | 3 | A3 |